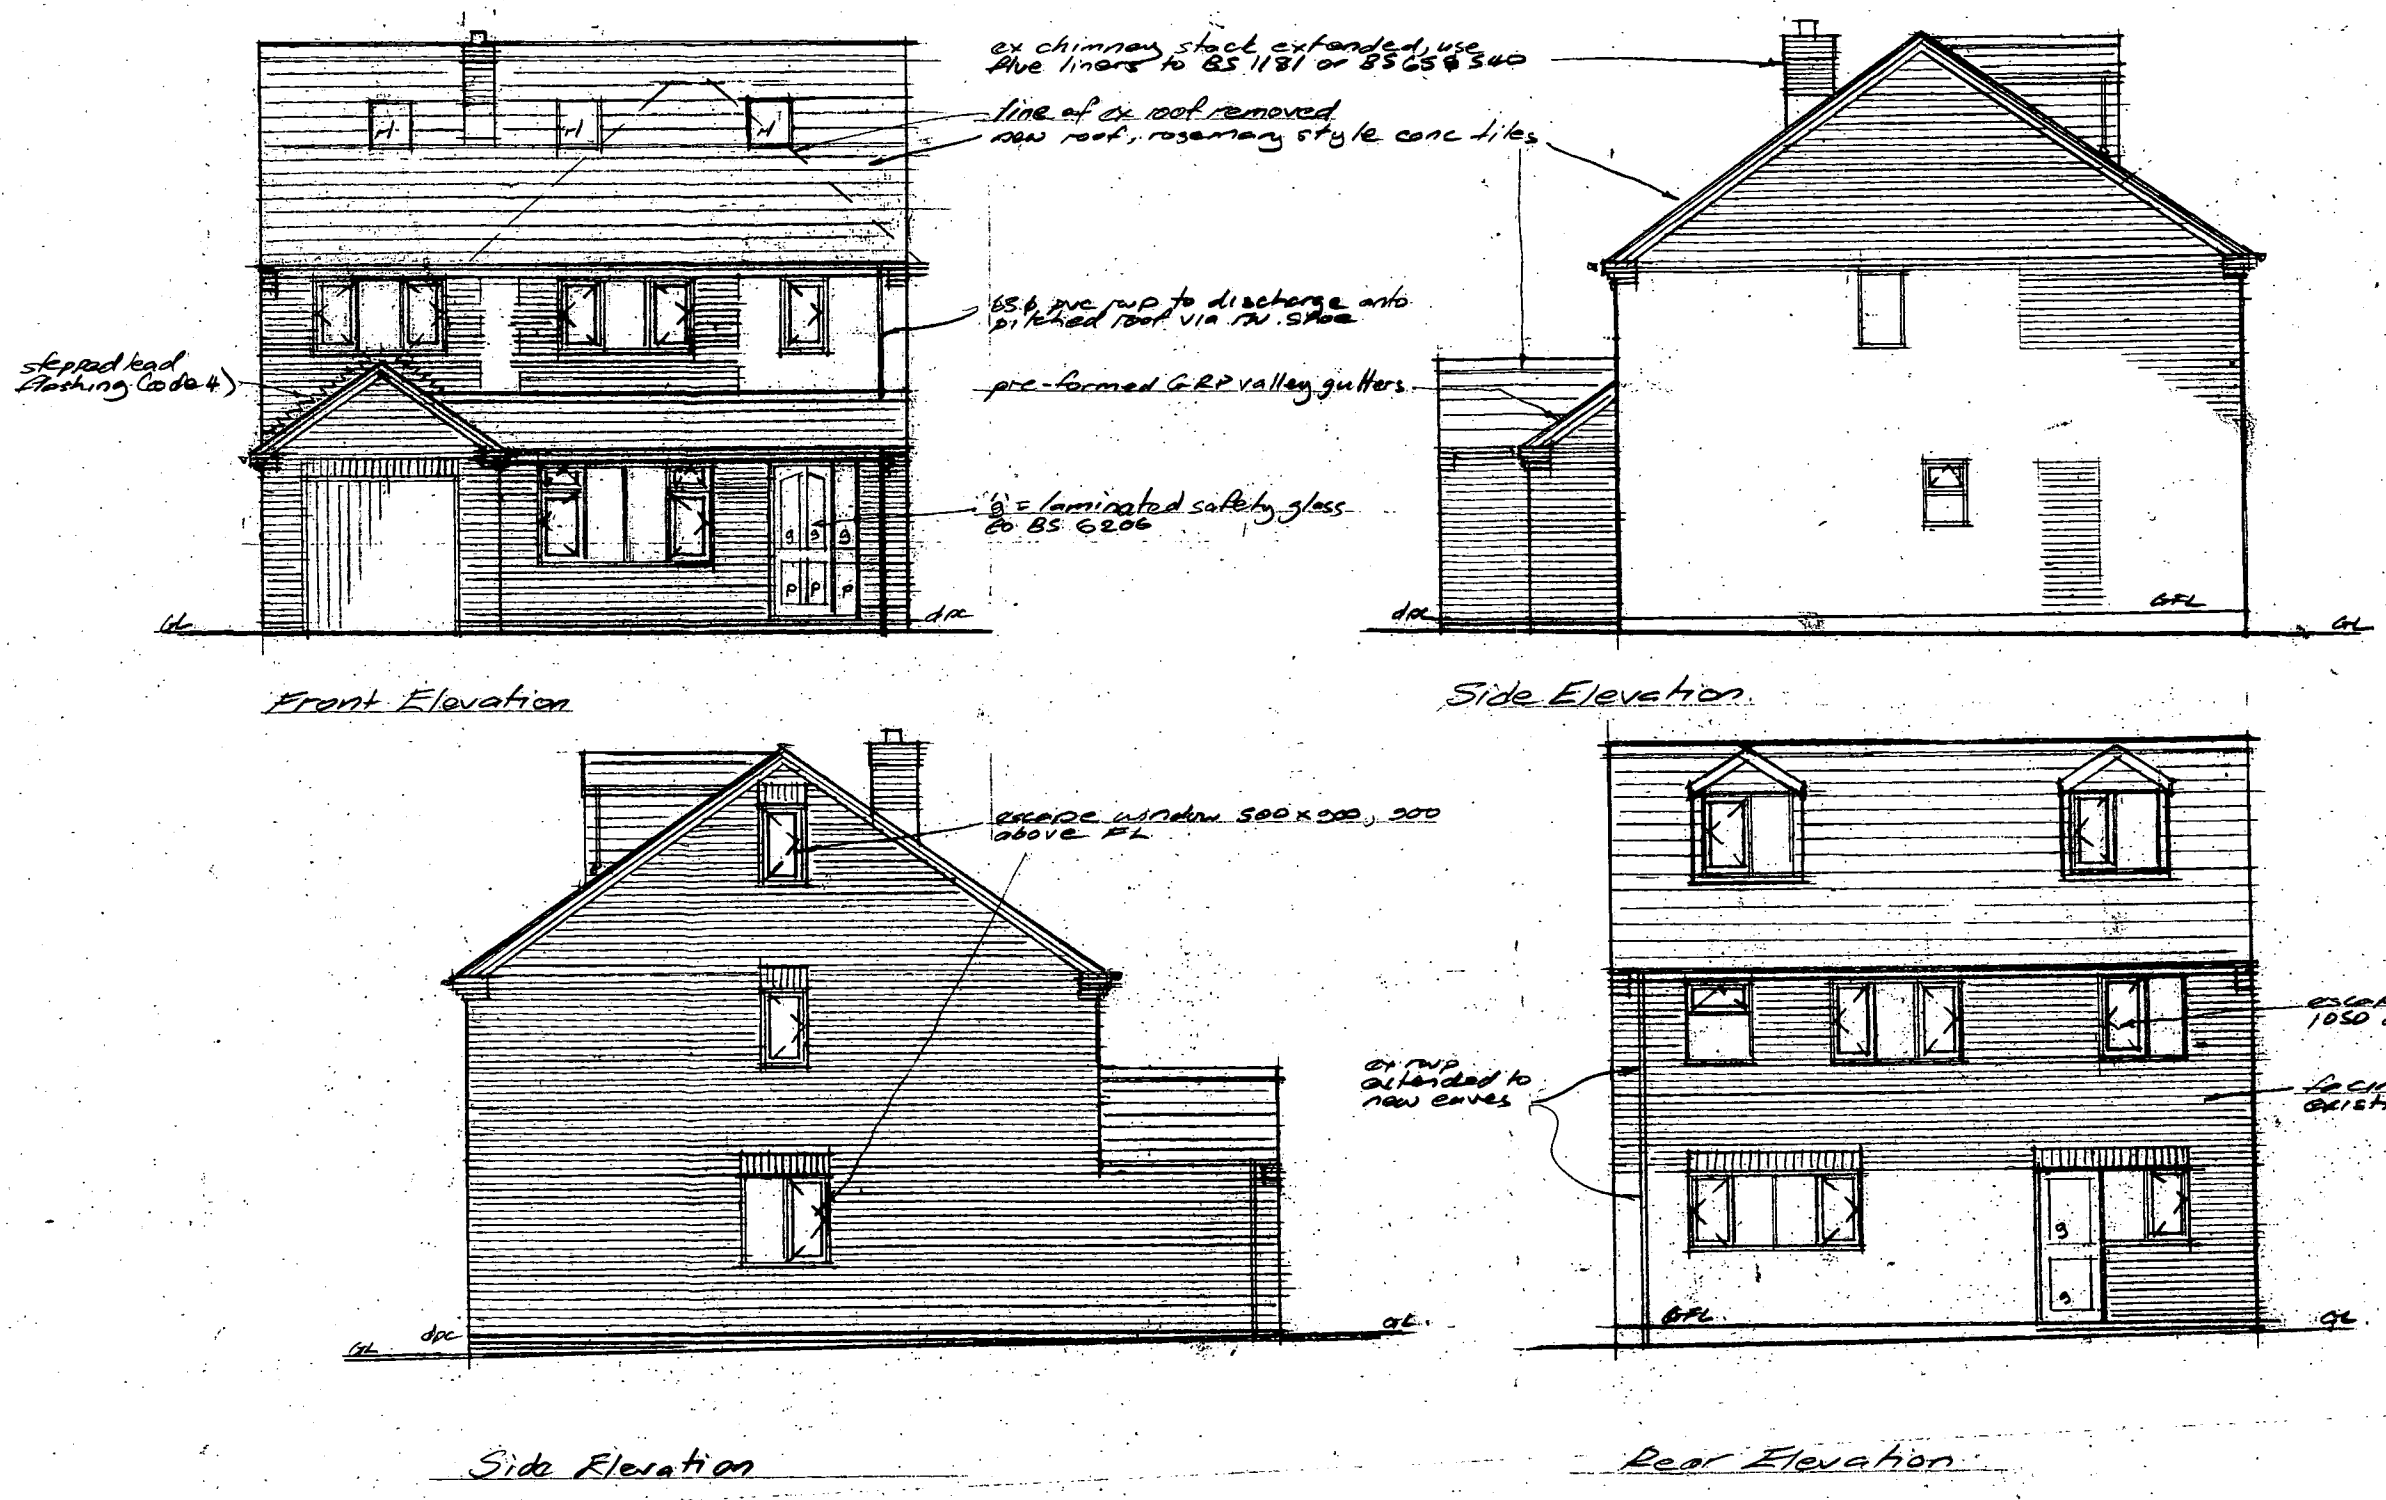

DEVELOPMENT SERVICES
21 NOV 2007
RECEIVED

note to uncover ex founds

b/ dormer re-moved from rear elevation after discussion with planning officer 16/11/07
a/ re-drawn 19/9/07 (width reduced, height reduced) front dormers removed.

Martin S Dennis Architectural Technician 10 Wesley Close Sapcote, Leics LE9 4HY Tel 01455 272275	Proposed Extensions 39 Elmesthorpe Lane Earl Shilton
scale 1:100 date 19/9/07 drg no M1061/66	" " "