


BLOCK PLAN 1:500

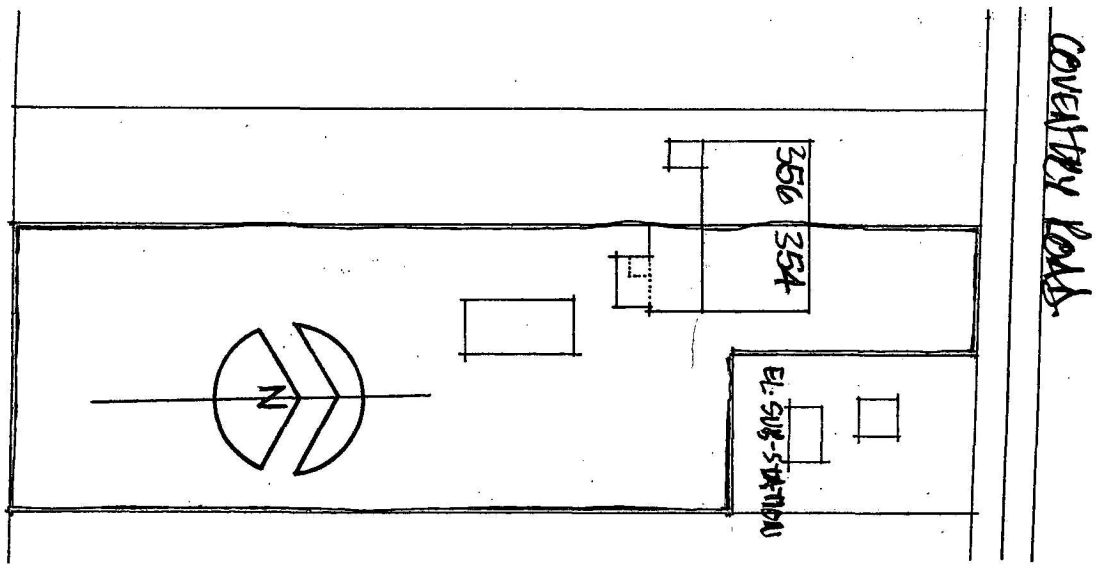

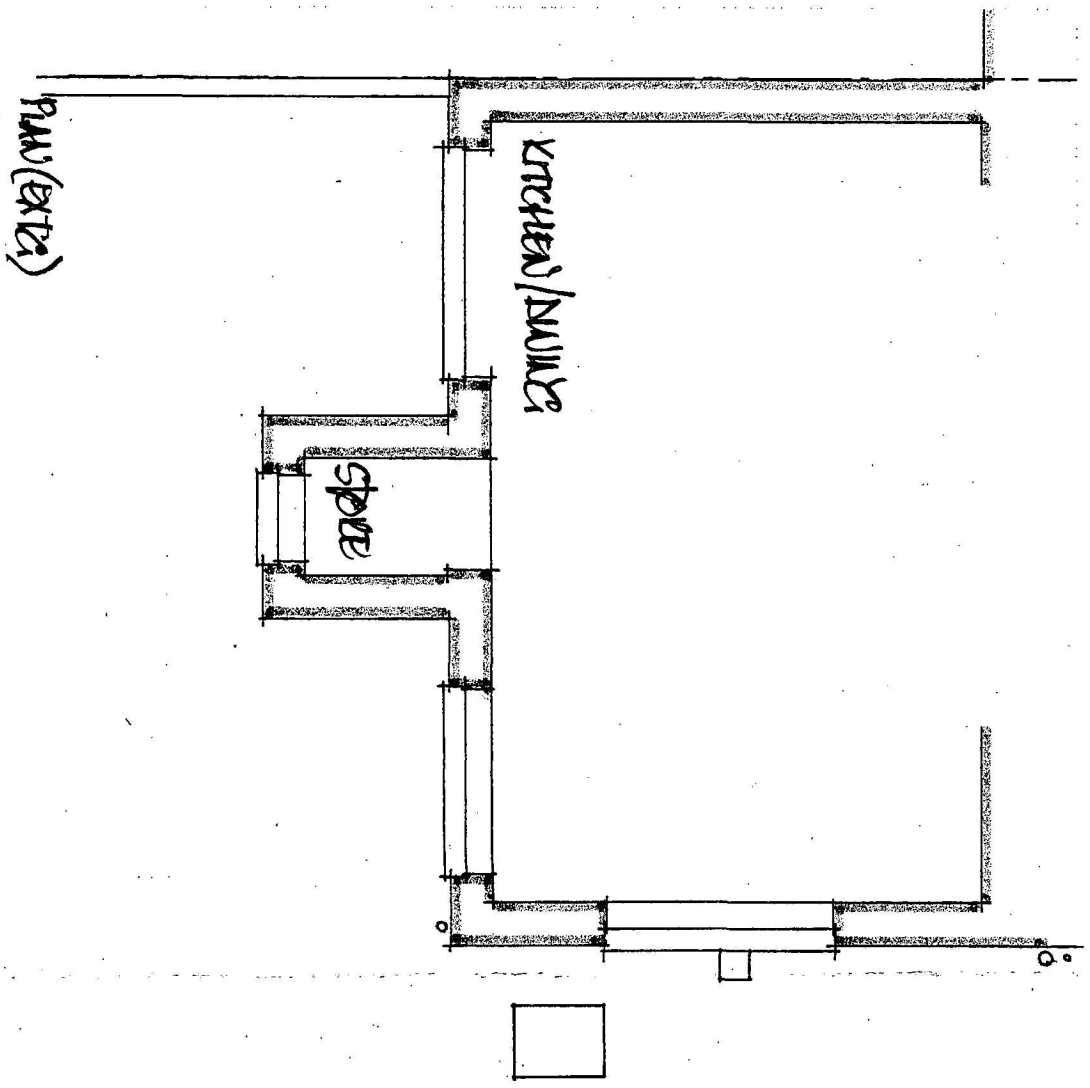

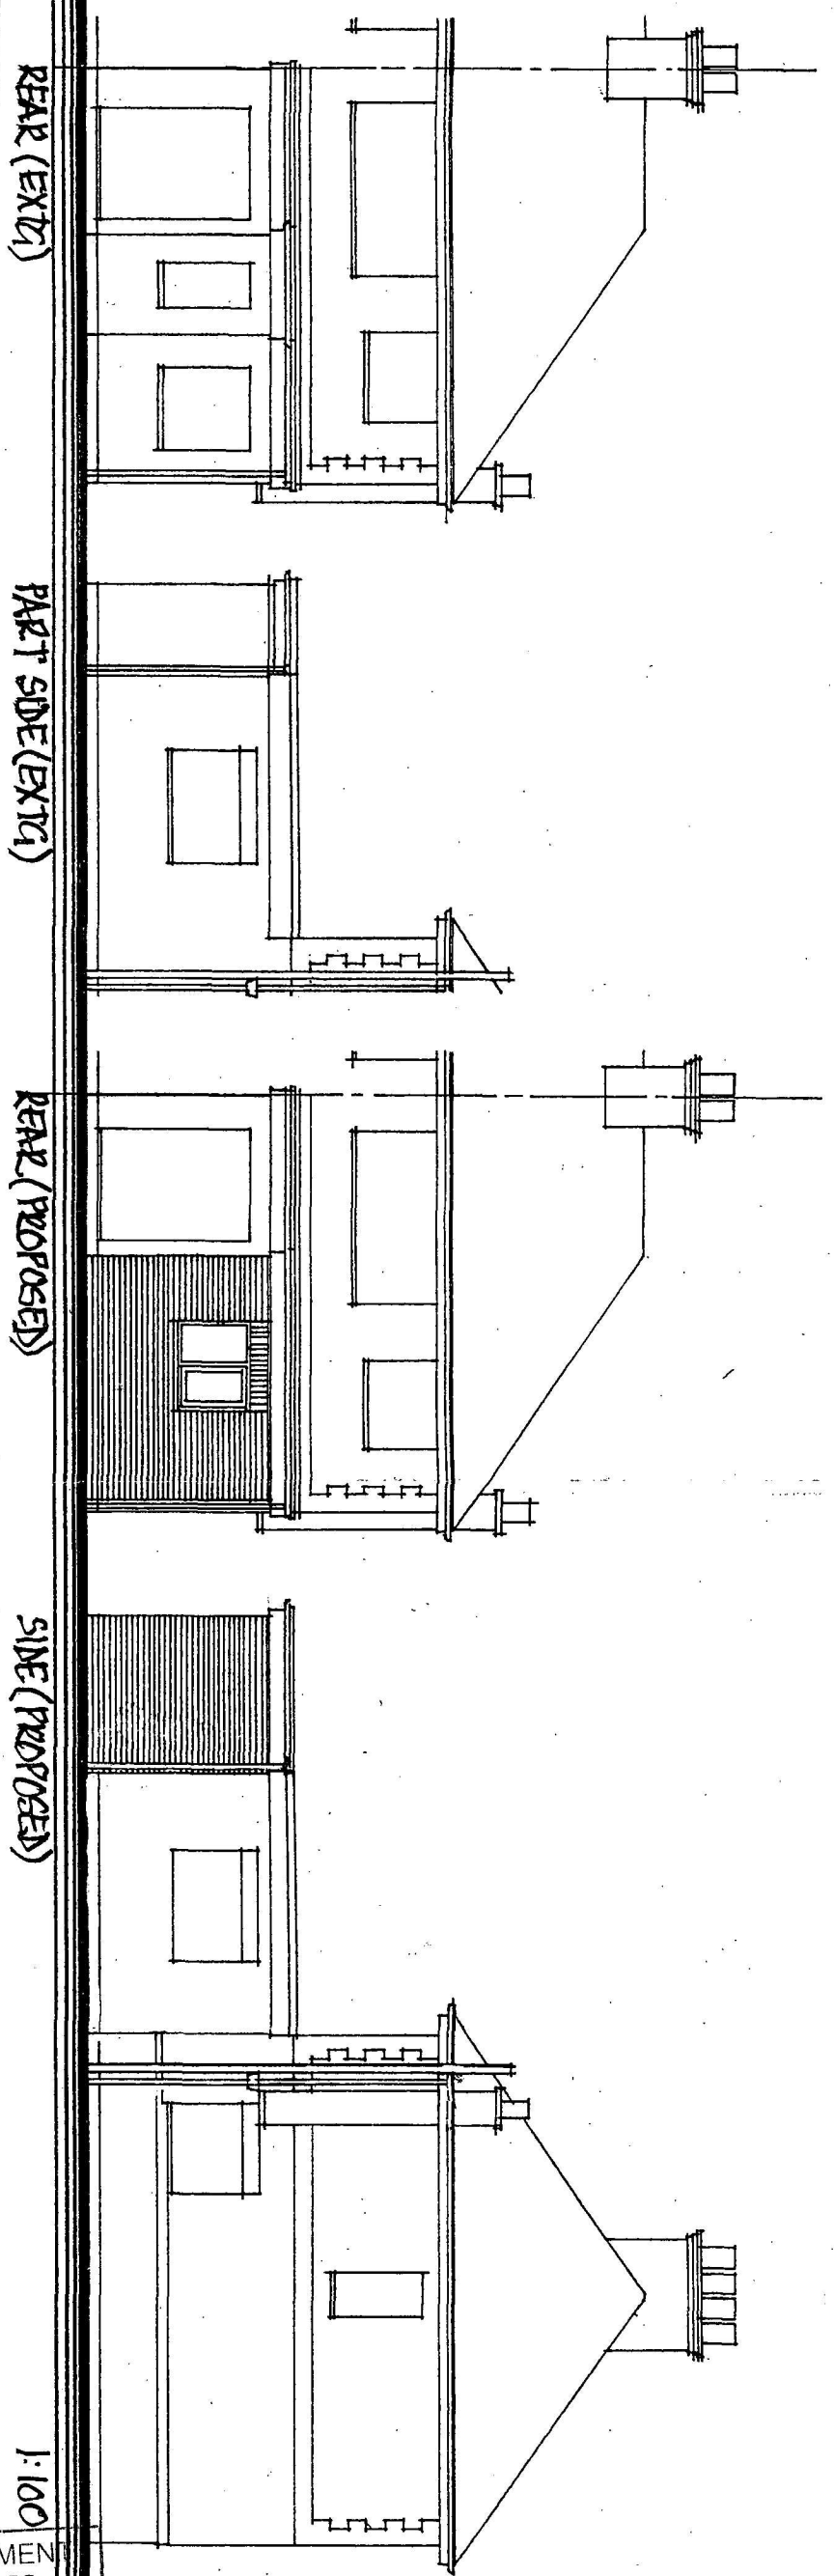

Client ..... Date .....

OT ..... Date .....

DEVELOPMENT SERVICES
09 OCT 2009
RECEIVED

PROPOSED REAR EXTENSION FOR DISABLED USE
354 COVENTRY ROAD, HINCKLEY LE10 0NH
FOR MR K SANDERS

SCALE 1:50
DATE 17.09.09
DWG No. 5014.02

Care & Repair (W. Leics) Ltd, 2 Mantle Lane, Coalville LE67 3DW T:01530 510031