



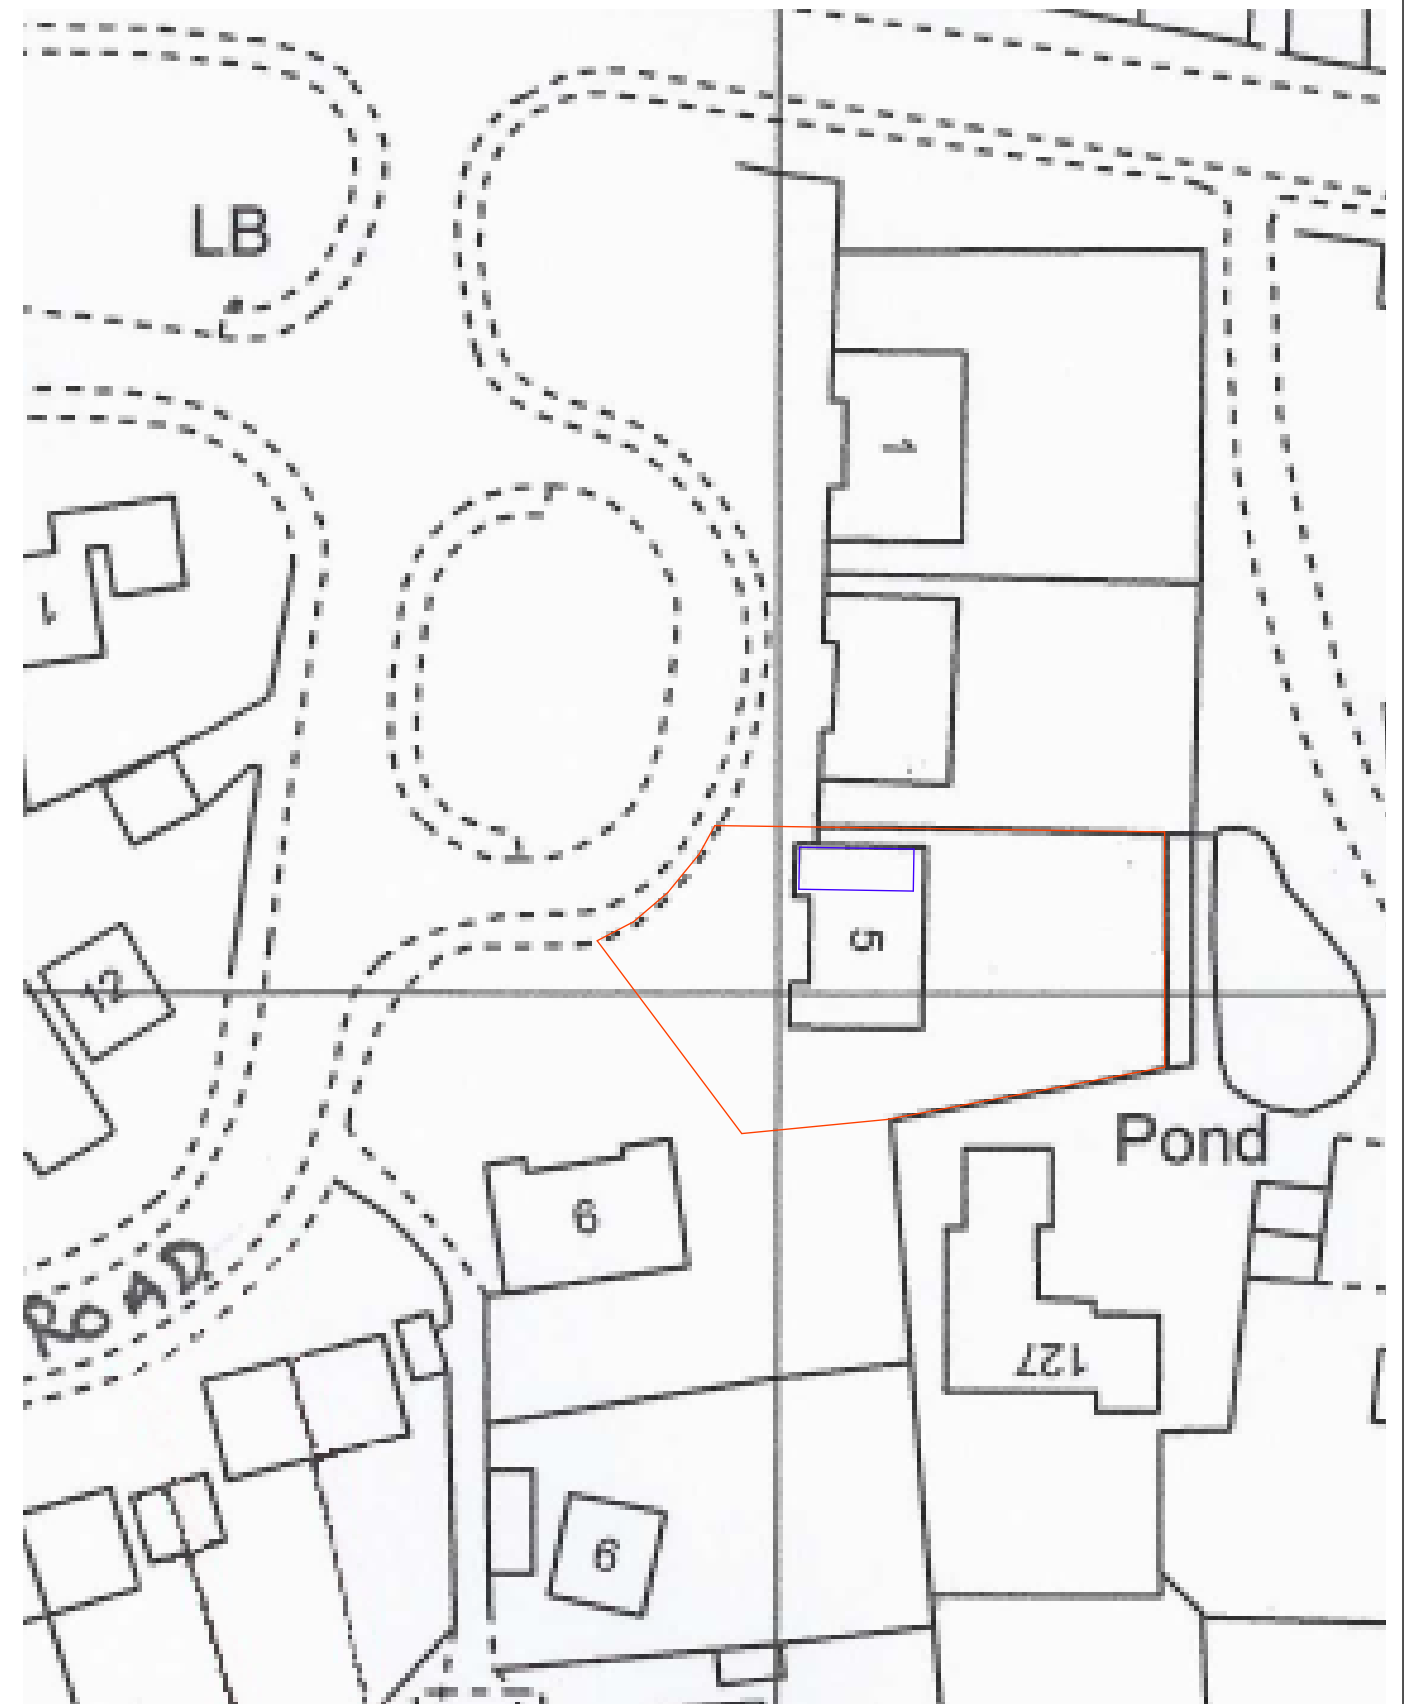

Location Plan



Block Plan

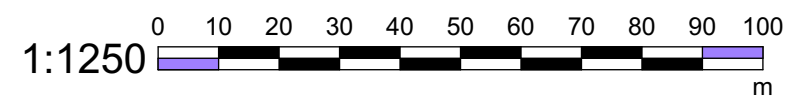

status:	Planning
client:	Mr Andrew James
job:	Heath Road, Market Bosworth CV13 0NT
title:	Location Plan and Block Plan
date:	Feb 2026
job no:	AJ
	1:1250 scale @ a3: 1:500
	drg no: 001