



Notes

This drawing is to be read in conjunction with
topographical survey drawing 25.4620.01

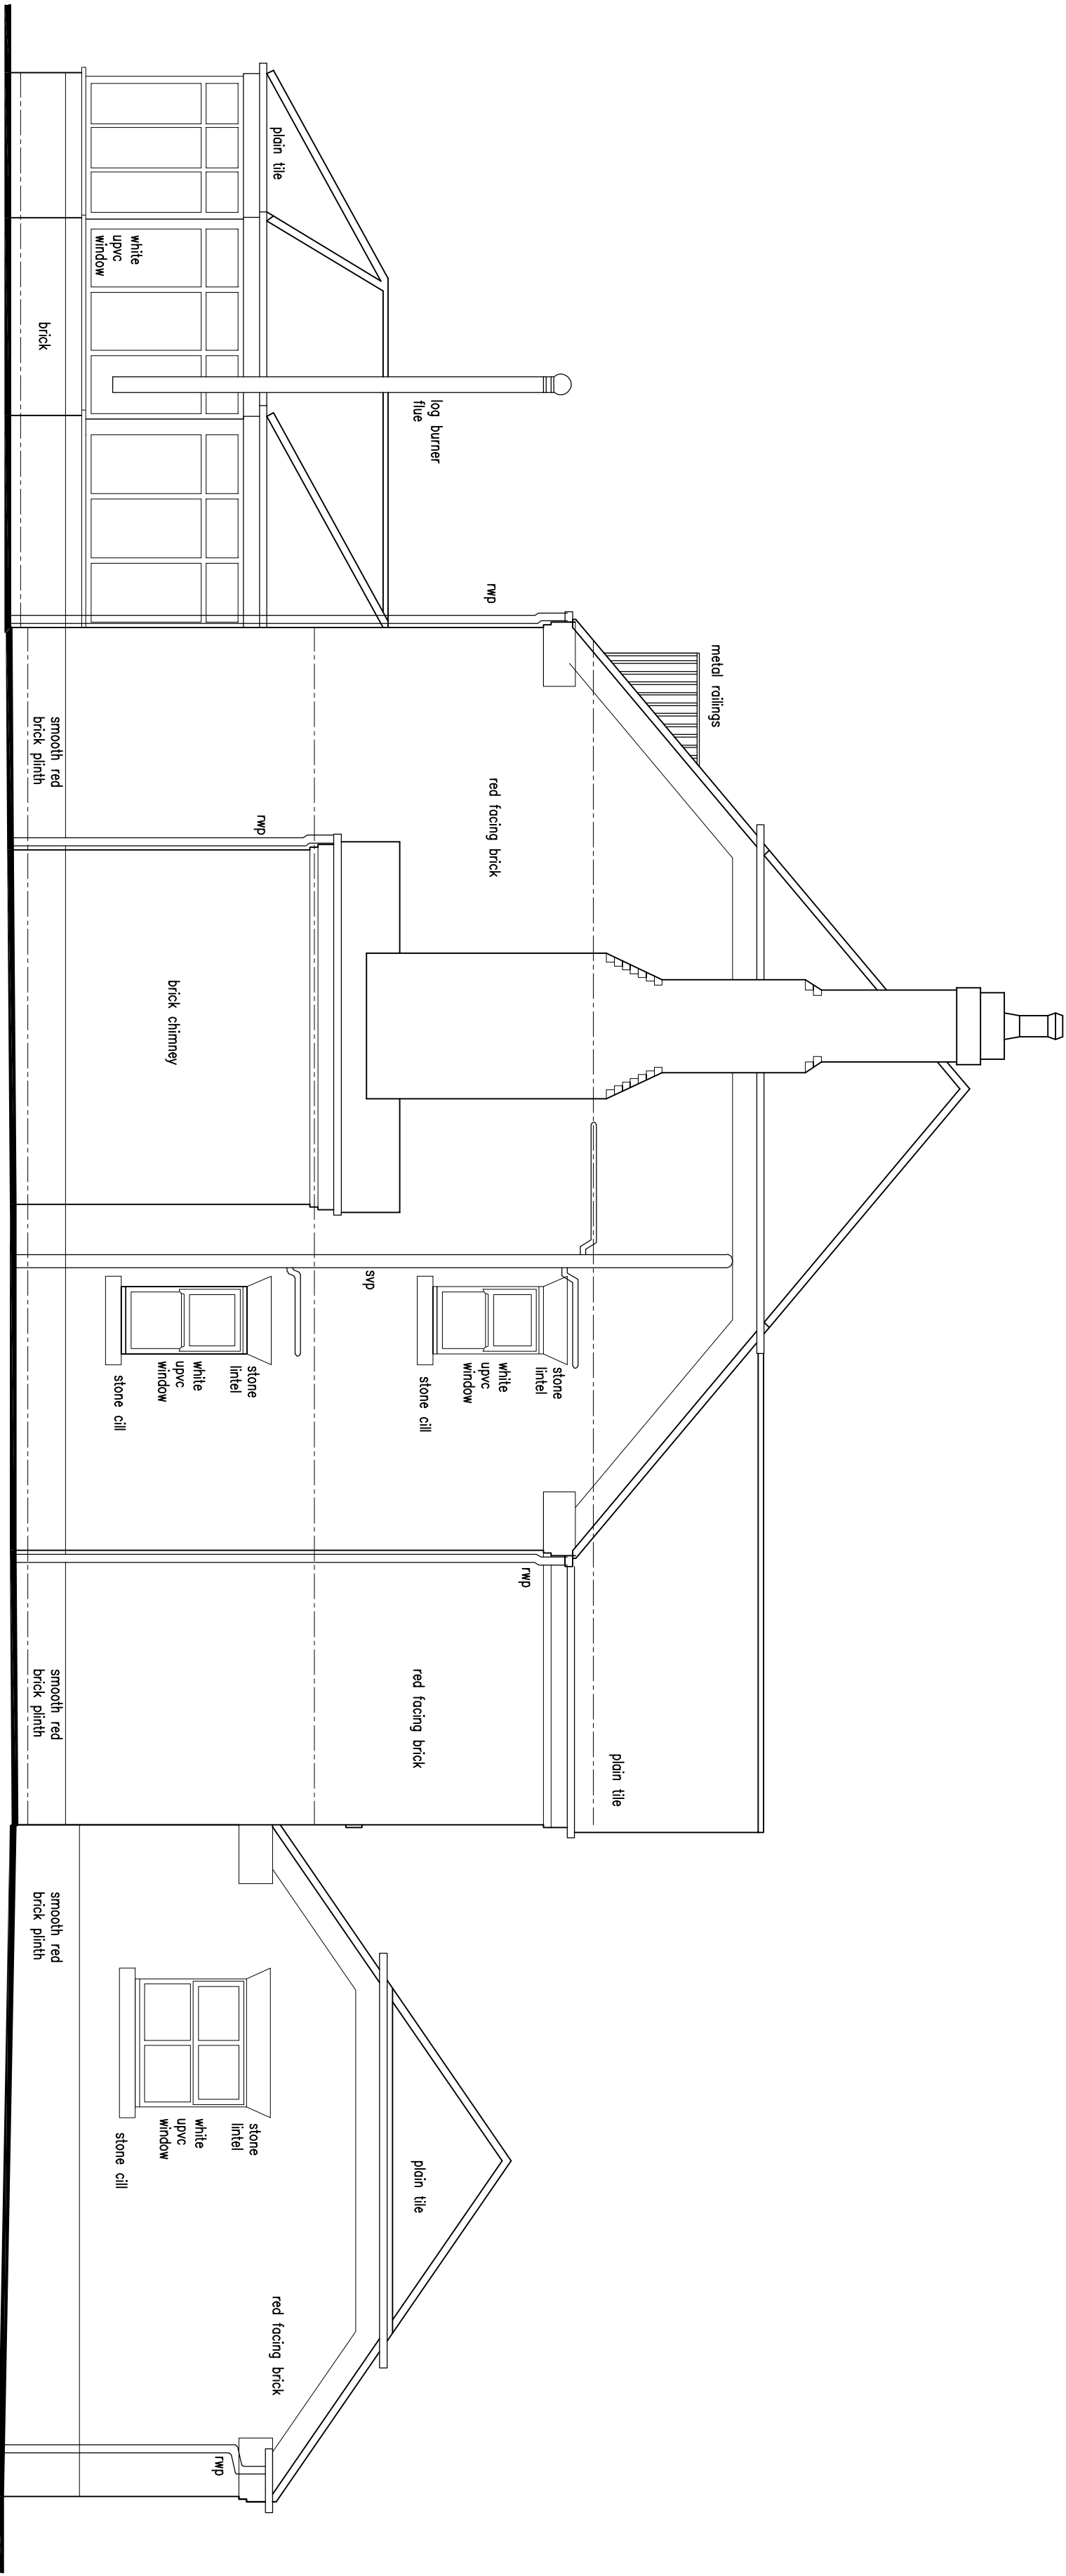

Side Elevation

Scale 1:50

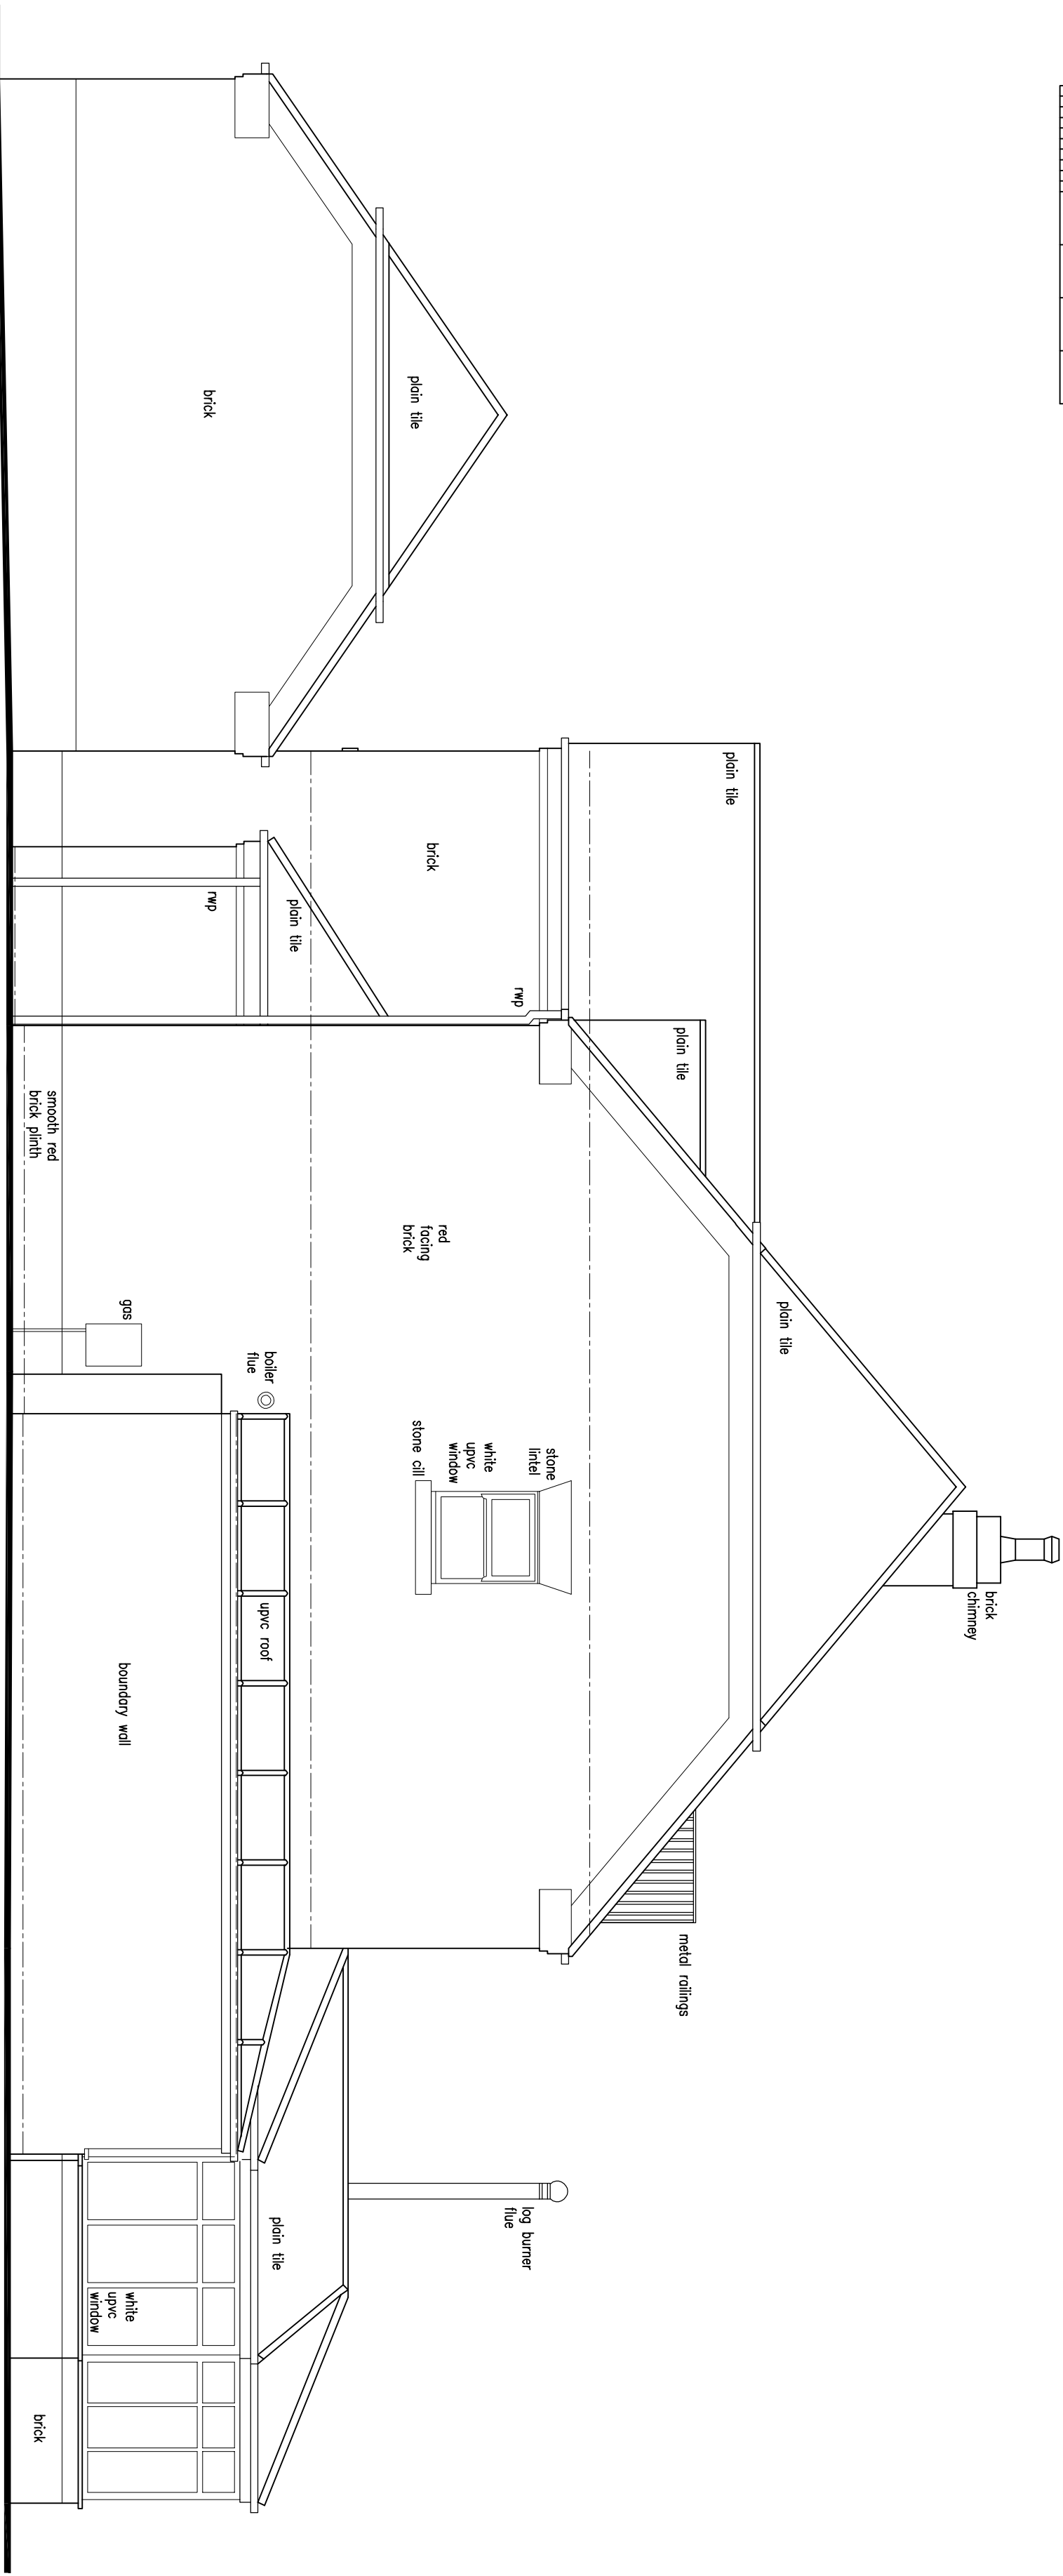

Side Elevation

Scale 1:50



EXISTING DRAWINGS
118 STATION ROAD - MARKET BOSWORTH - LEICESTERSHIRE

Revisions:



David Granger Architectural Design Ltd

The Old Cottage Hospital
Leicester Road
Ashted de la Zouch
Leicestershire
LE65 1DB

T 01530 566939
W www.davidgrangerdesign.com

Project

Extensions & Alterations
118 Station Road
Market Bosworth
Leicestershire

Client

Mr & Mrs N Haley

Drawing

Existing Drawings
Sheet 4 of 5

Drawing Number 25.4620.05

Date: October 2025

Scale: As Shown Drawn By: RG Checked By: MP

Figured dimensions must be taken in preference to verbal dimensions and any discrepancies are to be referred to David Granger Architectural Design Limited. Contractors, subcontractors and suppliers must verify all dimensions on site before commencing any work or making any working drawings. All drawings are copyright of David Granger Architectural Design Limited and are not to be copied or reproduced without written permission. All rights reserved. Licence No. AR100009463, Landmark Ref. LD0816 Company Reg. No. 5068912