


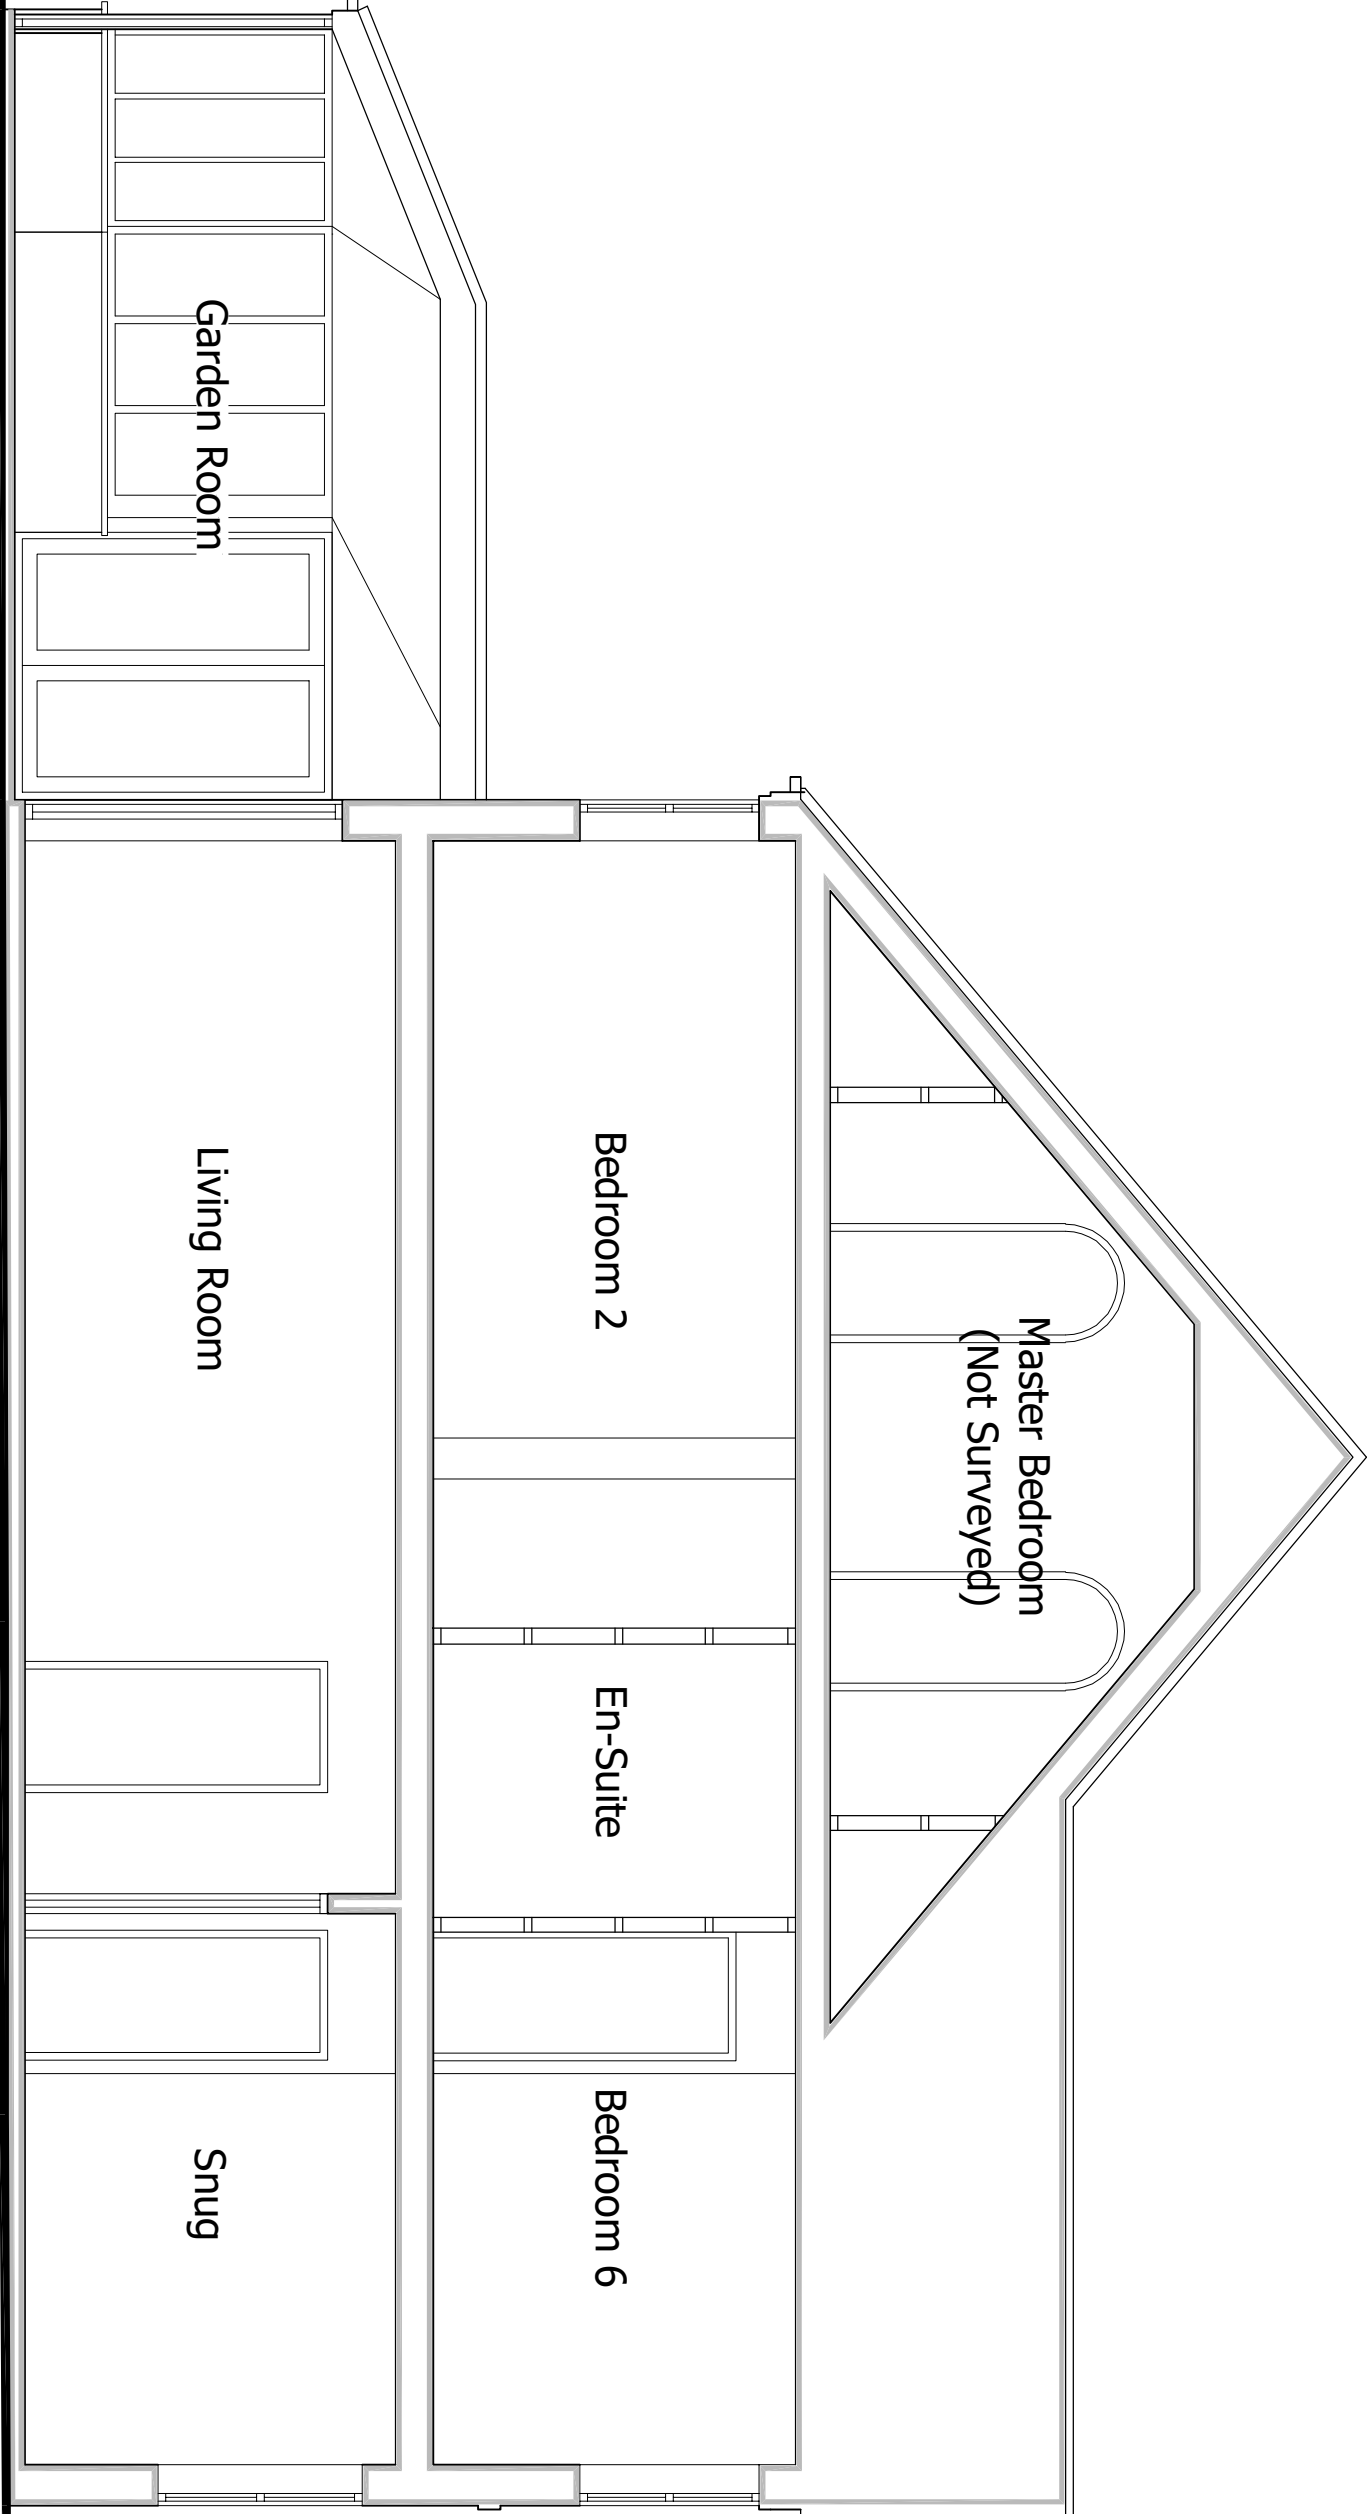

Section A-A
Scale 1:50

1:50
0 1 2 3
Metres



Section B-B
Scale 1:50

1:50
0 1 2 3
Metres

EXISTING DRAWINGS

118 STATION ROAD - MARKET BOSWORTH - LEICESTERSHIRE

Revisions:



David Granger Architectural Design Ltd
The Old Cottage Hospital
Leicester Road
Ashtly de la Zouch
Leicestershire
LE65 1DB
T 01530 566939
W www.davidgrangerdesign.com

Project

Extensions & Alterations
118 Station Road
Market Bosworth
Leicestershire

Client

Mr & Mrs N Haley

Drawing

Existing Drawings
Sheet 5 of 5

Drawing Number 25.4620.06

Date: October 2025

Scale: As Shown Drawn By: RG Checked By: MP

Figured dimensions must be taken in preference to verbal dimensions and any discrepancies are to be referred to David Granger Architectural Design Limited. Contractors, subcontractors and suppliers must verify all dimensions on site before commencing any work or making any workshop drawings. All drawings are copyright of David Granger Architectural Design Limited and are not to be copied or reproduced without written permission. All rights reserved. Licence No. AR100009463, Landmark Ref. LD0816 Company Reg. No. 5068912