


Markfield Ball Stop & Perimeter

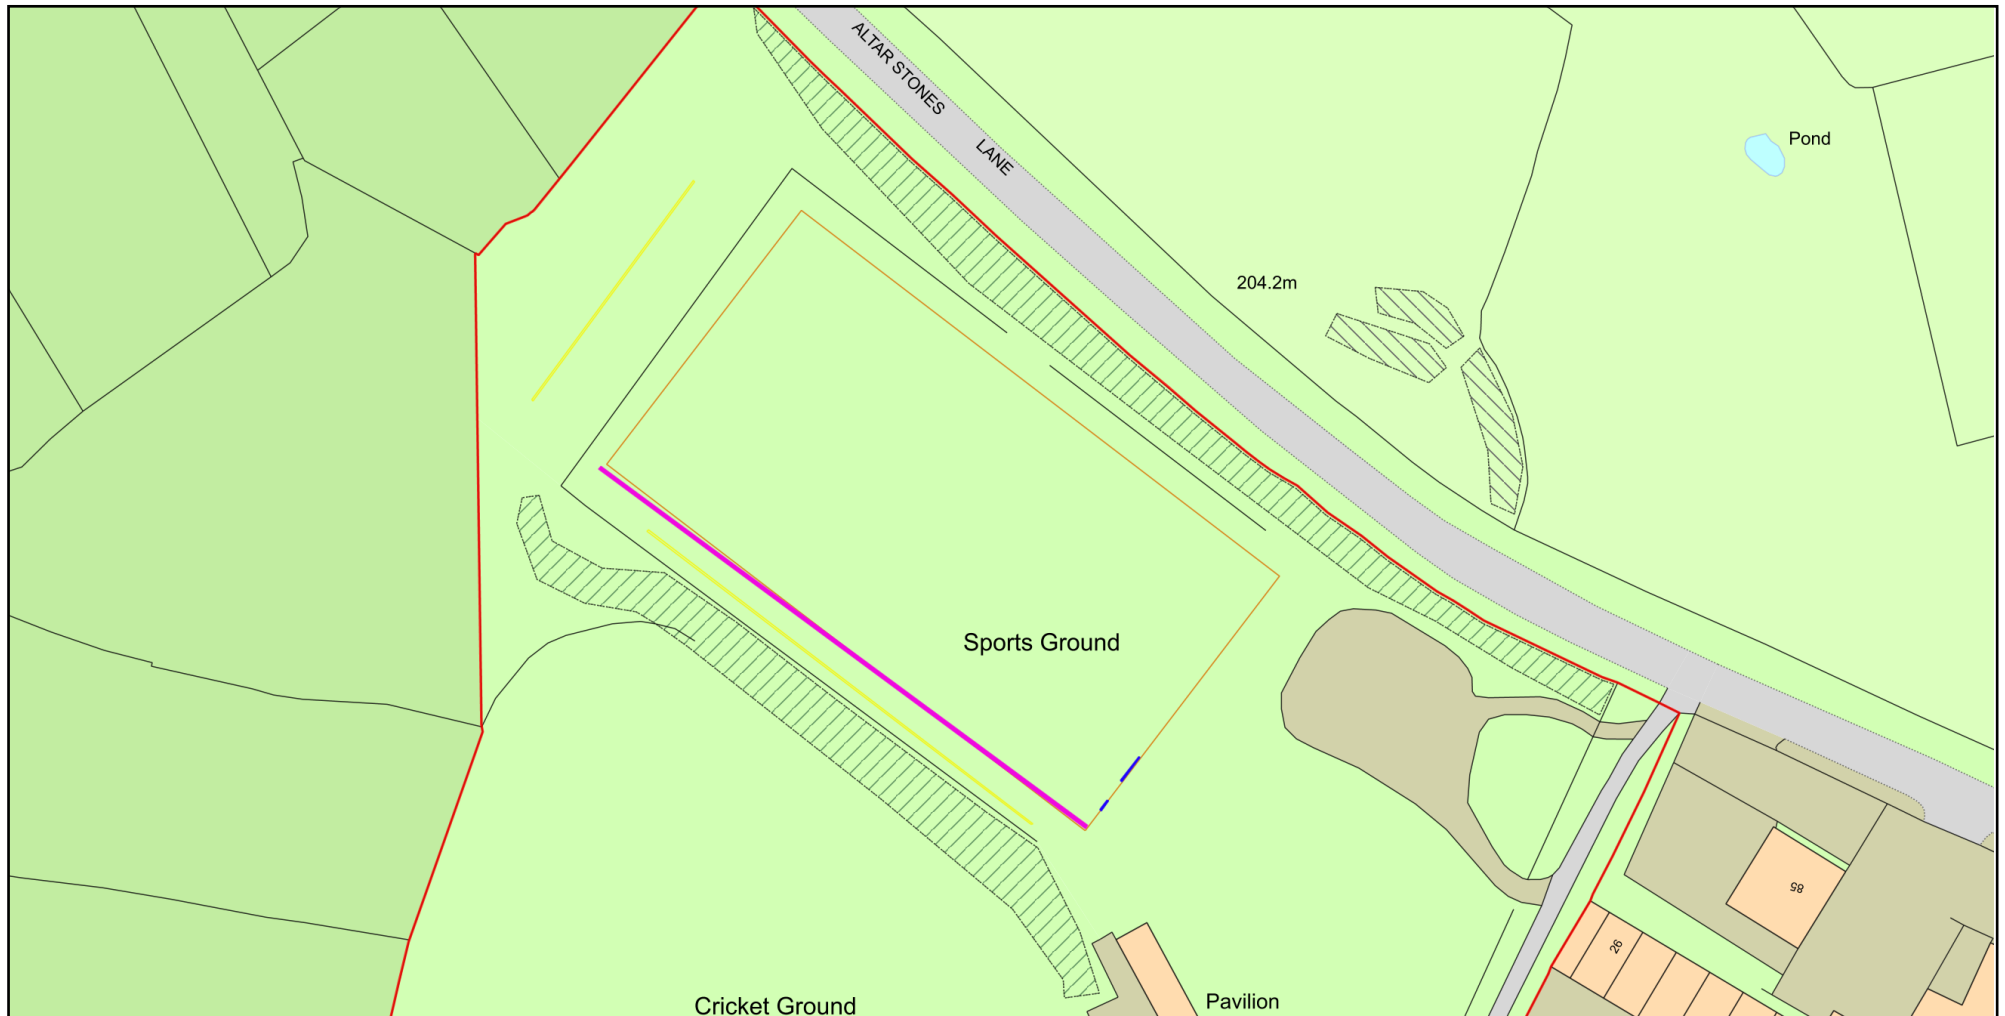

Plan Produced for: Daniel Carr
Date Produced: 11 Feb 2026
Plan Reference Number: TQRQM26042205602871
Scale: 1:1250 @ A4

© Crown copyright and database rights 2025 OS 100042766