
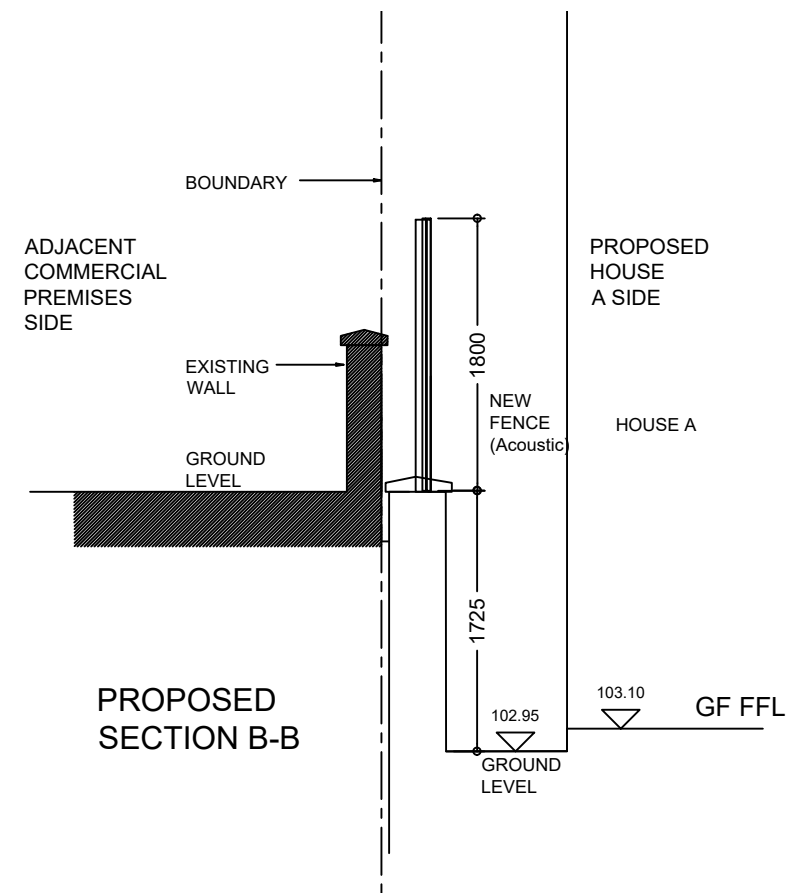
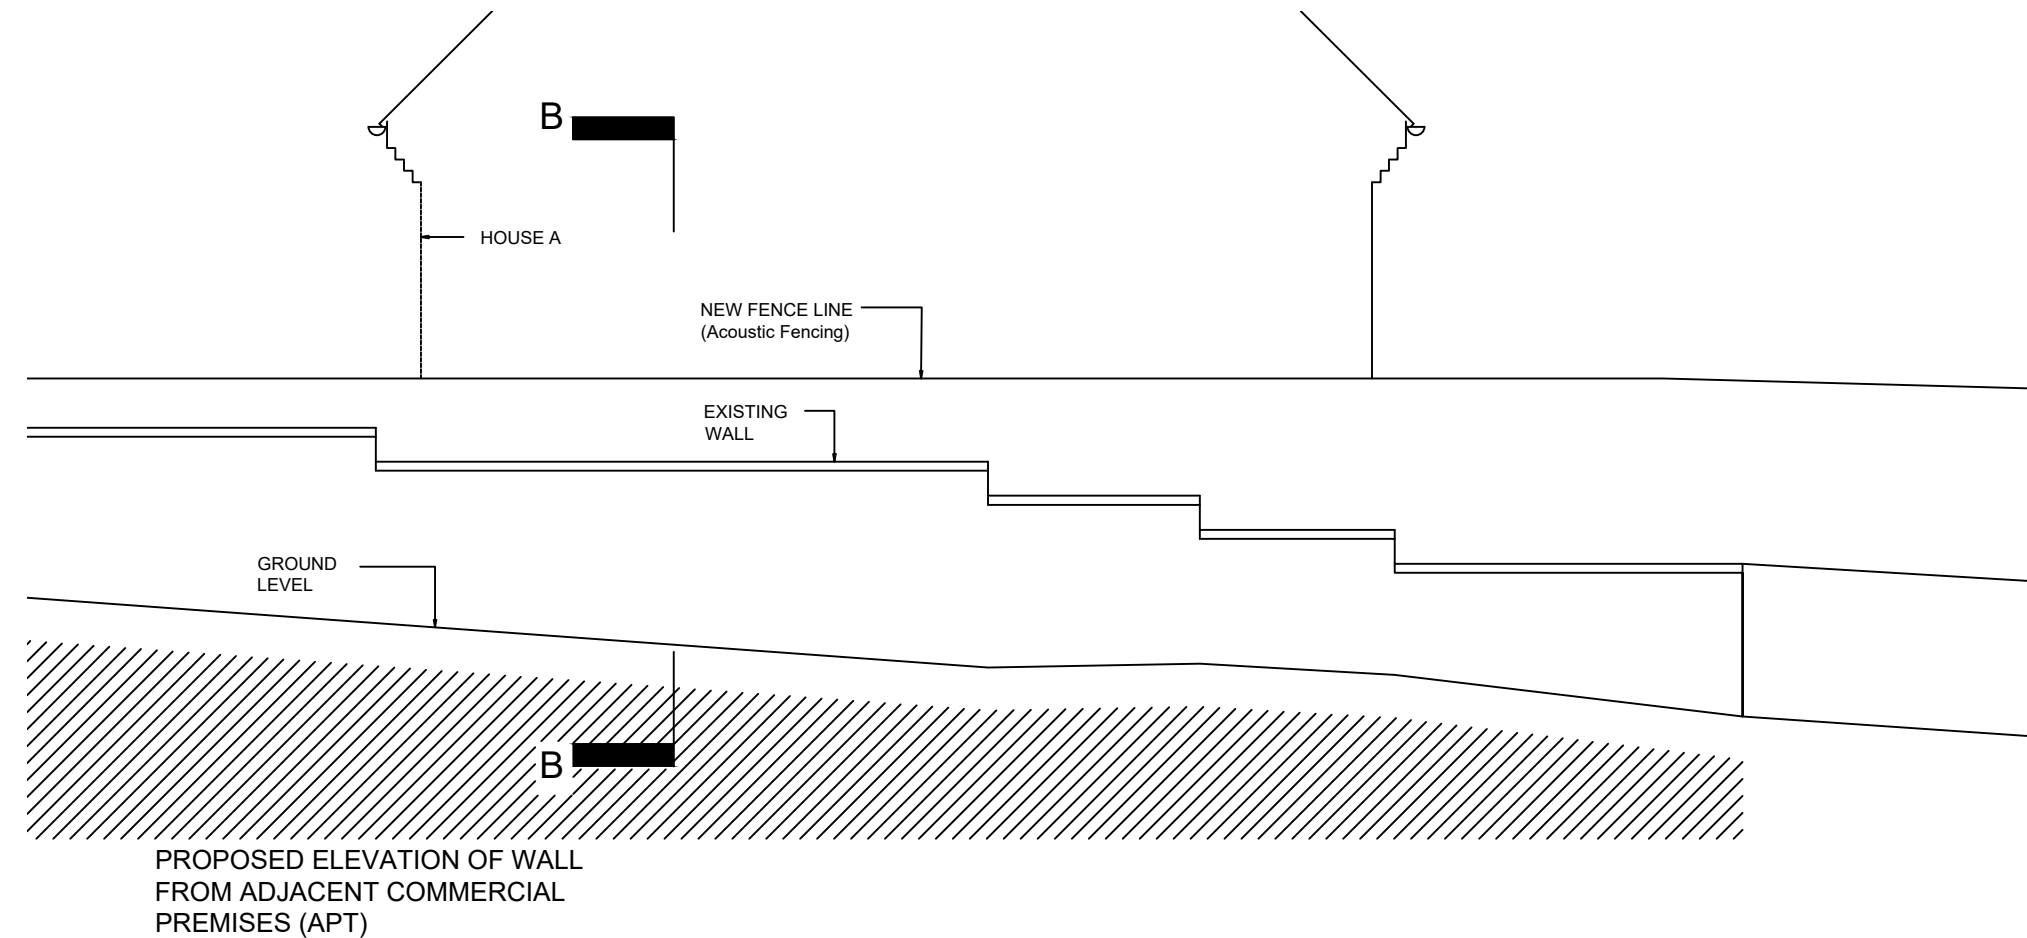
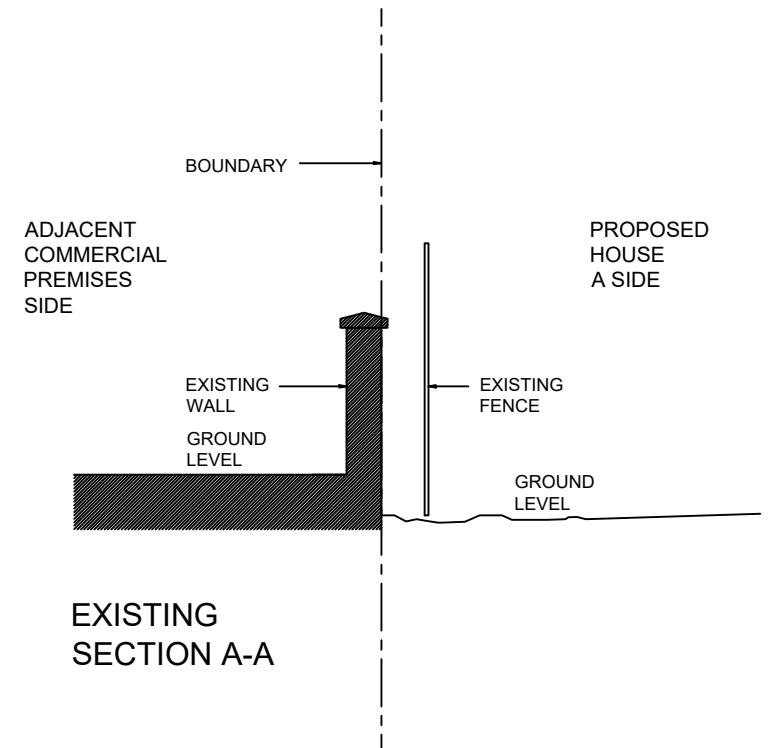


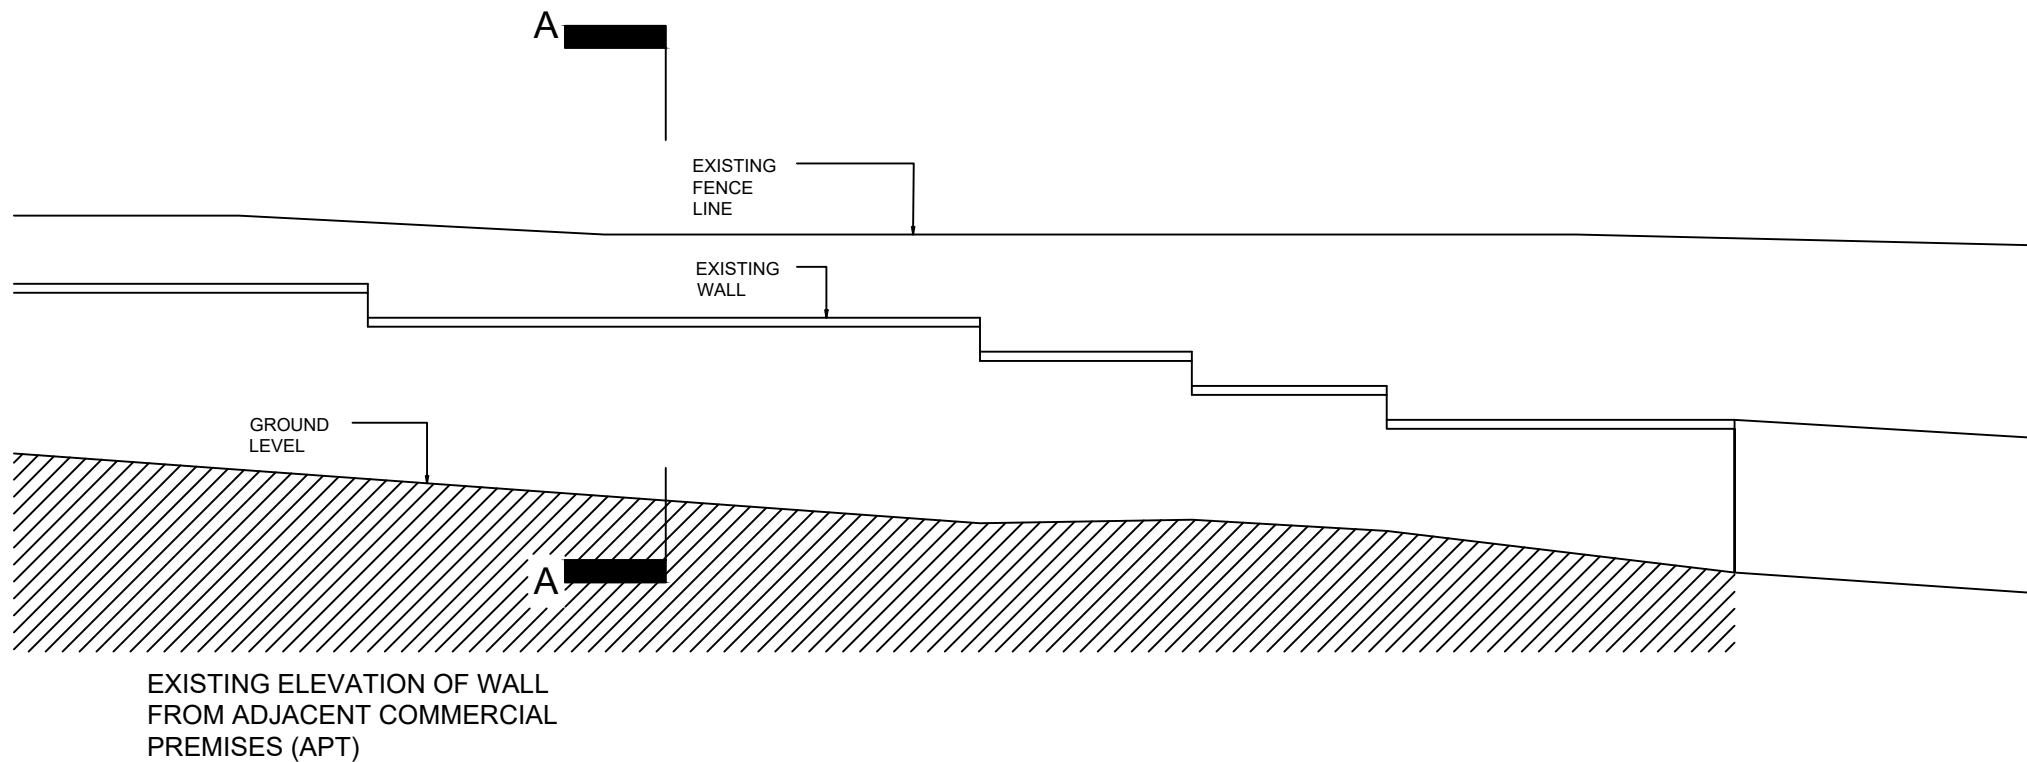

Contractor to check all dimensions and levels before putting the work in hand.
Do Not Scale off this Drawing. If in Doubt Ask.

DRM Architect Dipak R Mistry 28 Dancombe Road, Leicester, LE3 9EP t 07779731031 e drms@dmarchitects.co.uk	Project	ERECTION OF TWO NEW DWELLINGS & NEW ACCESS AND CARPARKING OFF ROOKERY LANE		Scale @ A3	1:50	Date	31.10.25
		Rookery Lane Grobby, Leicestershire LE6 0GF		Drawing number	166 - S4 - 35		
	Title	Fence Elevations & Sections from commercial premises (APT)		FOR CONSTRUCTION		Revision	-