P R O P O S A L S

DWG 6

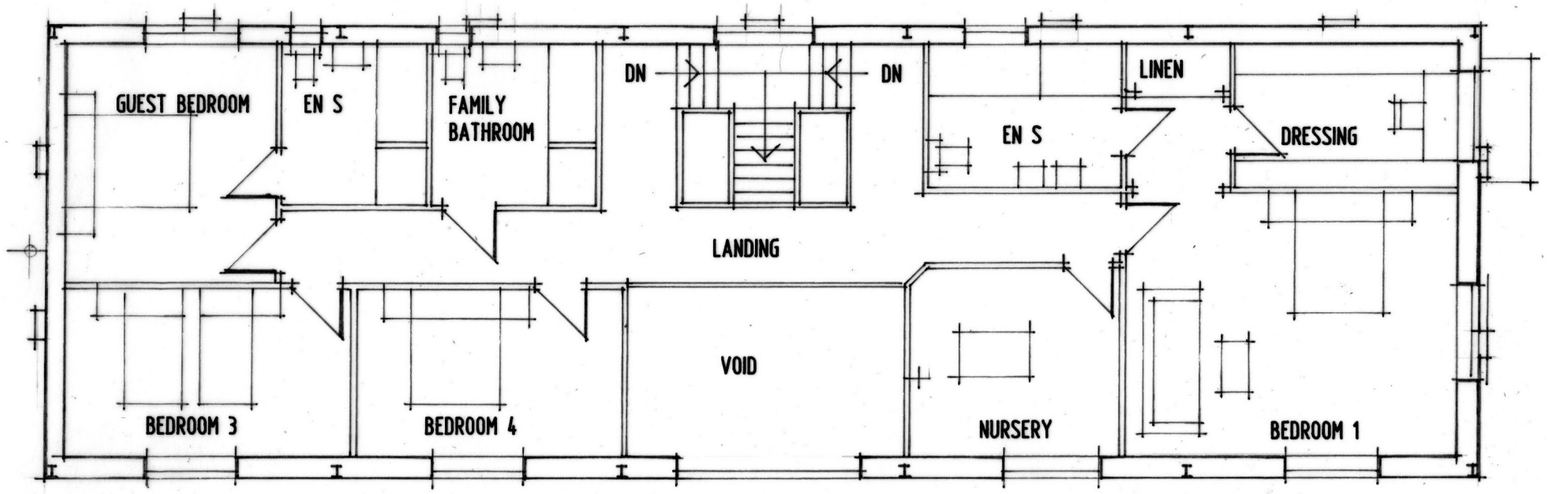

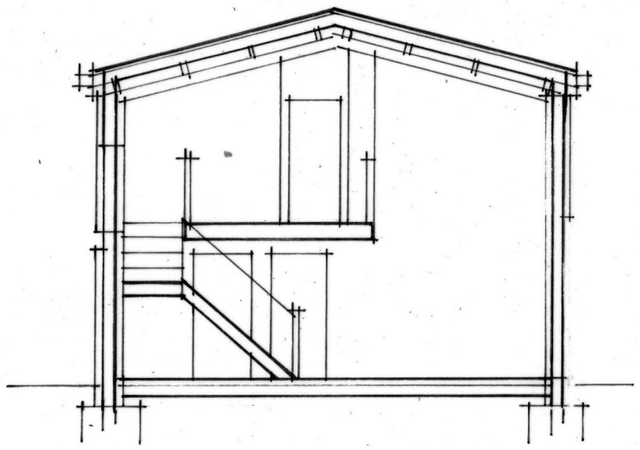

F I R S T F L O O R

S E C T I O N

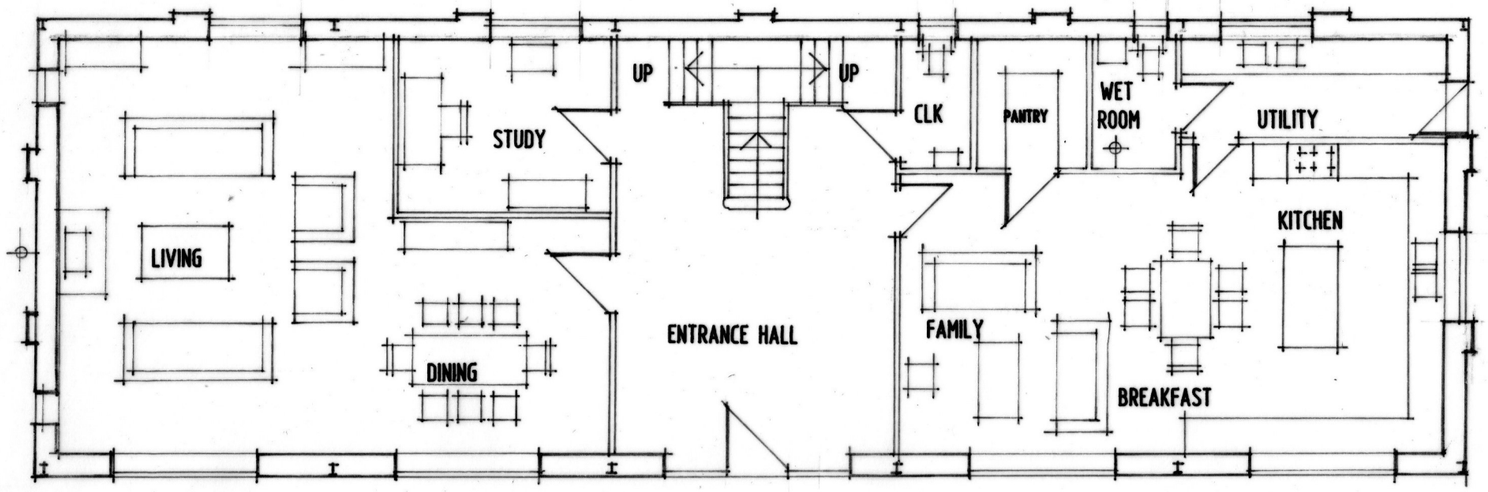

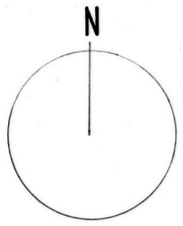

G R O U N D F L O O R

0 1 2 3 4 5M

SCALE AT A3 DRAWING SIZE

PROPOSED BARN CONVERSION
STOKE LANE, HIGHAM ON THE HILL