

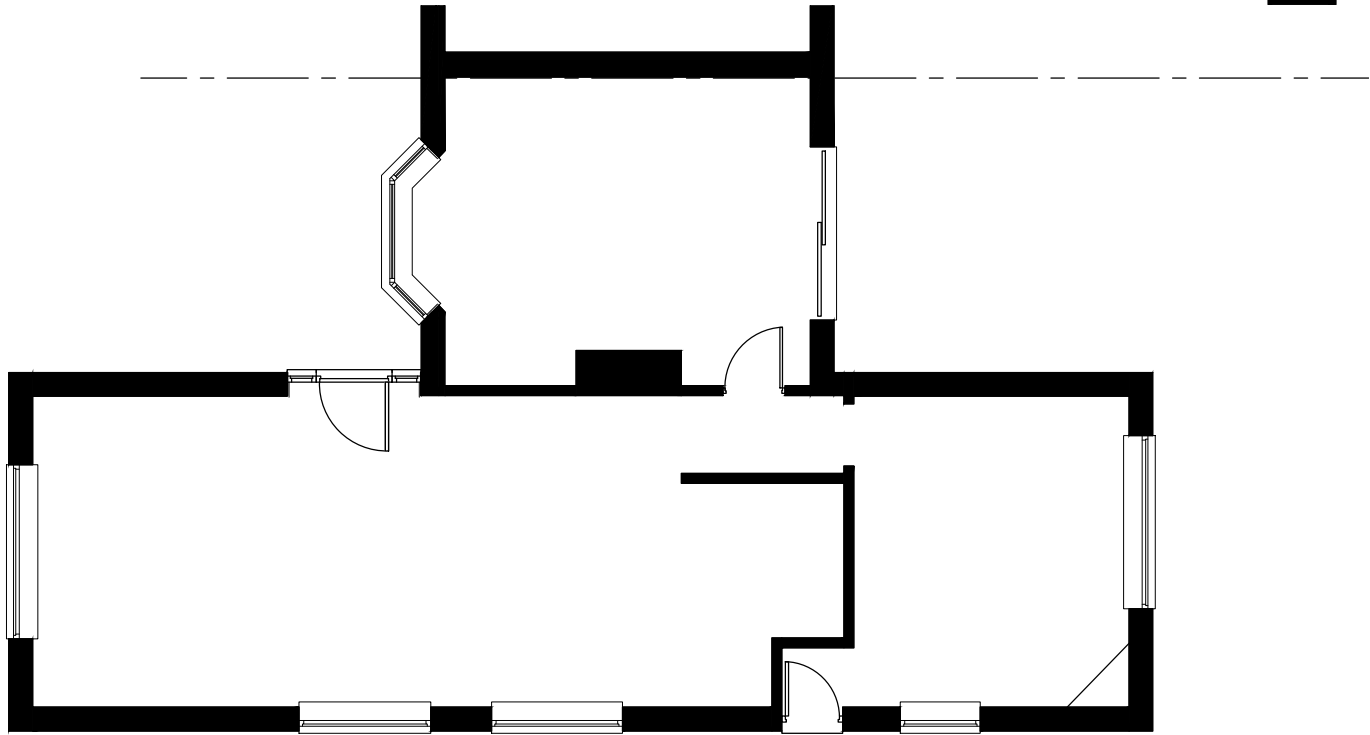


Drawings are for L.A. approval only and do not constitute construction drawings.
All dimensions to be checked on site before works commence. Agent to be advised of any discrepancies.

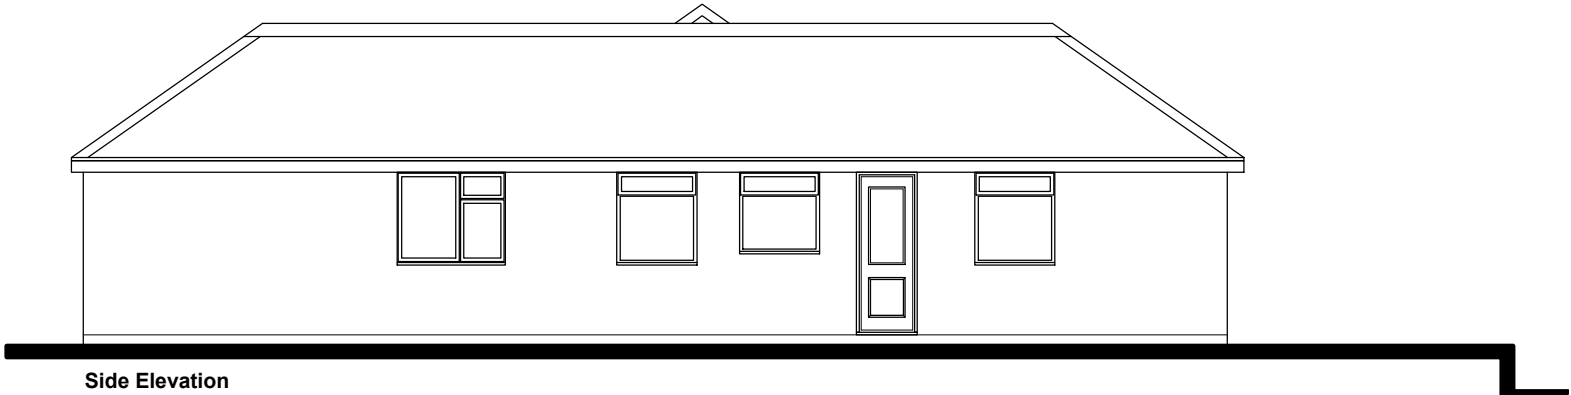

Existing Plan and Elevations

0 500 1000 2000
SCALE: 1:100 @ A3

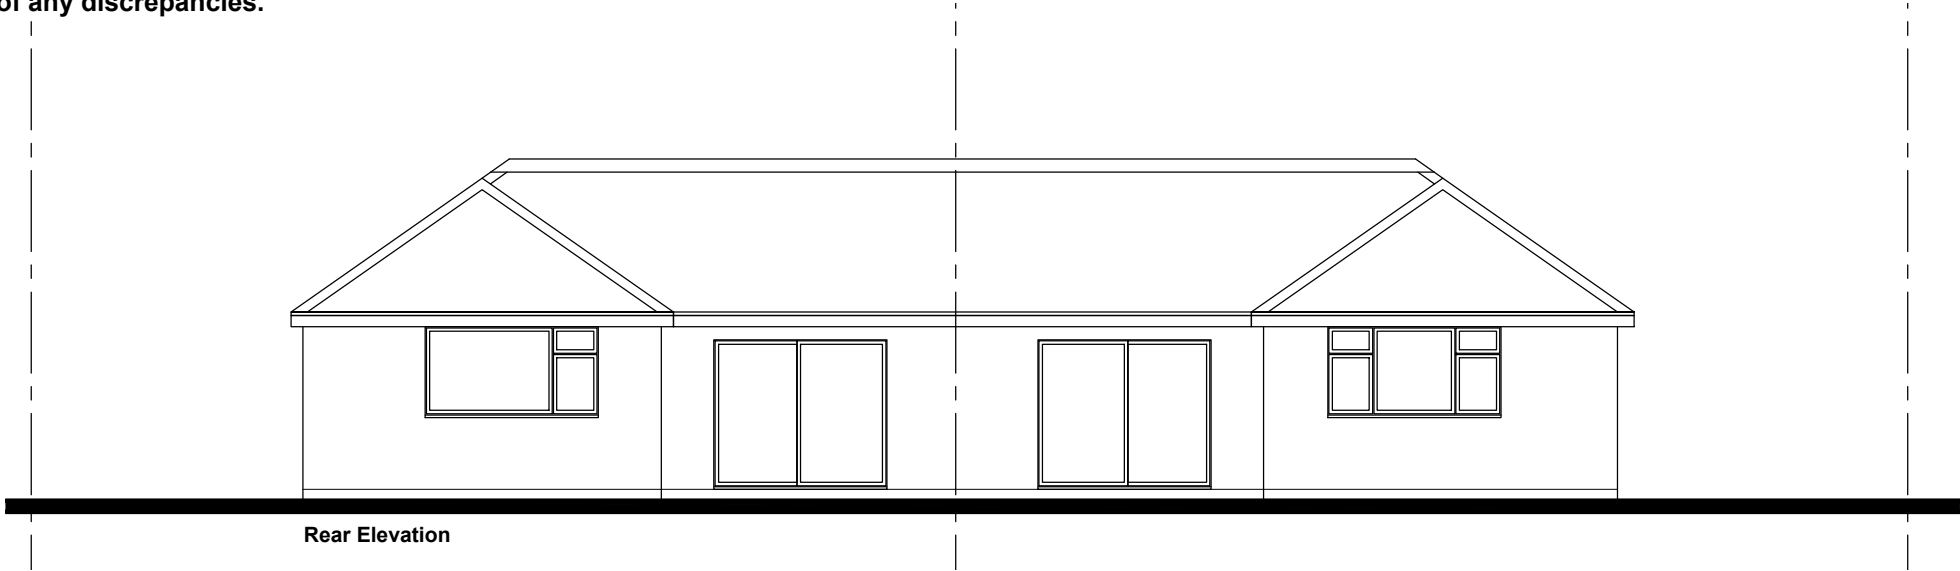

Revision Notes: -	
Client: Ms Miller	
Project: 26 Applebee Road, Burbage. LE10 2LJ	
Drawing Title: Existing Plan and Elevations	
Drawing Number: Miller-001	Revision: -
Scale: 1:100@A3	Date: June 2023
Drawn By: lgb	Checked By: lgb