




Drawings are for L.A. approval only and do not constitute construction drawings.
All dimensions to be checked on site before works commence. Agent to be advised of any discrepancies.

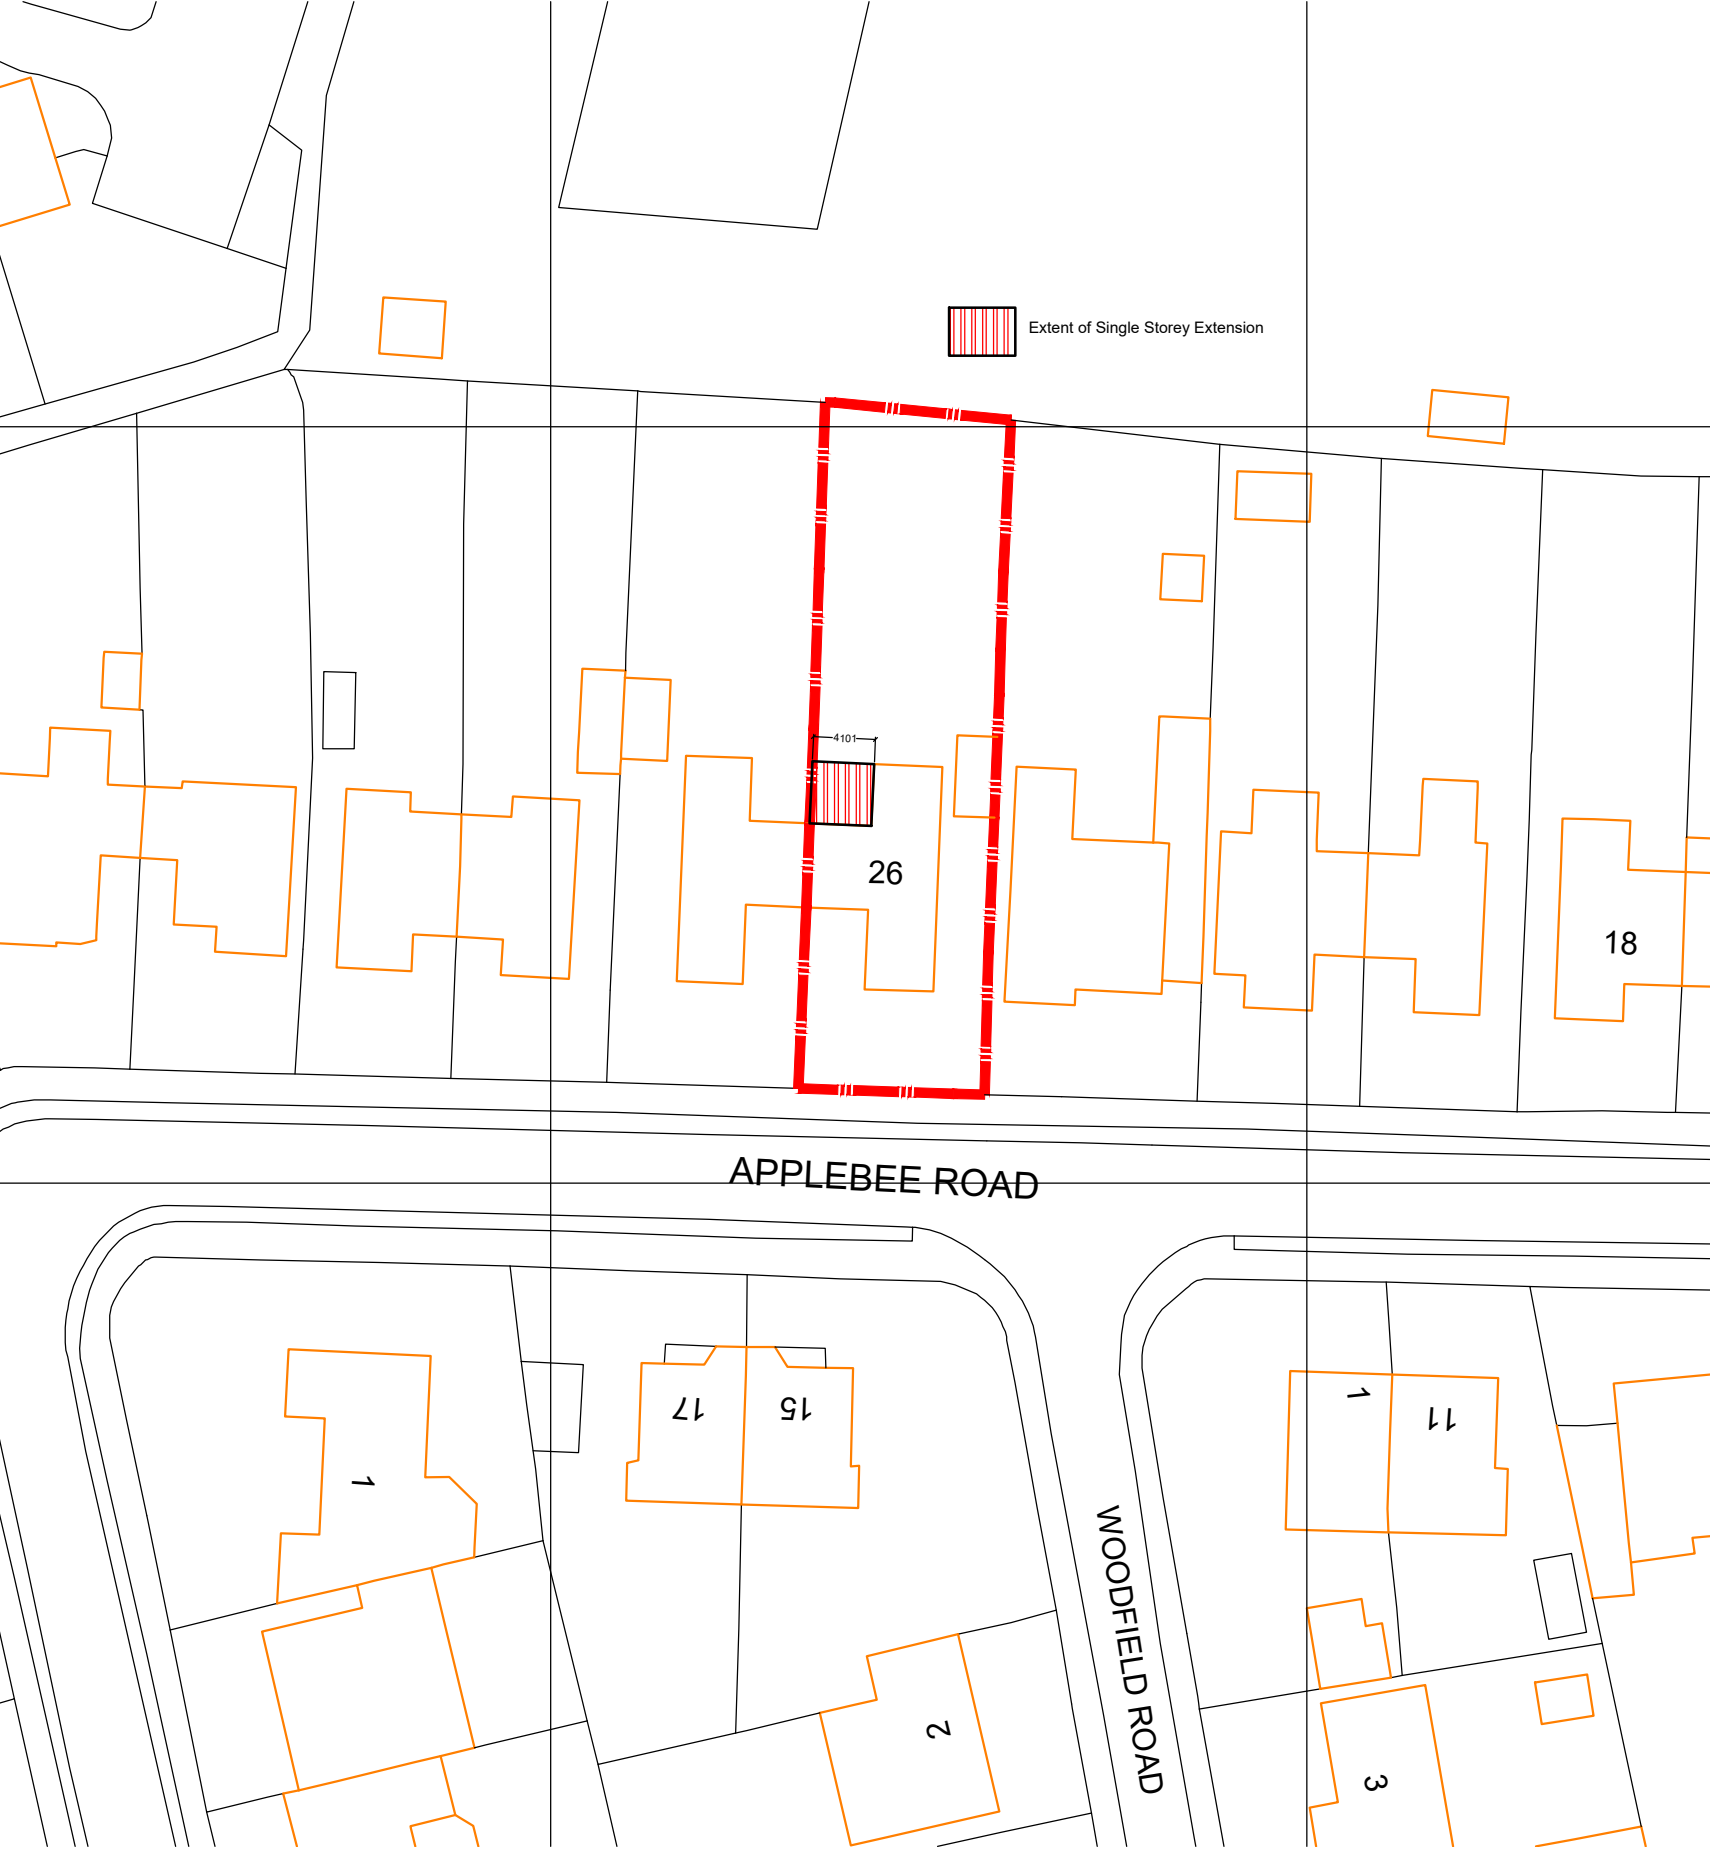

1:500 Location Plan
Site Location Plan

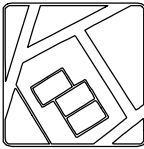


UK
Planning
Maps

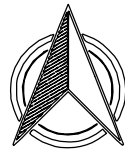

01856 898 022
www.UKPlanningMaps.com



Produced on 28 July 2023 from the Ordnance Survey National Geographic Database and incorporating surveyed revision available at this date.
This map shows the area bounded by 442372 292573, 442514 292573, 442514 292715, 442372 292715, 442372 292573
Crown copyright and database rights 2023 OS 100054135. Supplied by copla ltd trading as UKPlanningMaps.com a licensed Ordnance Survey partner (OS 100054135).
Data licence expires 28 July 2024. Unique plan reference: v2e/981984/1323594

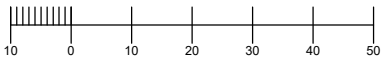

1:1250 Site Location Plan



Revision Notes: -	
Client: Ms Miller	
Project: 26 Applebee Road, Burbage. LE10 2LJ	
Drawing Title: Site Location Plan	
Drawing Number: Miller-002	Revision: -
Scale: 1:1250:500@A3	Date: August 2023
Drawn By: lgb	Checked By: lgb