

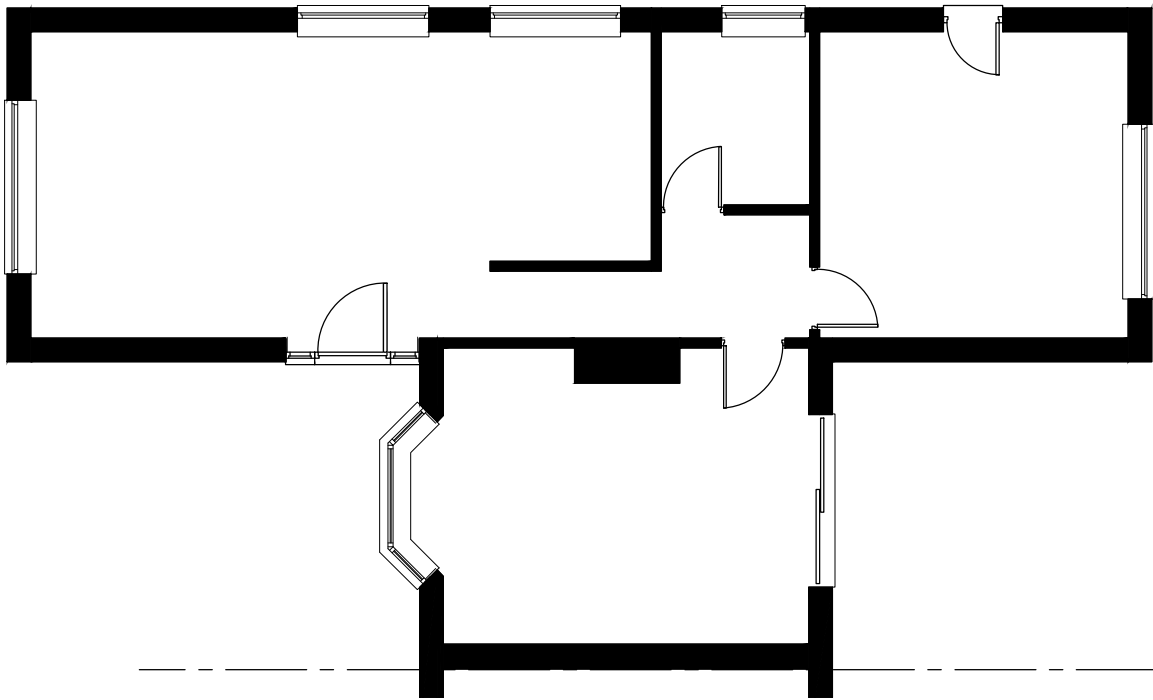


Drawings are for L.A. approval only and do not constitute construction drawings.
All dimensions to be checked on site before works commence. Agent to be advised of any discrepancies.

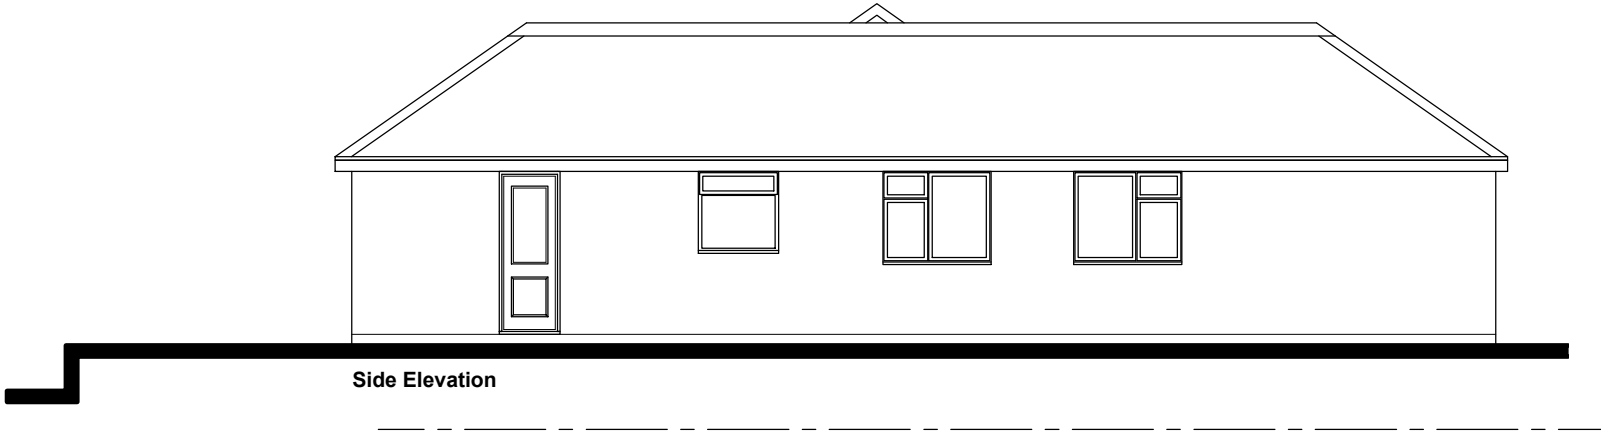

Existing Plan and Elevations

0 500 1000 2000
SCALE: 1:100 @ A3

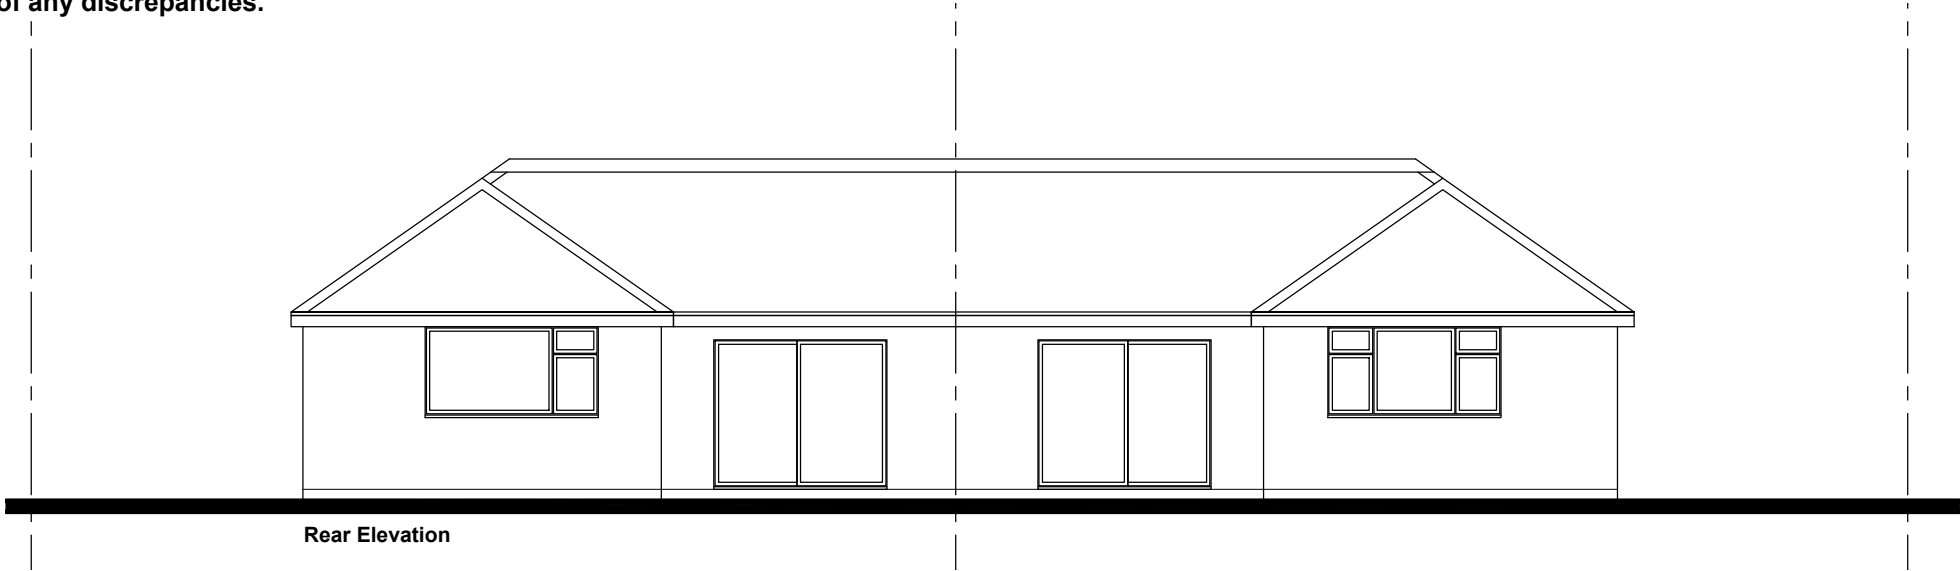

FOOTPRINT
ARCHITECTURAL DESIGN

Revision Notes:	
Client:	
Ms Hare	
Project:	
28 Applebee Road, Burbage. LE10 2LJ	
Drawing Title:	
Existing Plan and Elevations	
Drawing Number:	Revision:
Miller-001	-
Scale:	Date:
1:100@A3	June 2023
Drawn By:	Checked By:
Igb	Igb