


Drawings are for L.A. approval only and do not constitute construction drawings.  
All dimensions to be checked on site before works commence. Agent to be advised of any discrepancies.

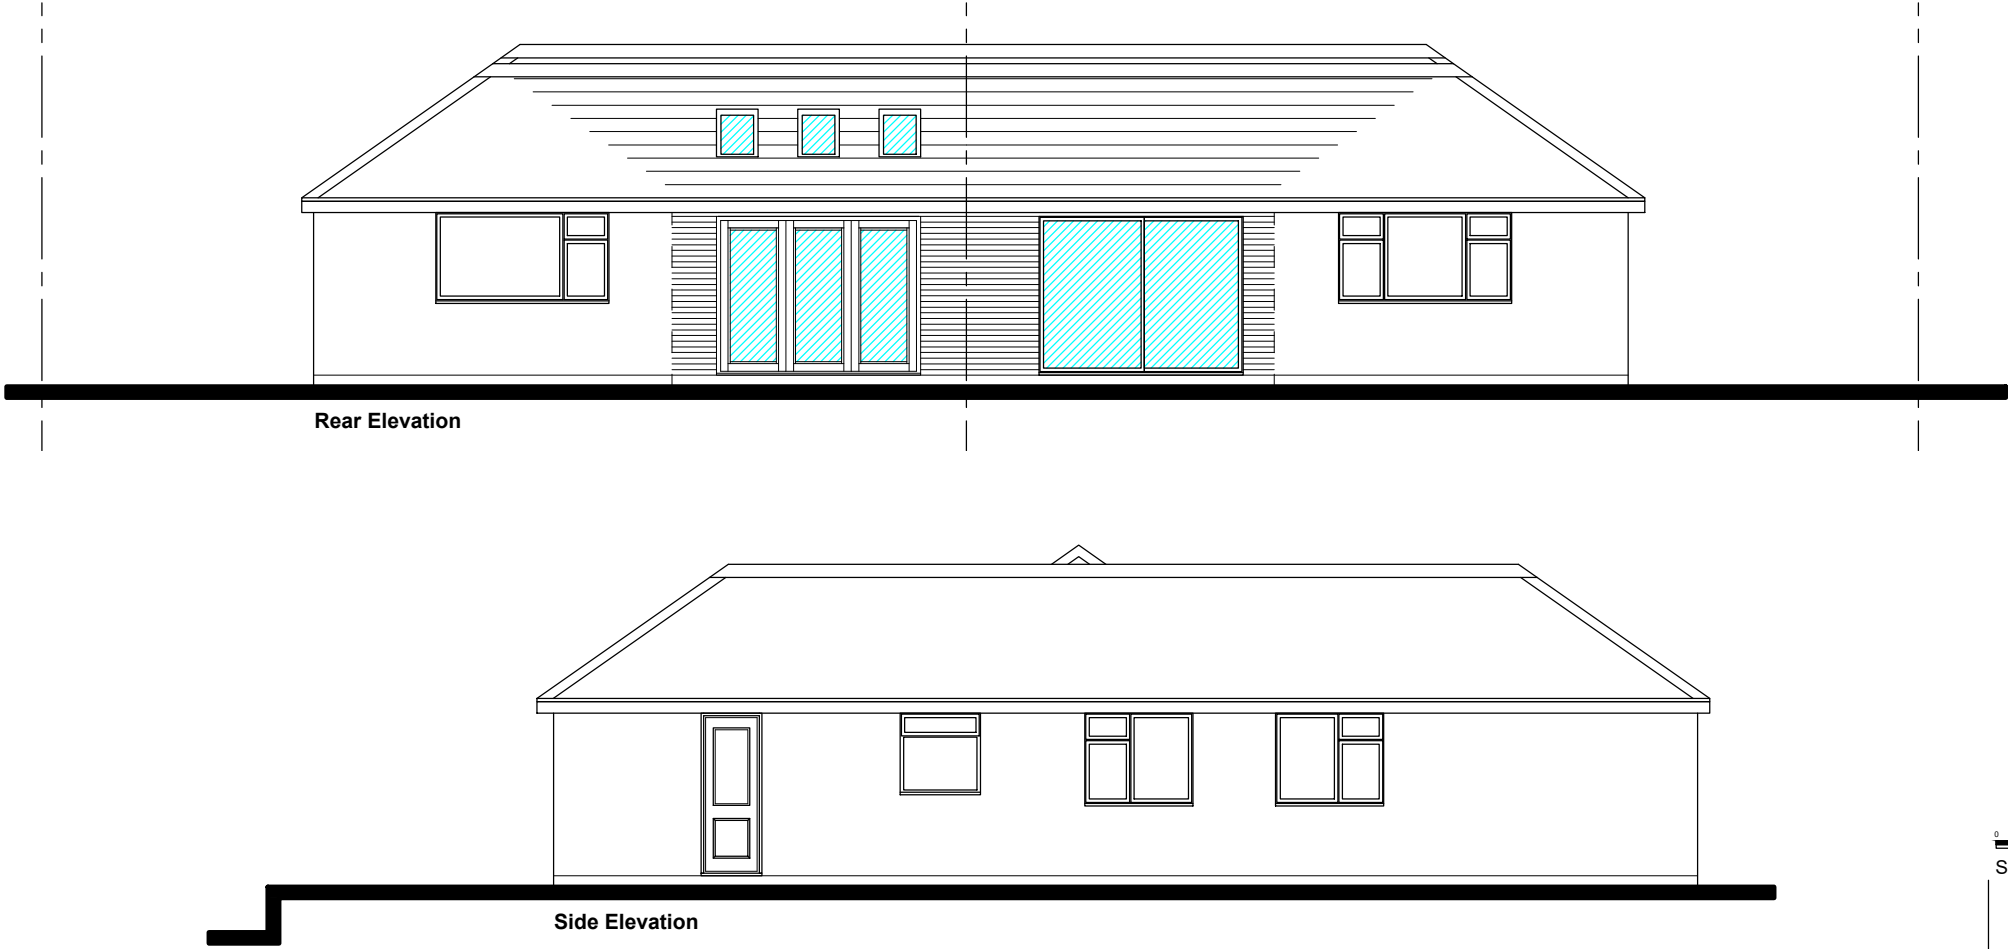

Proposed Elevations

0
500
1000
2000

SCALE: 1:100 @ A3

FOOTPRINT

ARCHITECTURAL DESIGN

Revision Notes:

Rev.A - 12.07.2023 - Amendments as discussed with client.

Client:

Ms Hare

Project:

28 Applebee Road, Burbage. LE10 2LJ

Drawing Title:

Proposed Elevations

Drawing Number:

Hare-020

Revision:

A

Scale:

1:100@A3

Date:

June 2023

Drawn By:

Igb

Checked By:

Igb