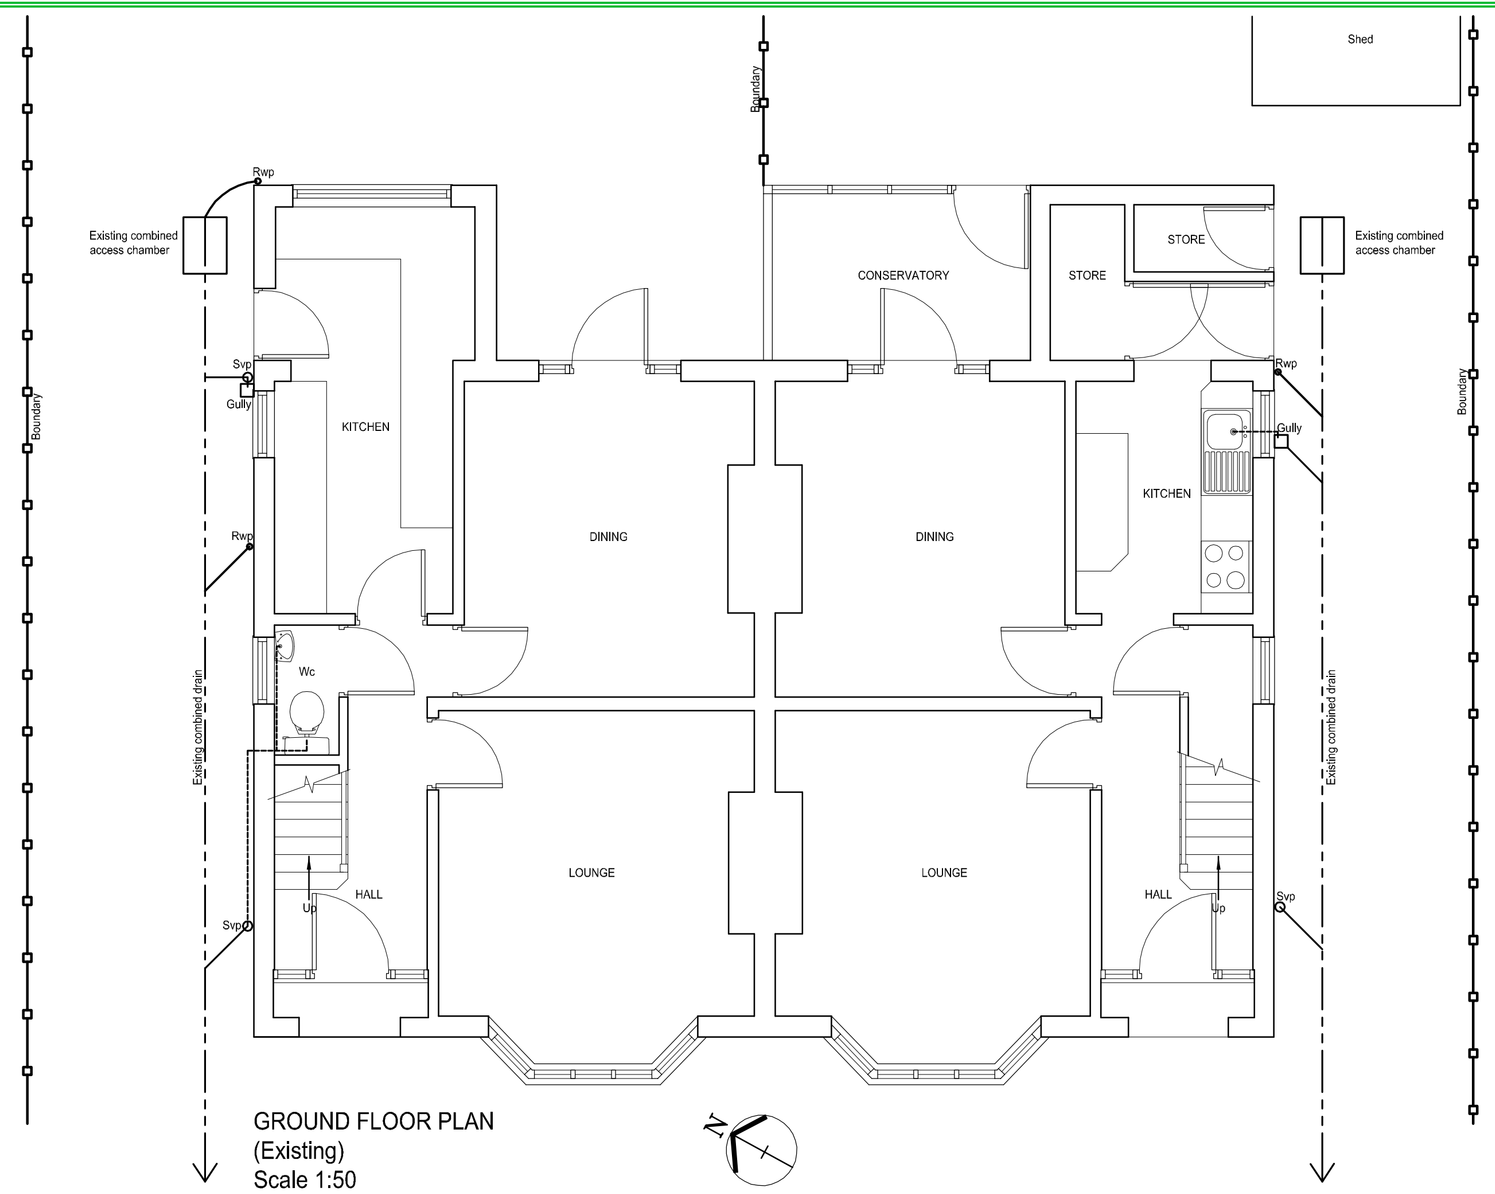

GROUND FLOOR PLAN
(Existing)
Scale 1:50

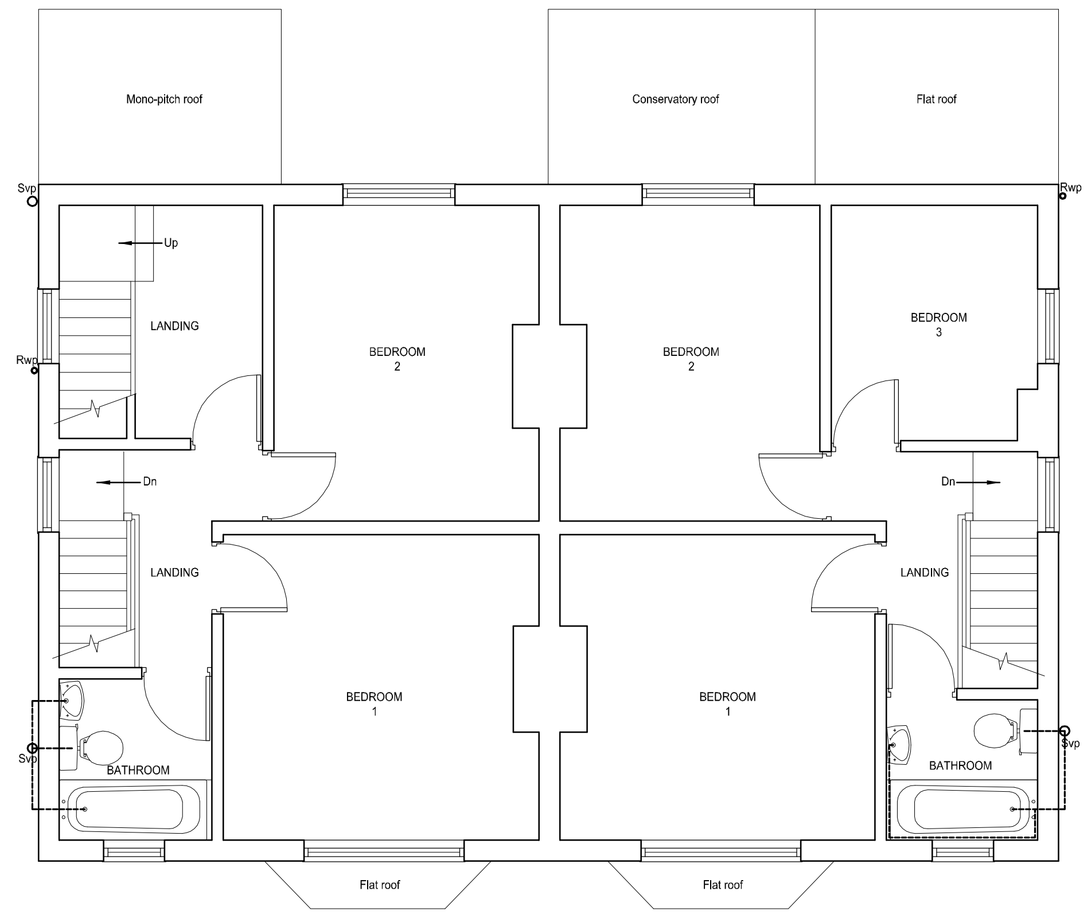

FIRST FLOOR PLAN
(Existing)
Scale 1:50

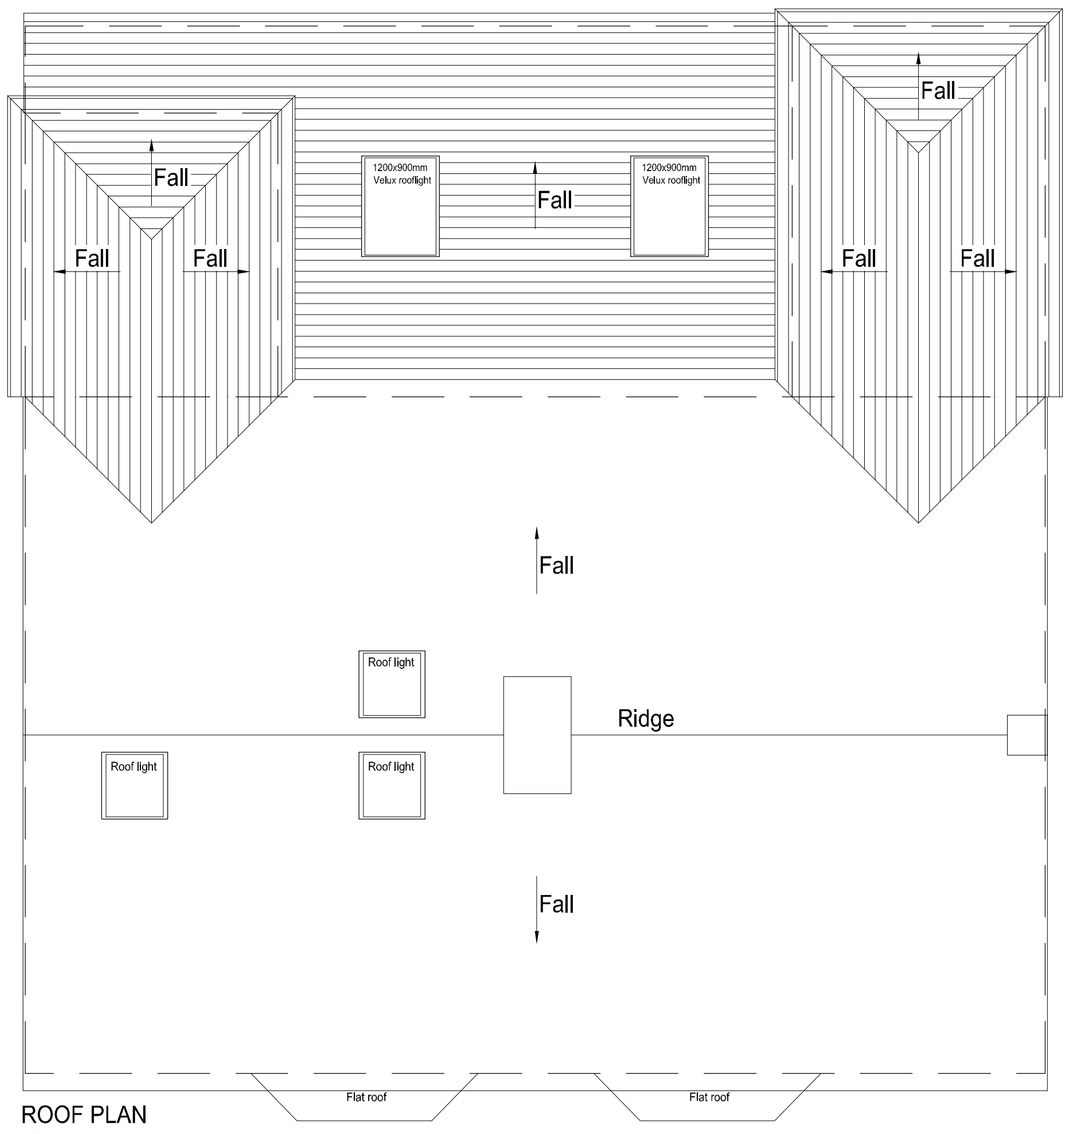

ROOF PLAN
(Proposed)

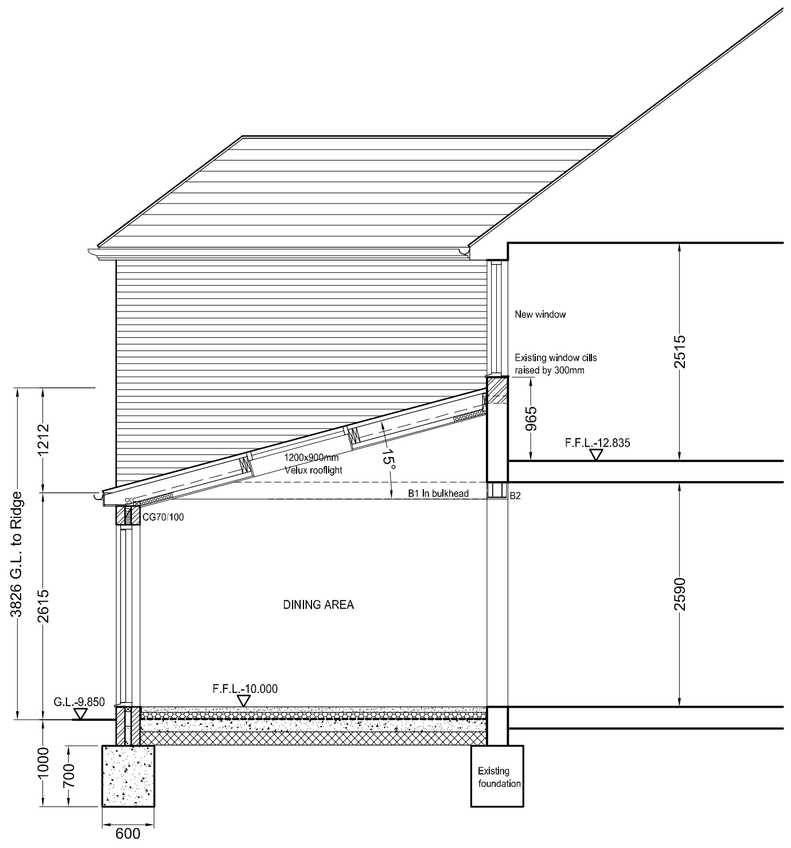

SECTION AA
Scale 1:50

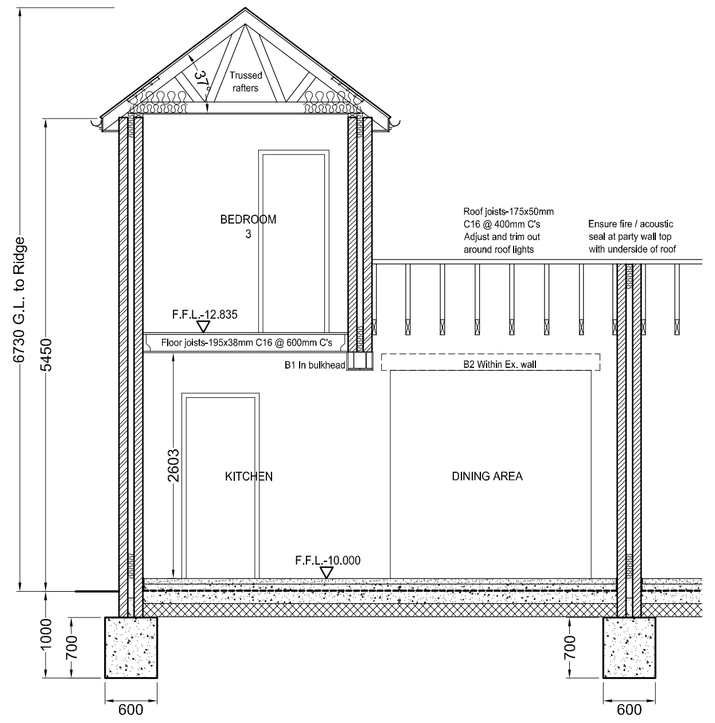

SECTION BB
Scale 1:50

0 1 2 3 4 5m
Scale 1:50

Revisions
A 24/3/10 Planning requirements.

CLIENT Kemp & Moore
A1 Sheet

PROJECT 25 & 27 WYKIN LANE, STOKE GOLDING
LEICS., CV13 6HN

2 & SINGLE STOREY REAR EXTENSION
TO ADJACENT PROPERTIES

scale	drawn	drawing no.
1:50	JPP	2
job no.	date	rev.
1	Nov 2009	A

Tel (01455) 213748 & (01455) 212823