
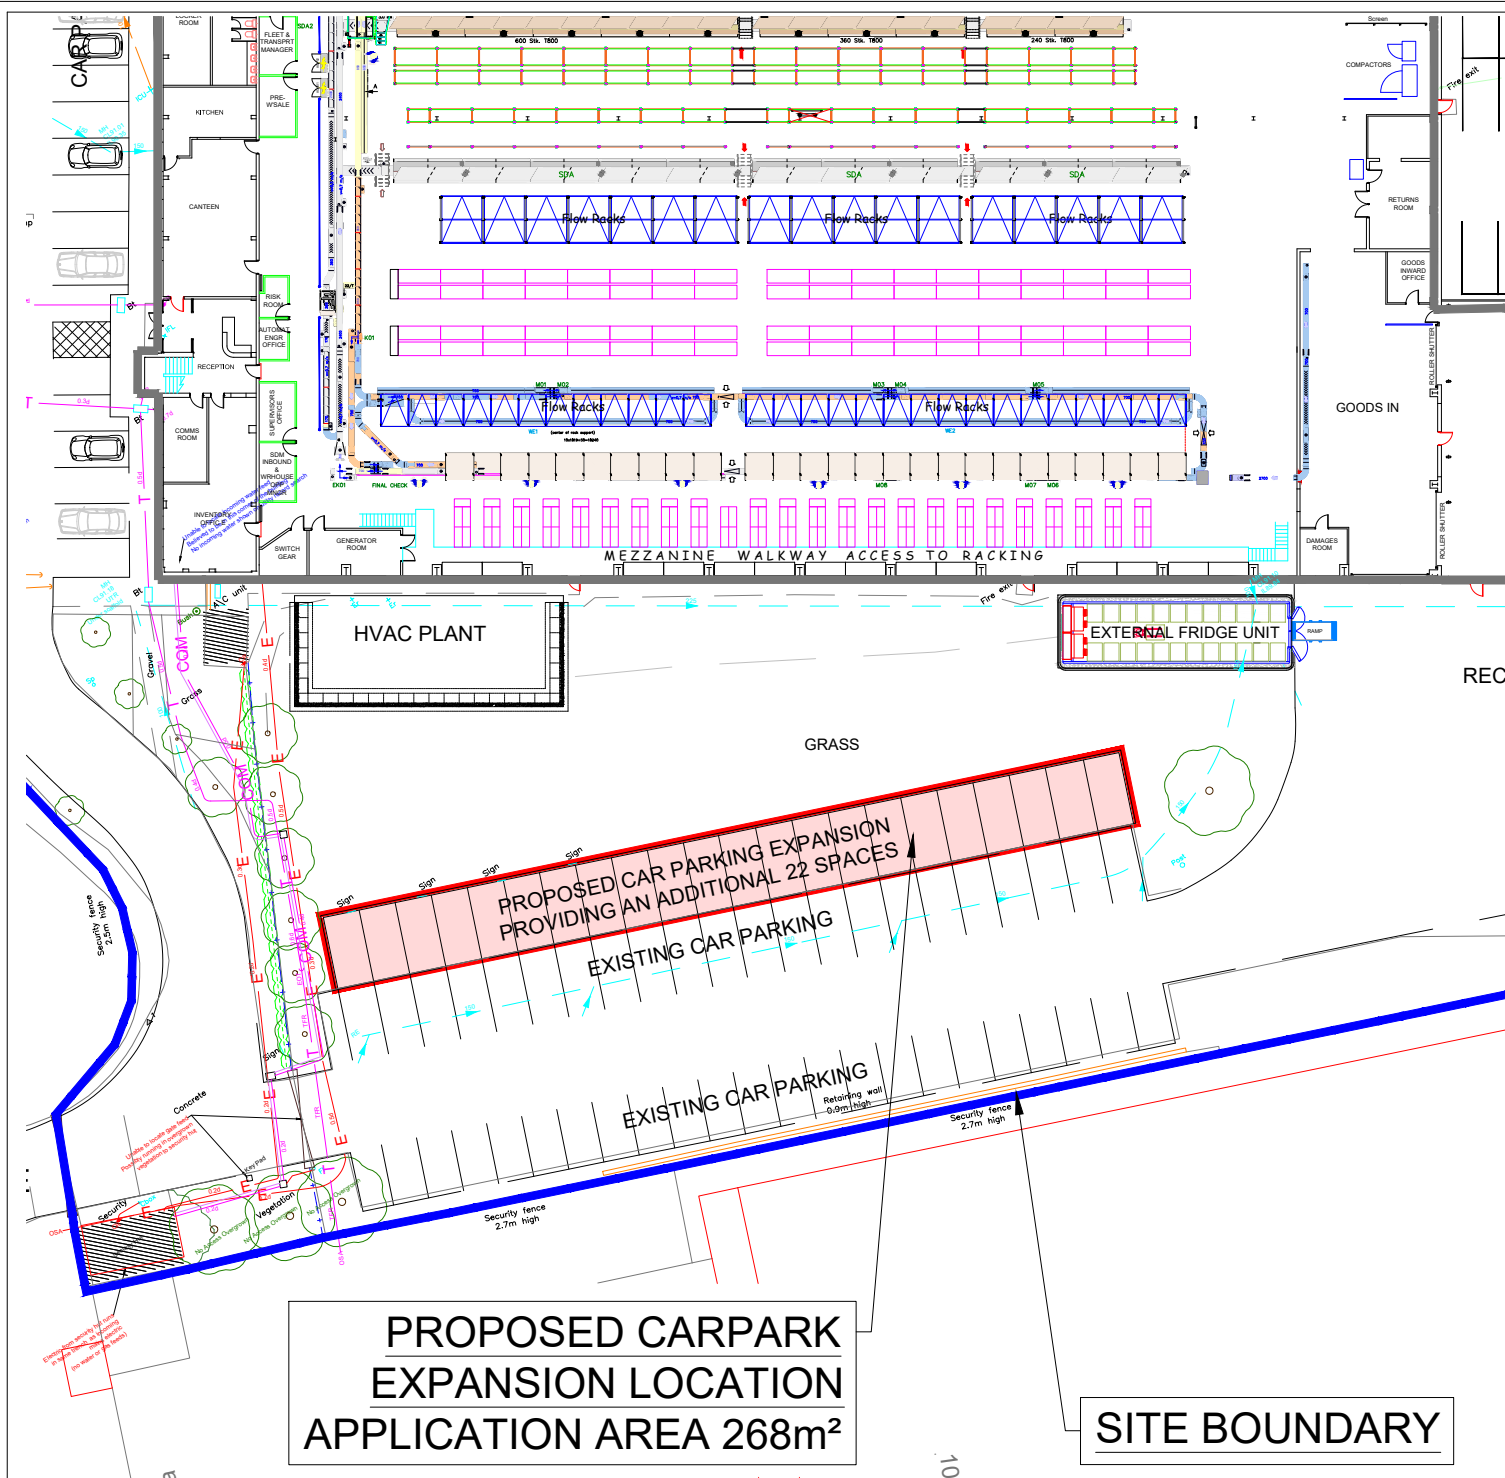


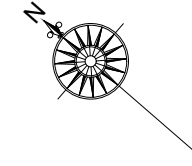

**PROPOSED CARPARK
EXPANSION LOCATION
APPLICATION AREA 268m²**

SITE BOUNDARY

DRAWING STATUS			
APPROVED WORKING DRAWING			
A	PLANNING APPLICATION	JPW	25.03.24
REV	REVISION DESCRIPTION	DRAWN	DATE
Alliance Healthcare A member of Alliance Boots Alliance Healthcare (UK) Ltd 43 Cox Lane, Chessington, Surrey, KT9 1SN Telephone : +44 (0) 20 8391 2323 Web : www.alliance-healthcare.co.uk			
CADXTRA CADXTRA LIMITED D10 Building - Fourth Floor Thane Road Nottingham NG90 2PR Telephone : +44 (0)115 922 7900 Web : www.cadxtra.co.uk			
TITLE BLOCK PLAN PROPOSED CAR PARK EXPANSION ALLIANCE HEALTHCARE HINCKLEY			
PROJECT No. CADX3264			
DRAWN BY JPW		DATE 25.03.24	
CHECKED BY		DATE	
SCALE AT A4 1:500			
DRAWING No. AW6105-10-05			REV A