


Location Plan

Site Address: Alliance Healthcare, Alliance Healthcare, Dodwells Road, Hinckley, LE10 3BZ

Date Produced: 02-Apr-2024

Scale: 1:1250 @A4

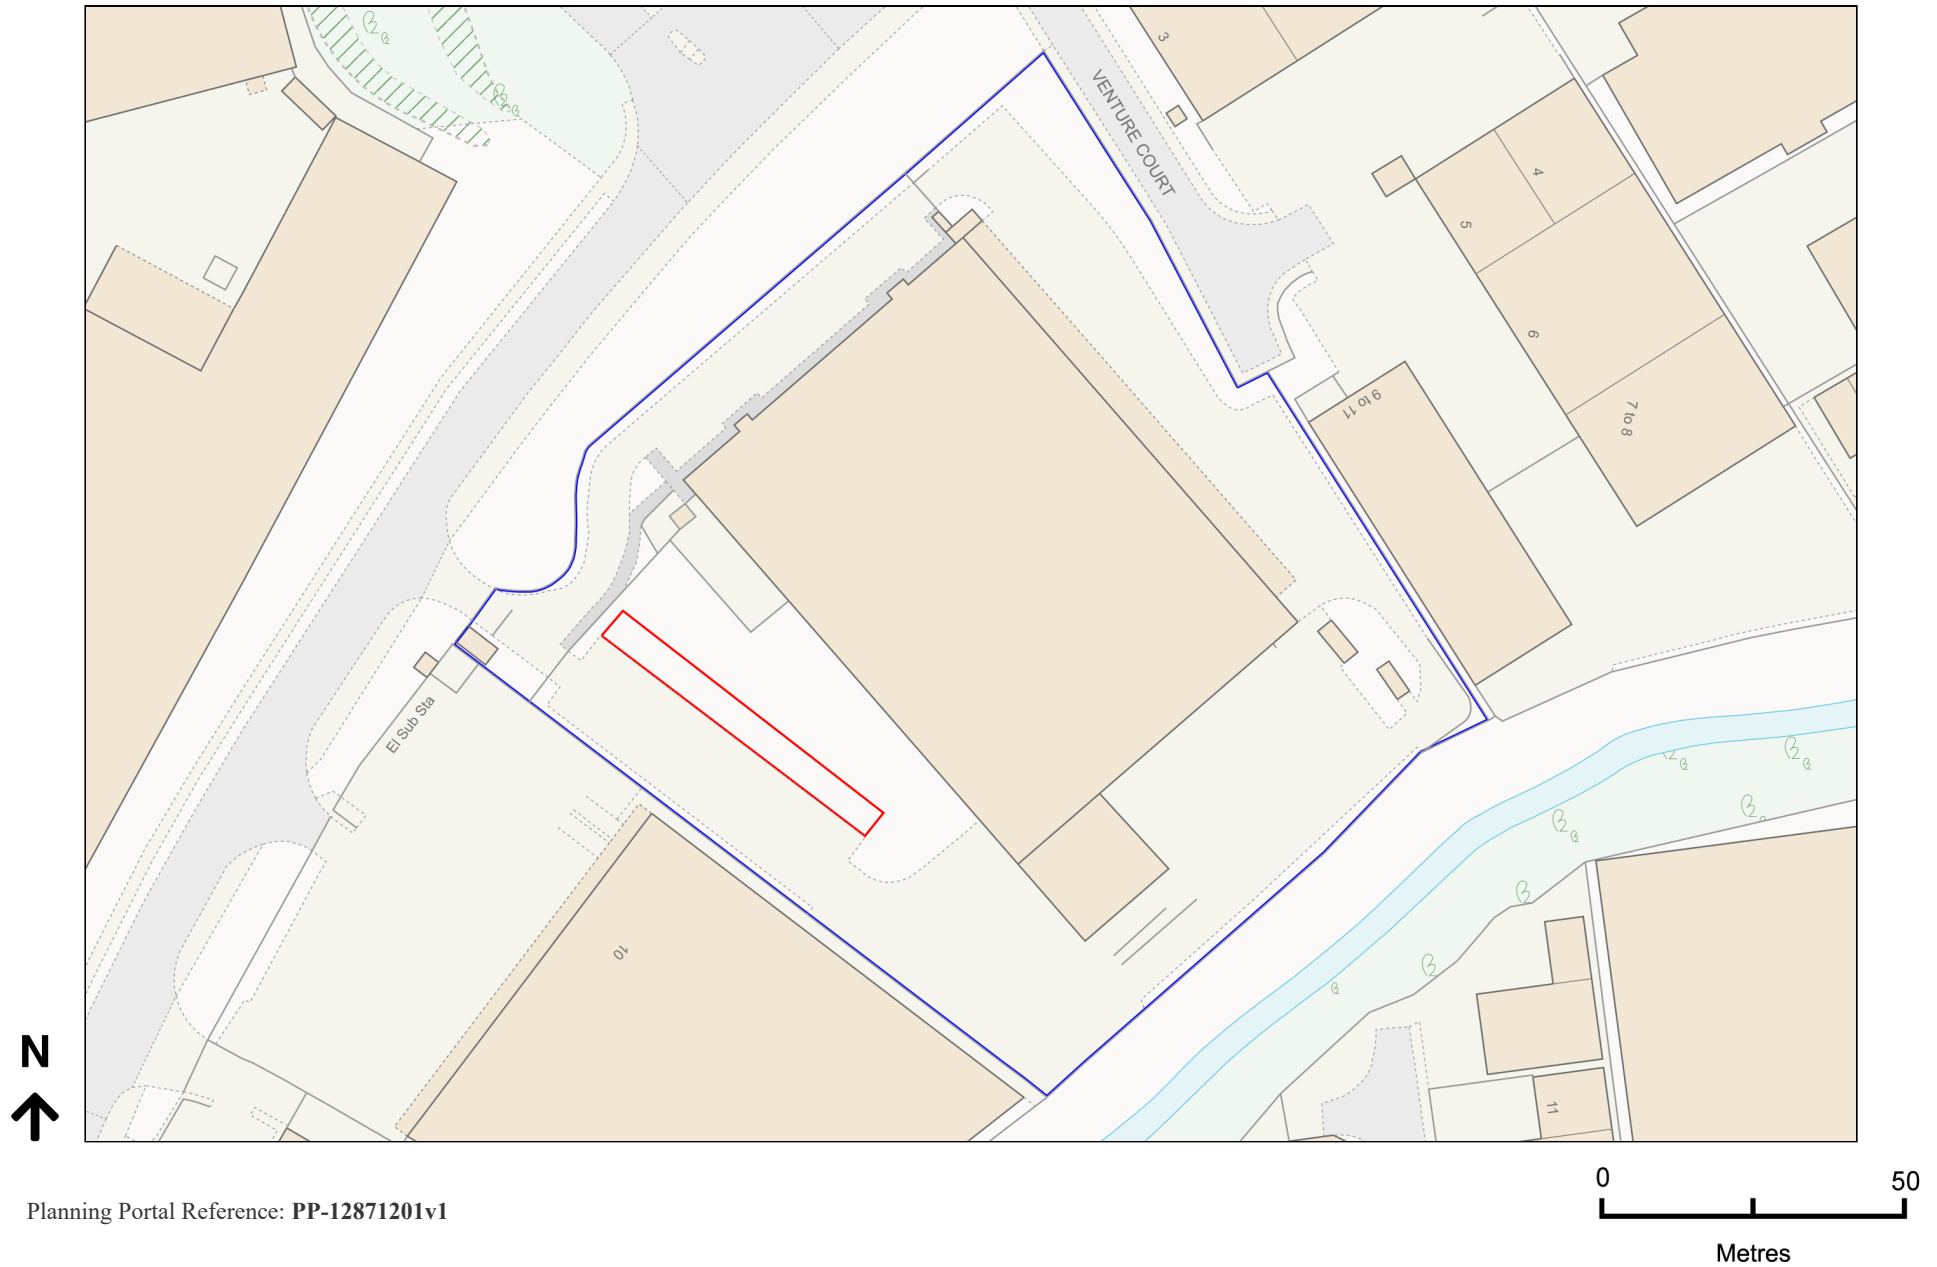

Planning Portal Reference: PP-12871201v1