DC PLAN

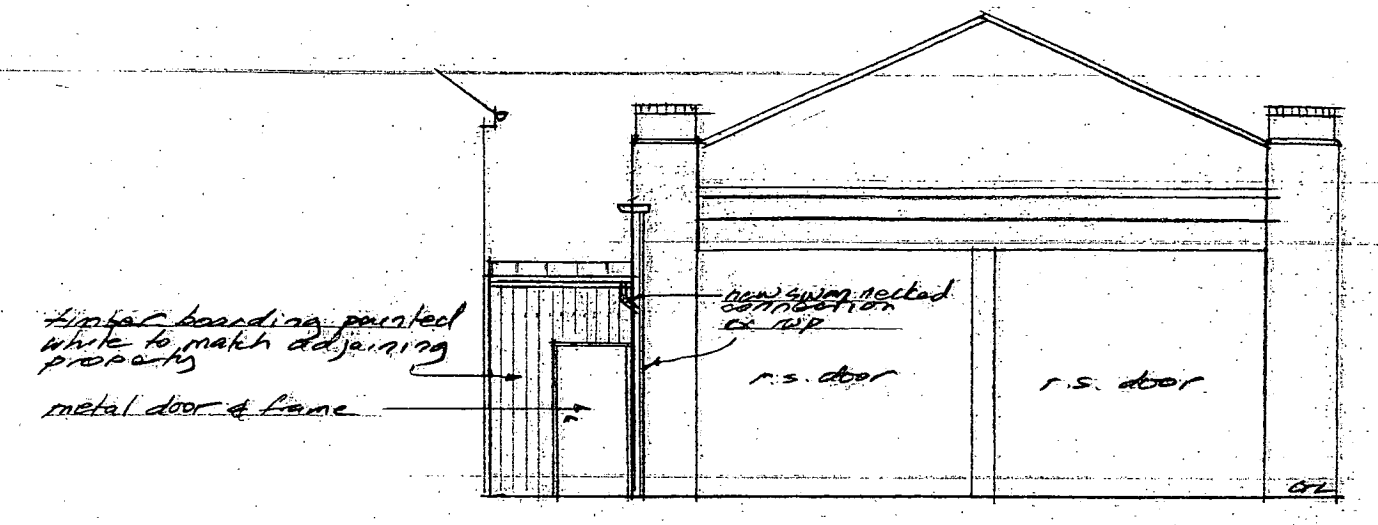

Front Elevation (proposed)

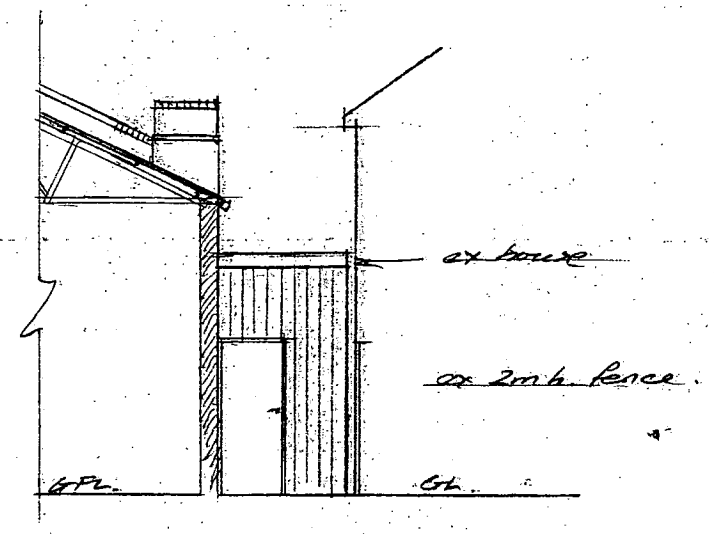

Rear Elevation (Proposed)

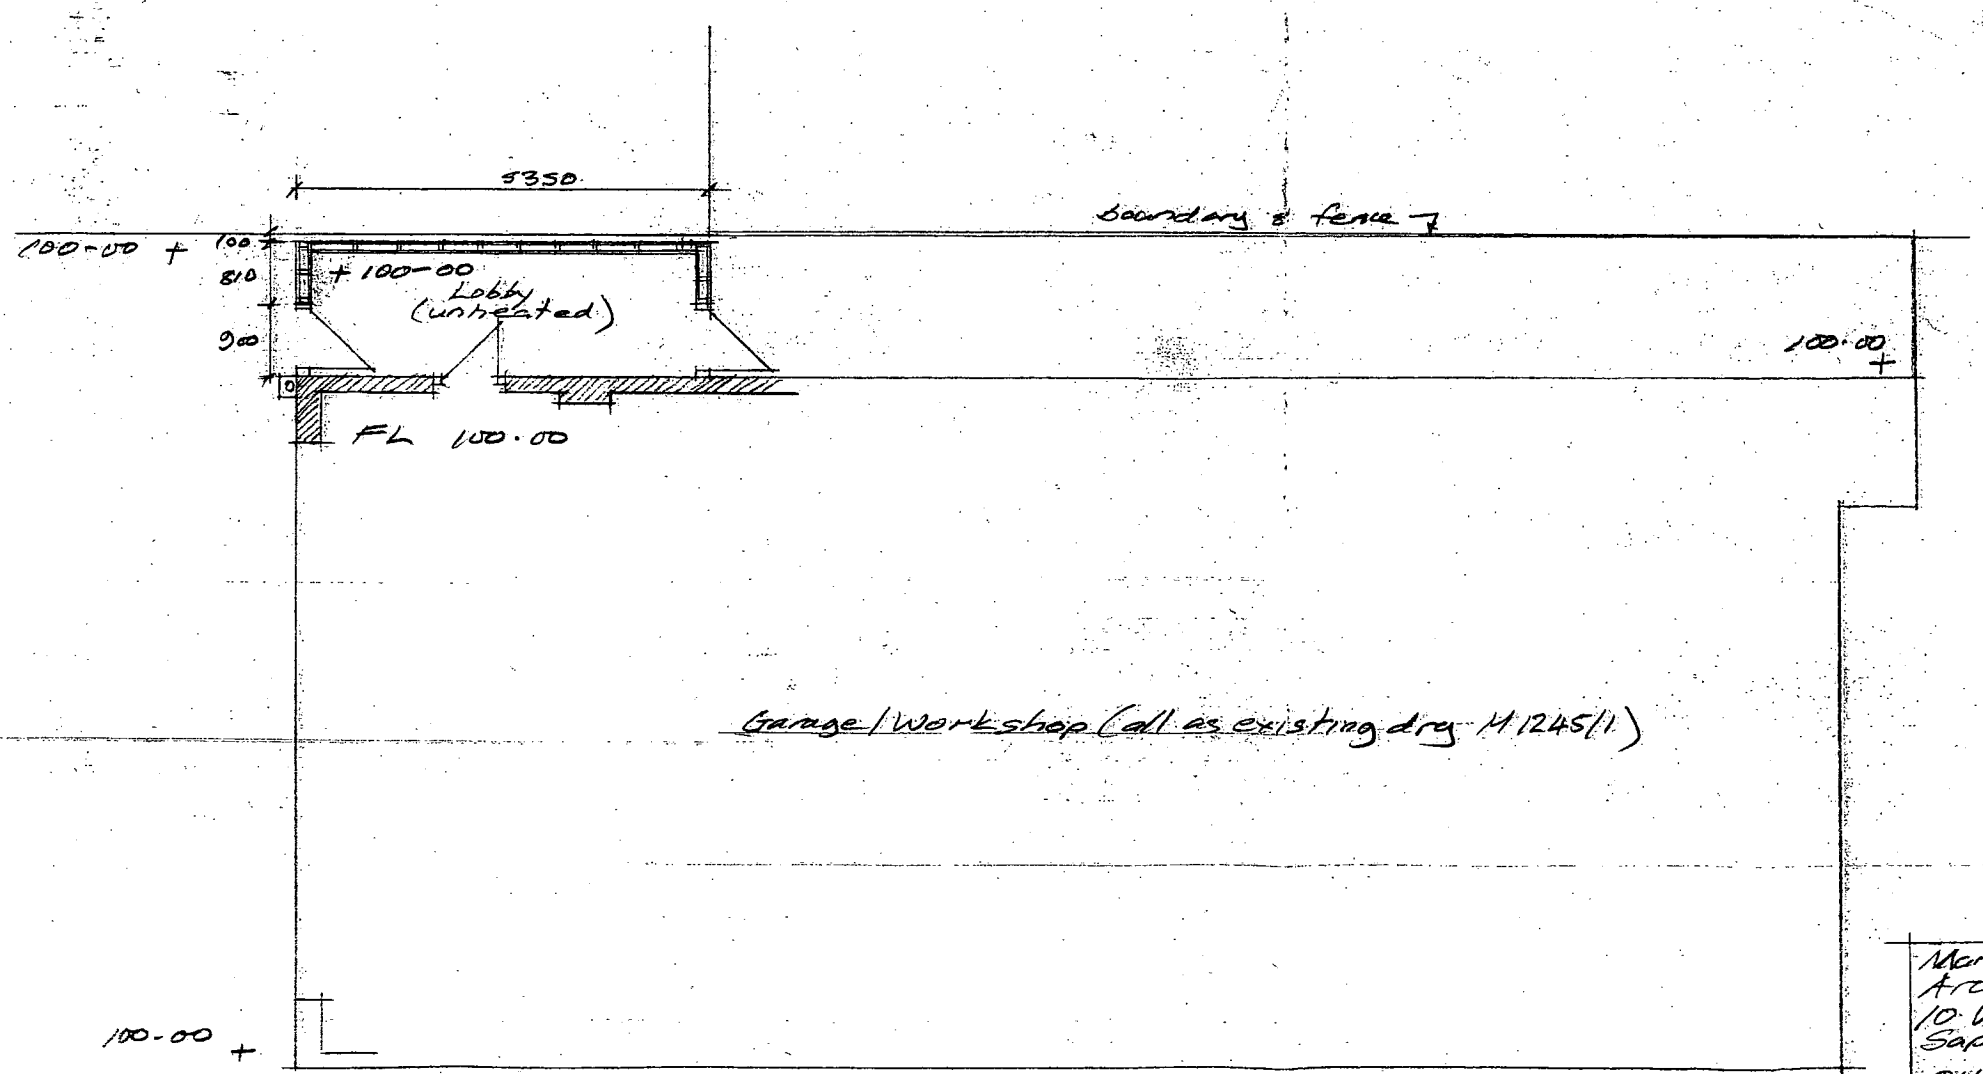

Proposed Plan

Martin S. Dennis Architectural Technician 10 Wesley Close Sapcote LE9 4HY 01455 272275	Proposed Side Extension
scale 1:100 date 1/8/11 drg no M1245/2	For D.J.S Motors.