
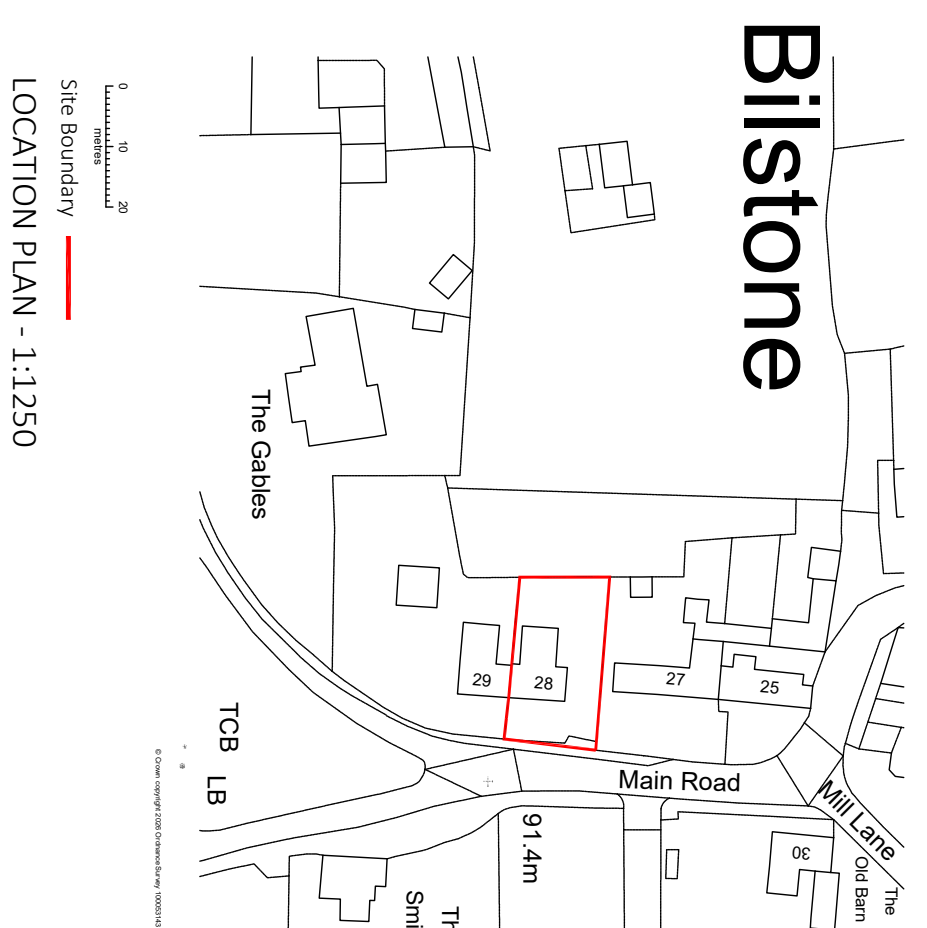
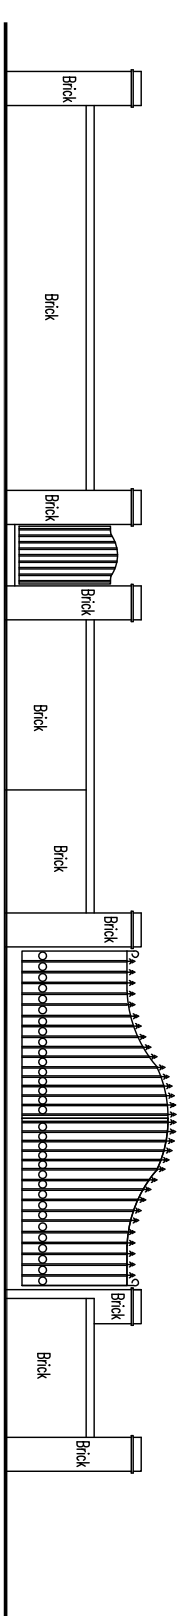
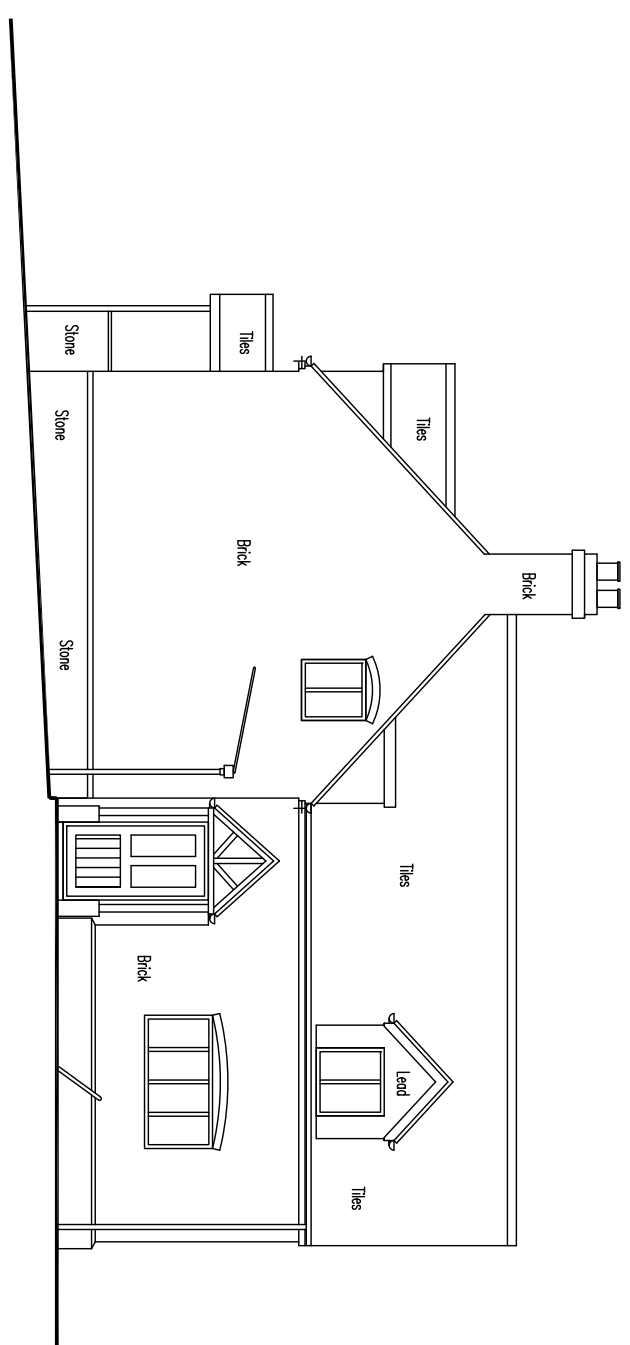
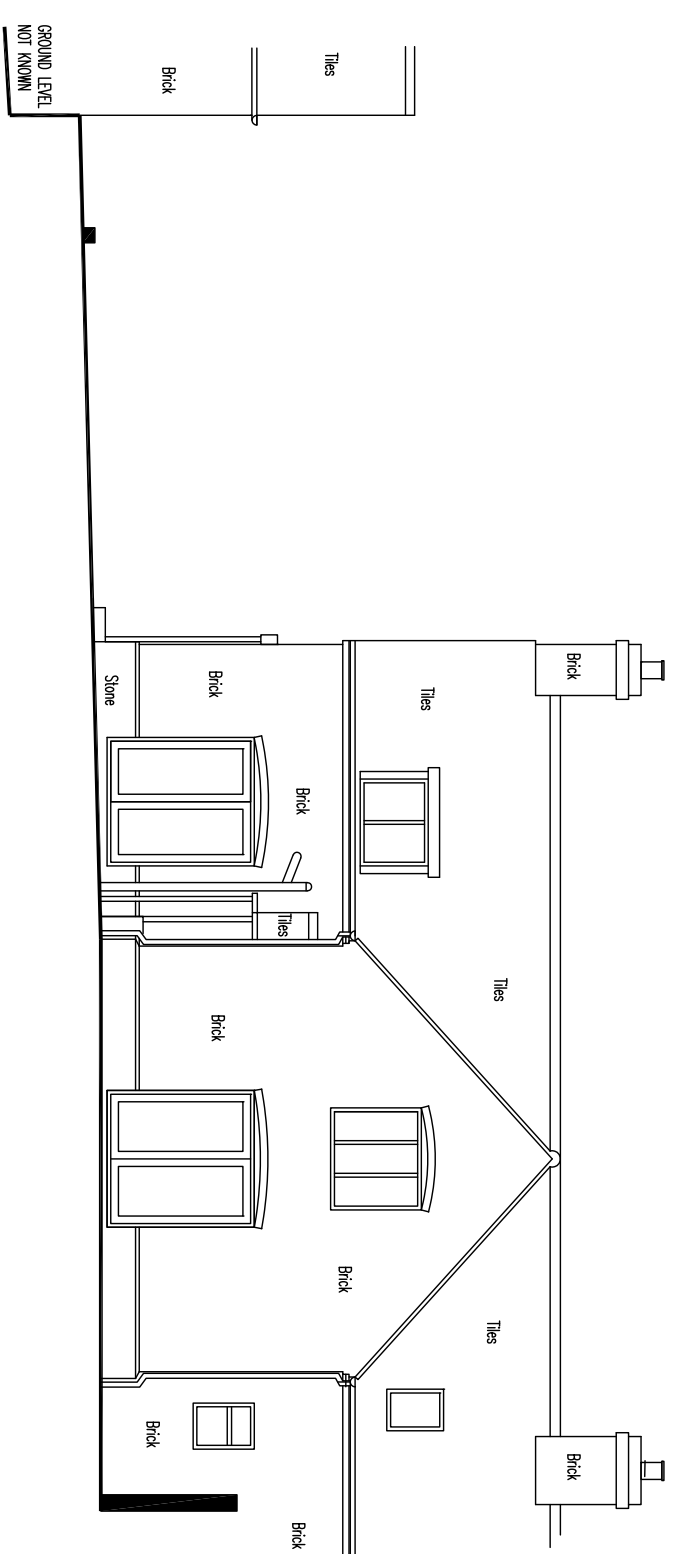
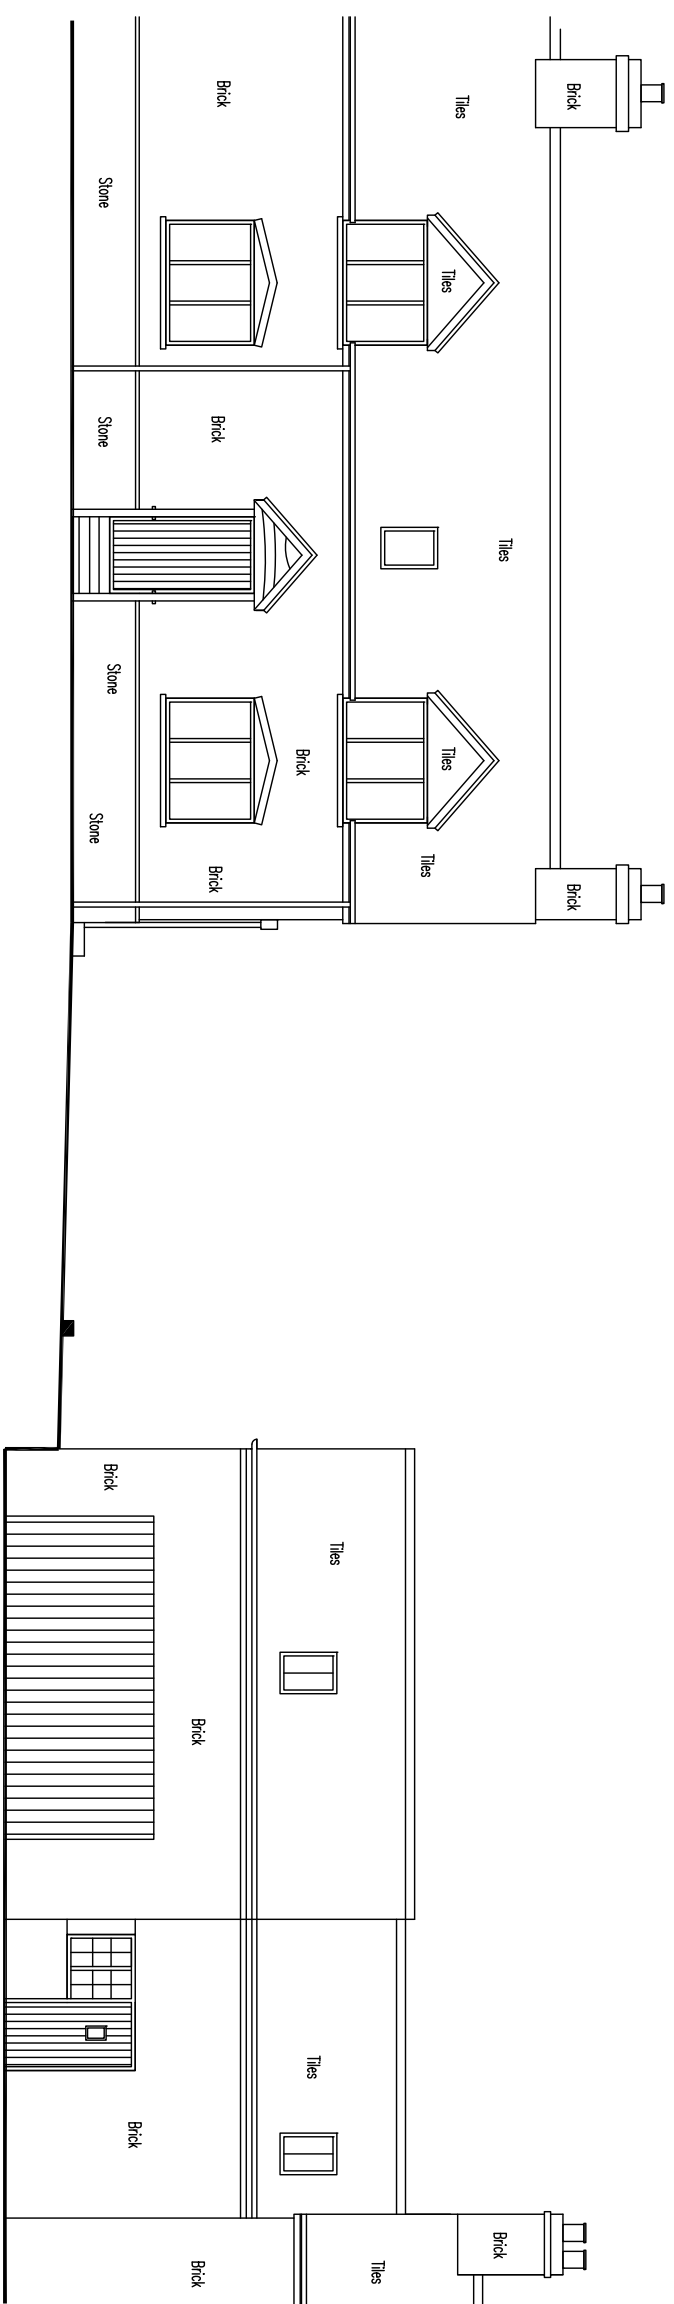
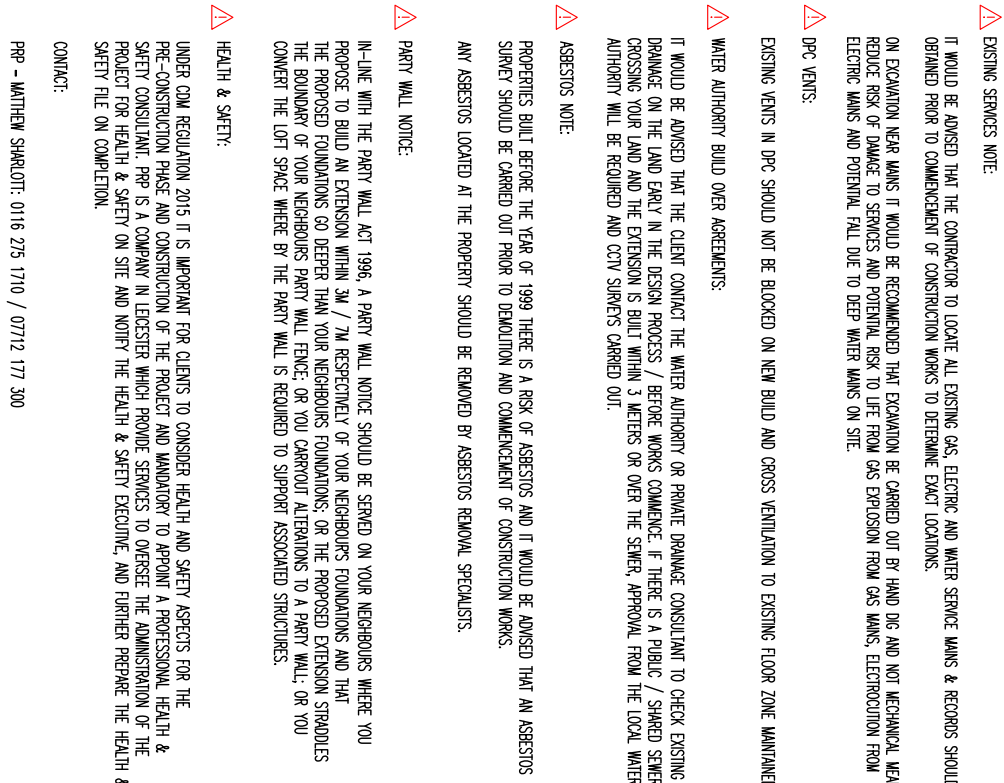
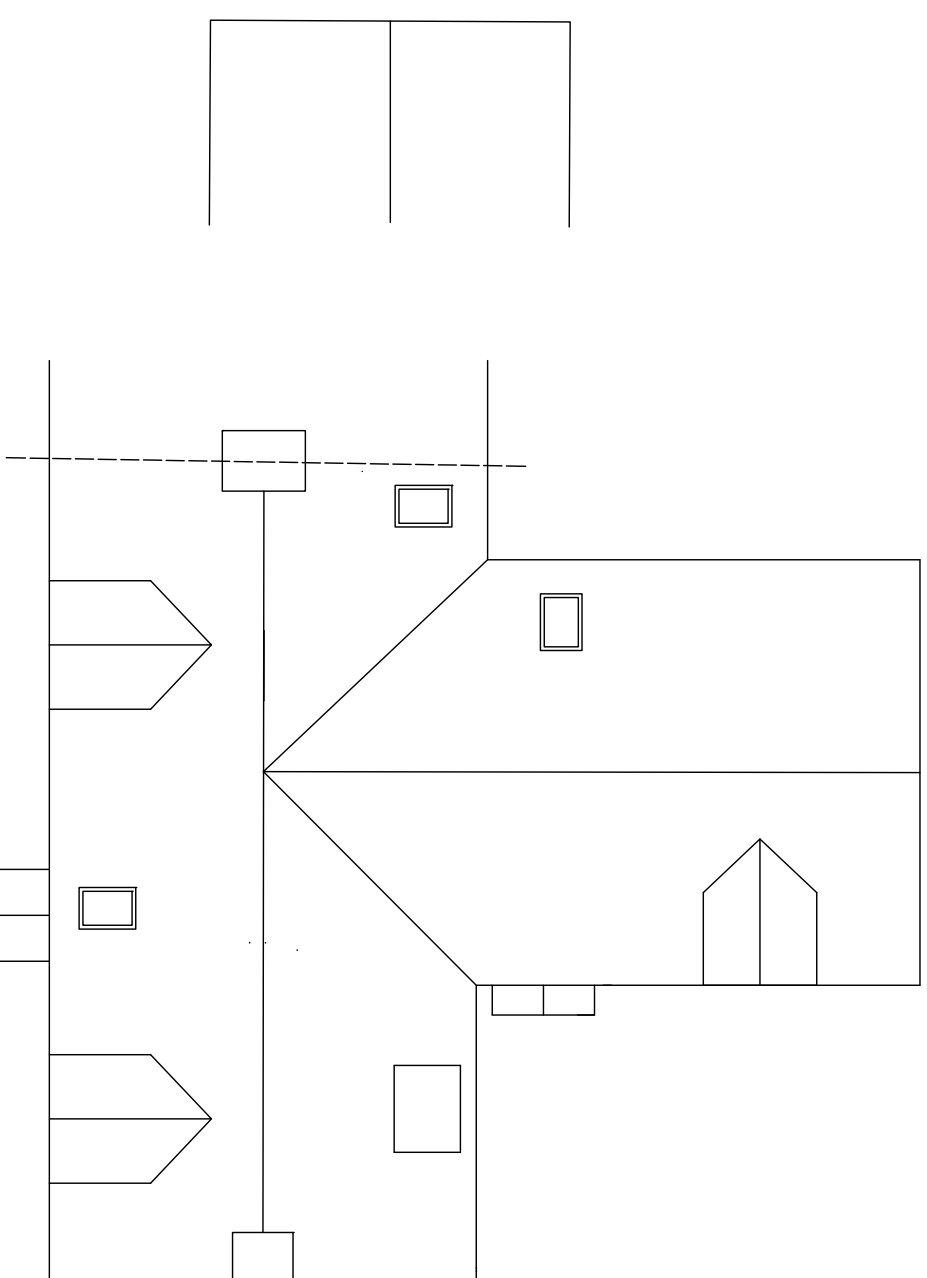
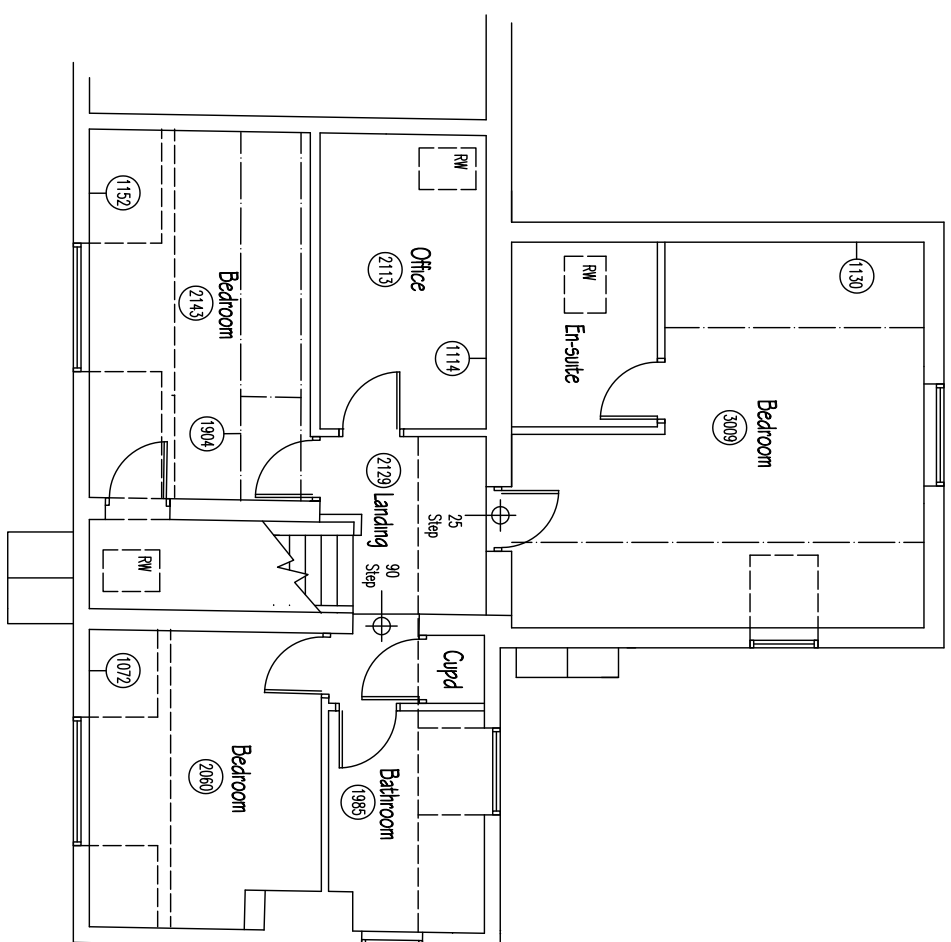
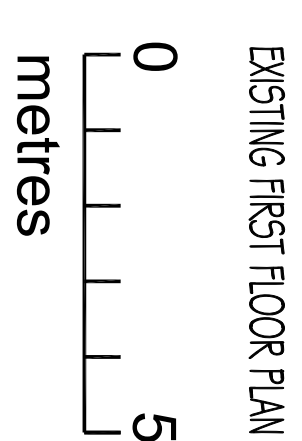


1. Drawings copyright of © Architectural Vastadsigns Ltd
2. Drawings not to be used without written consent.
3. Planning Drawings should not be used for the purpose of construction or working drawings.
4. Building Regulation approved drawings are not construction or working drawings.
5. All dimensions must be checked and verified on site before commencing works.
6. OS maps may have been used for the purpose of a Planning submission.

Revisions		
Rev.	Date	Comments

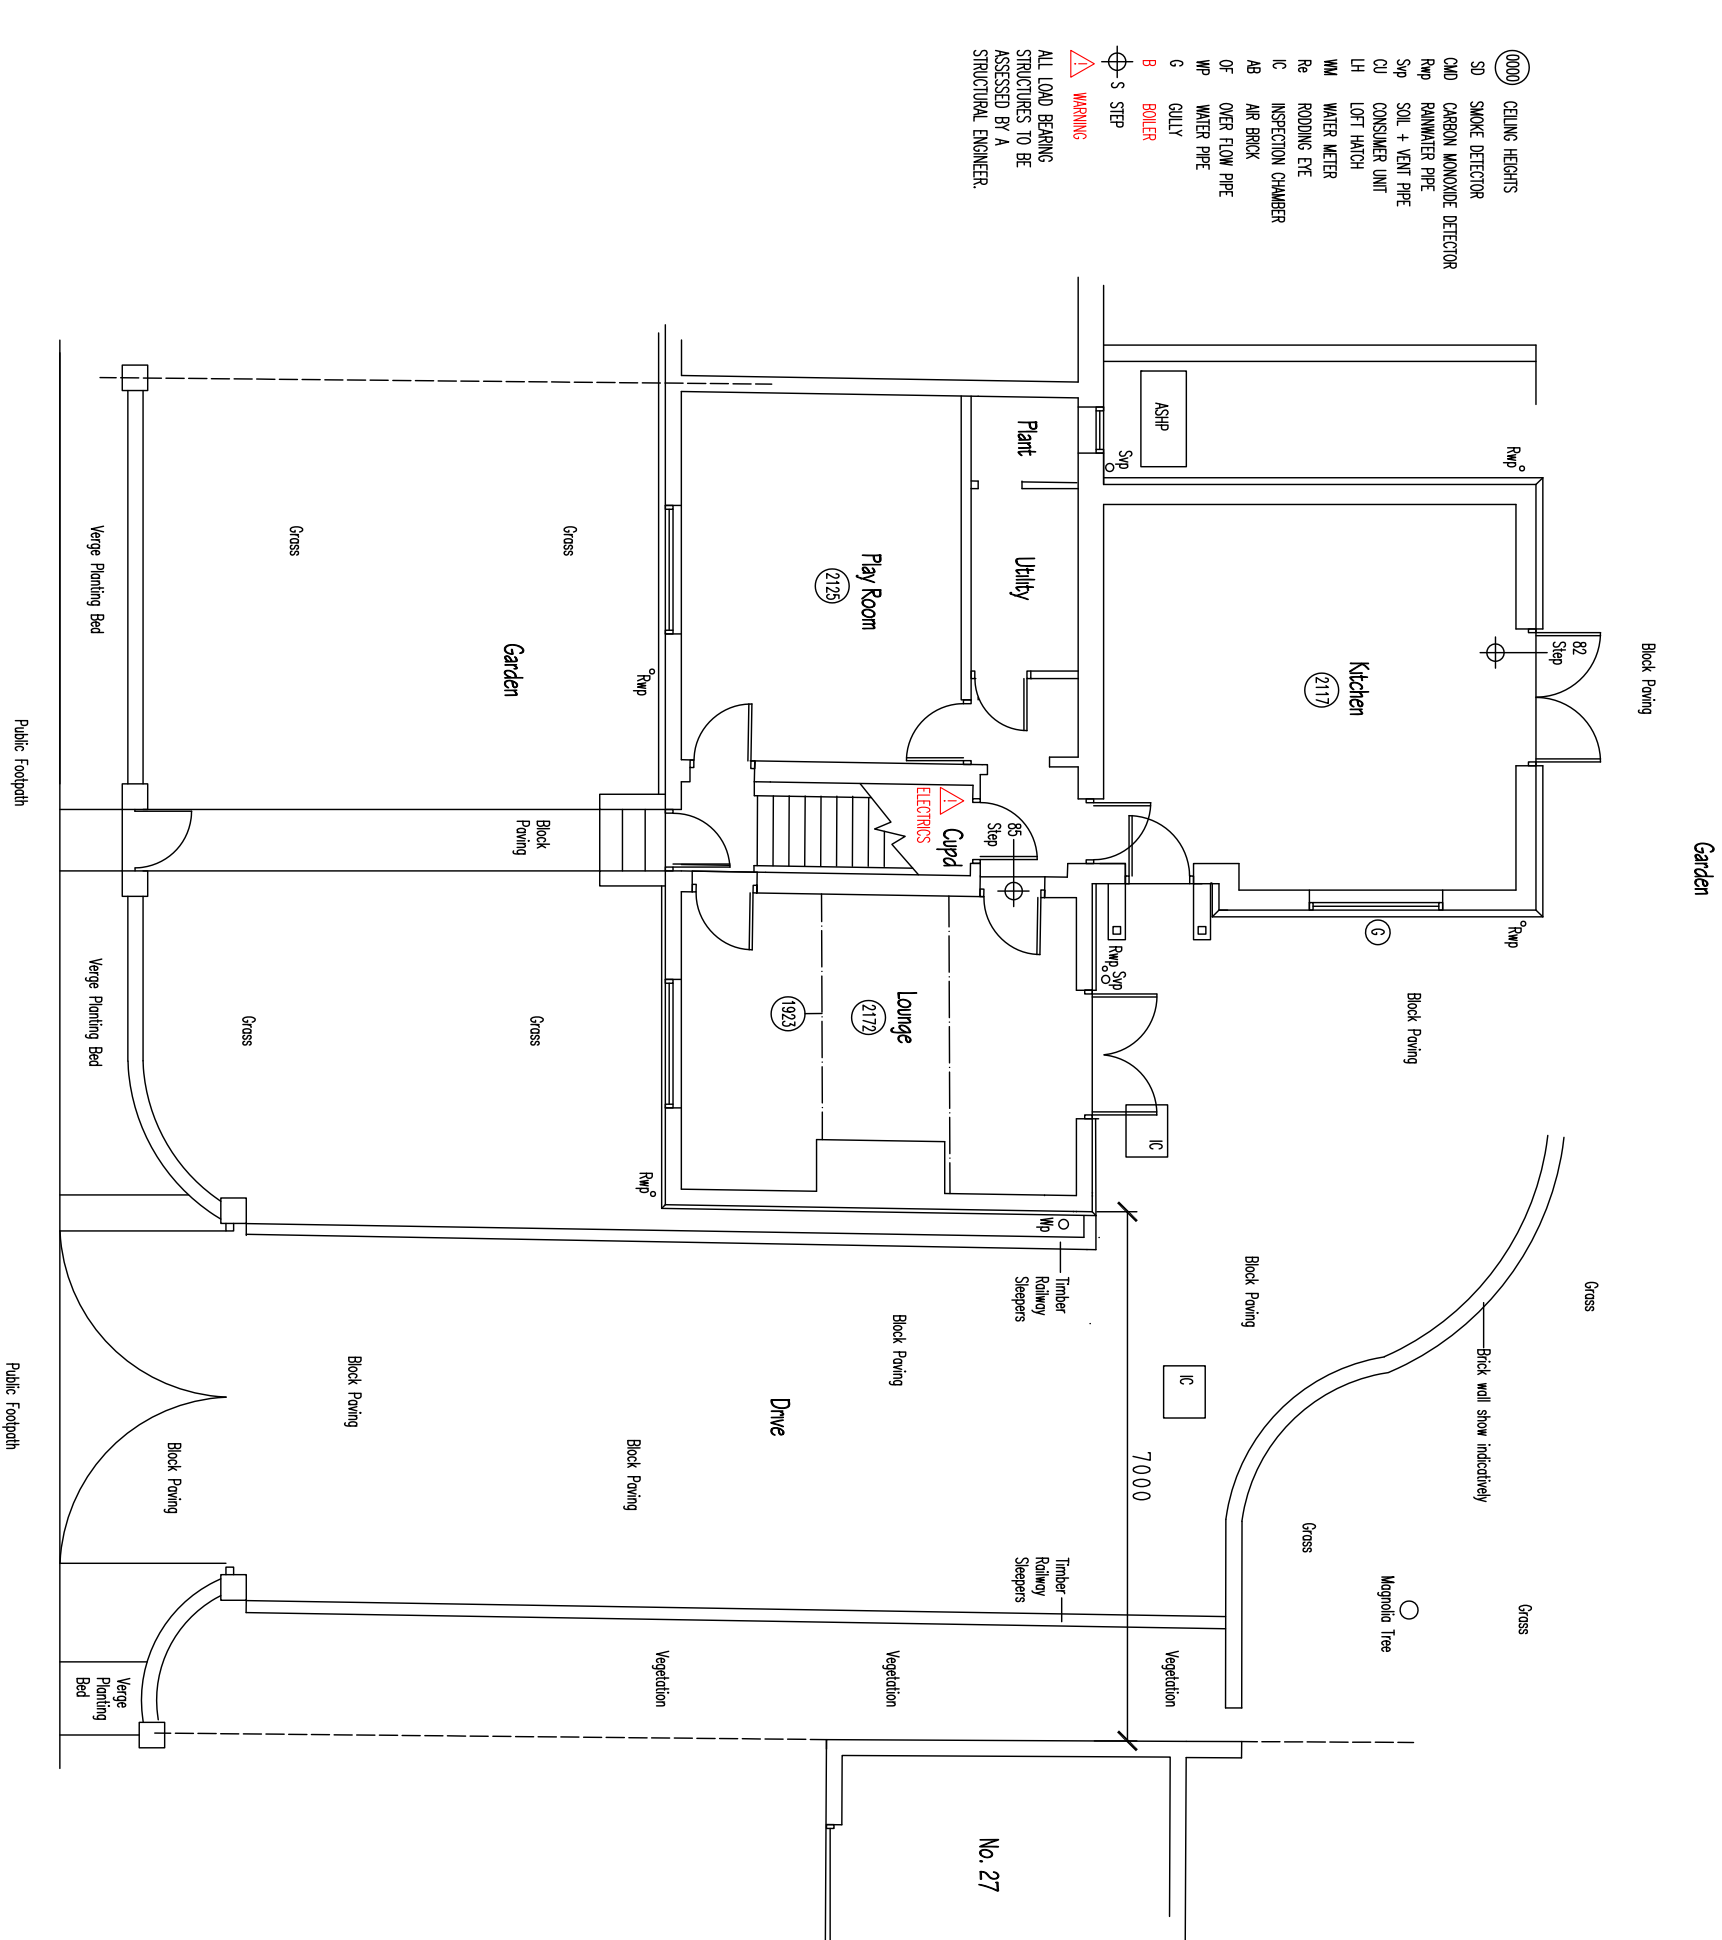

NORTH

CIAT

CHARTERED PRACTICE

D **V**

A **V**

ArchitecturalV/stadesigns Ltd

a The Padlock, 118 Padlock Way, Hinchey, Leeds LE10 0BZ
m: 0795 468 2564 t: 01455 098 839

www.architecturalvstadesigns.co.uk

e: studio@architecturalvstadesigns.co.uk

