




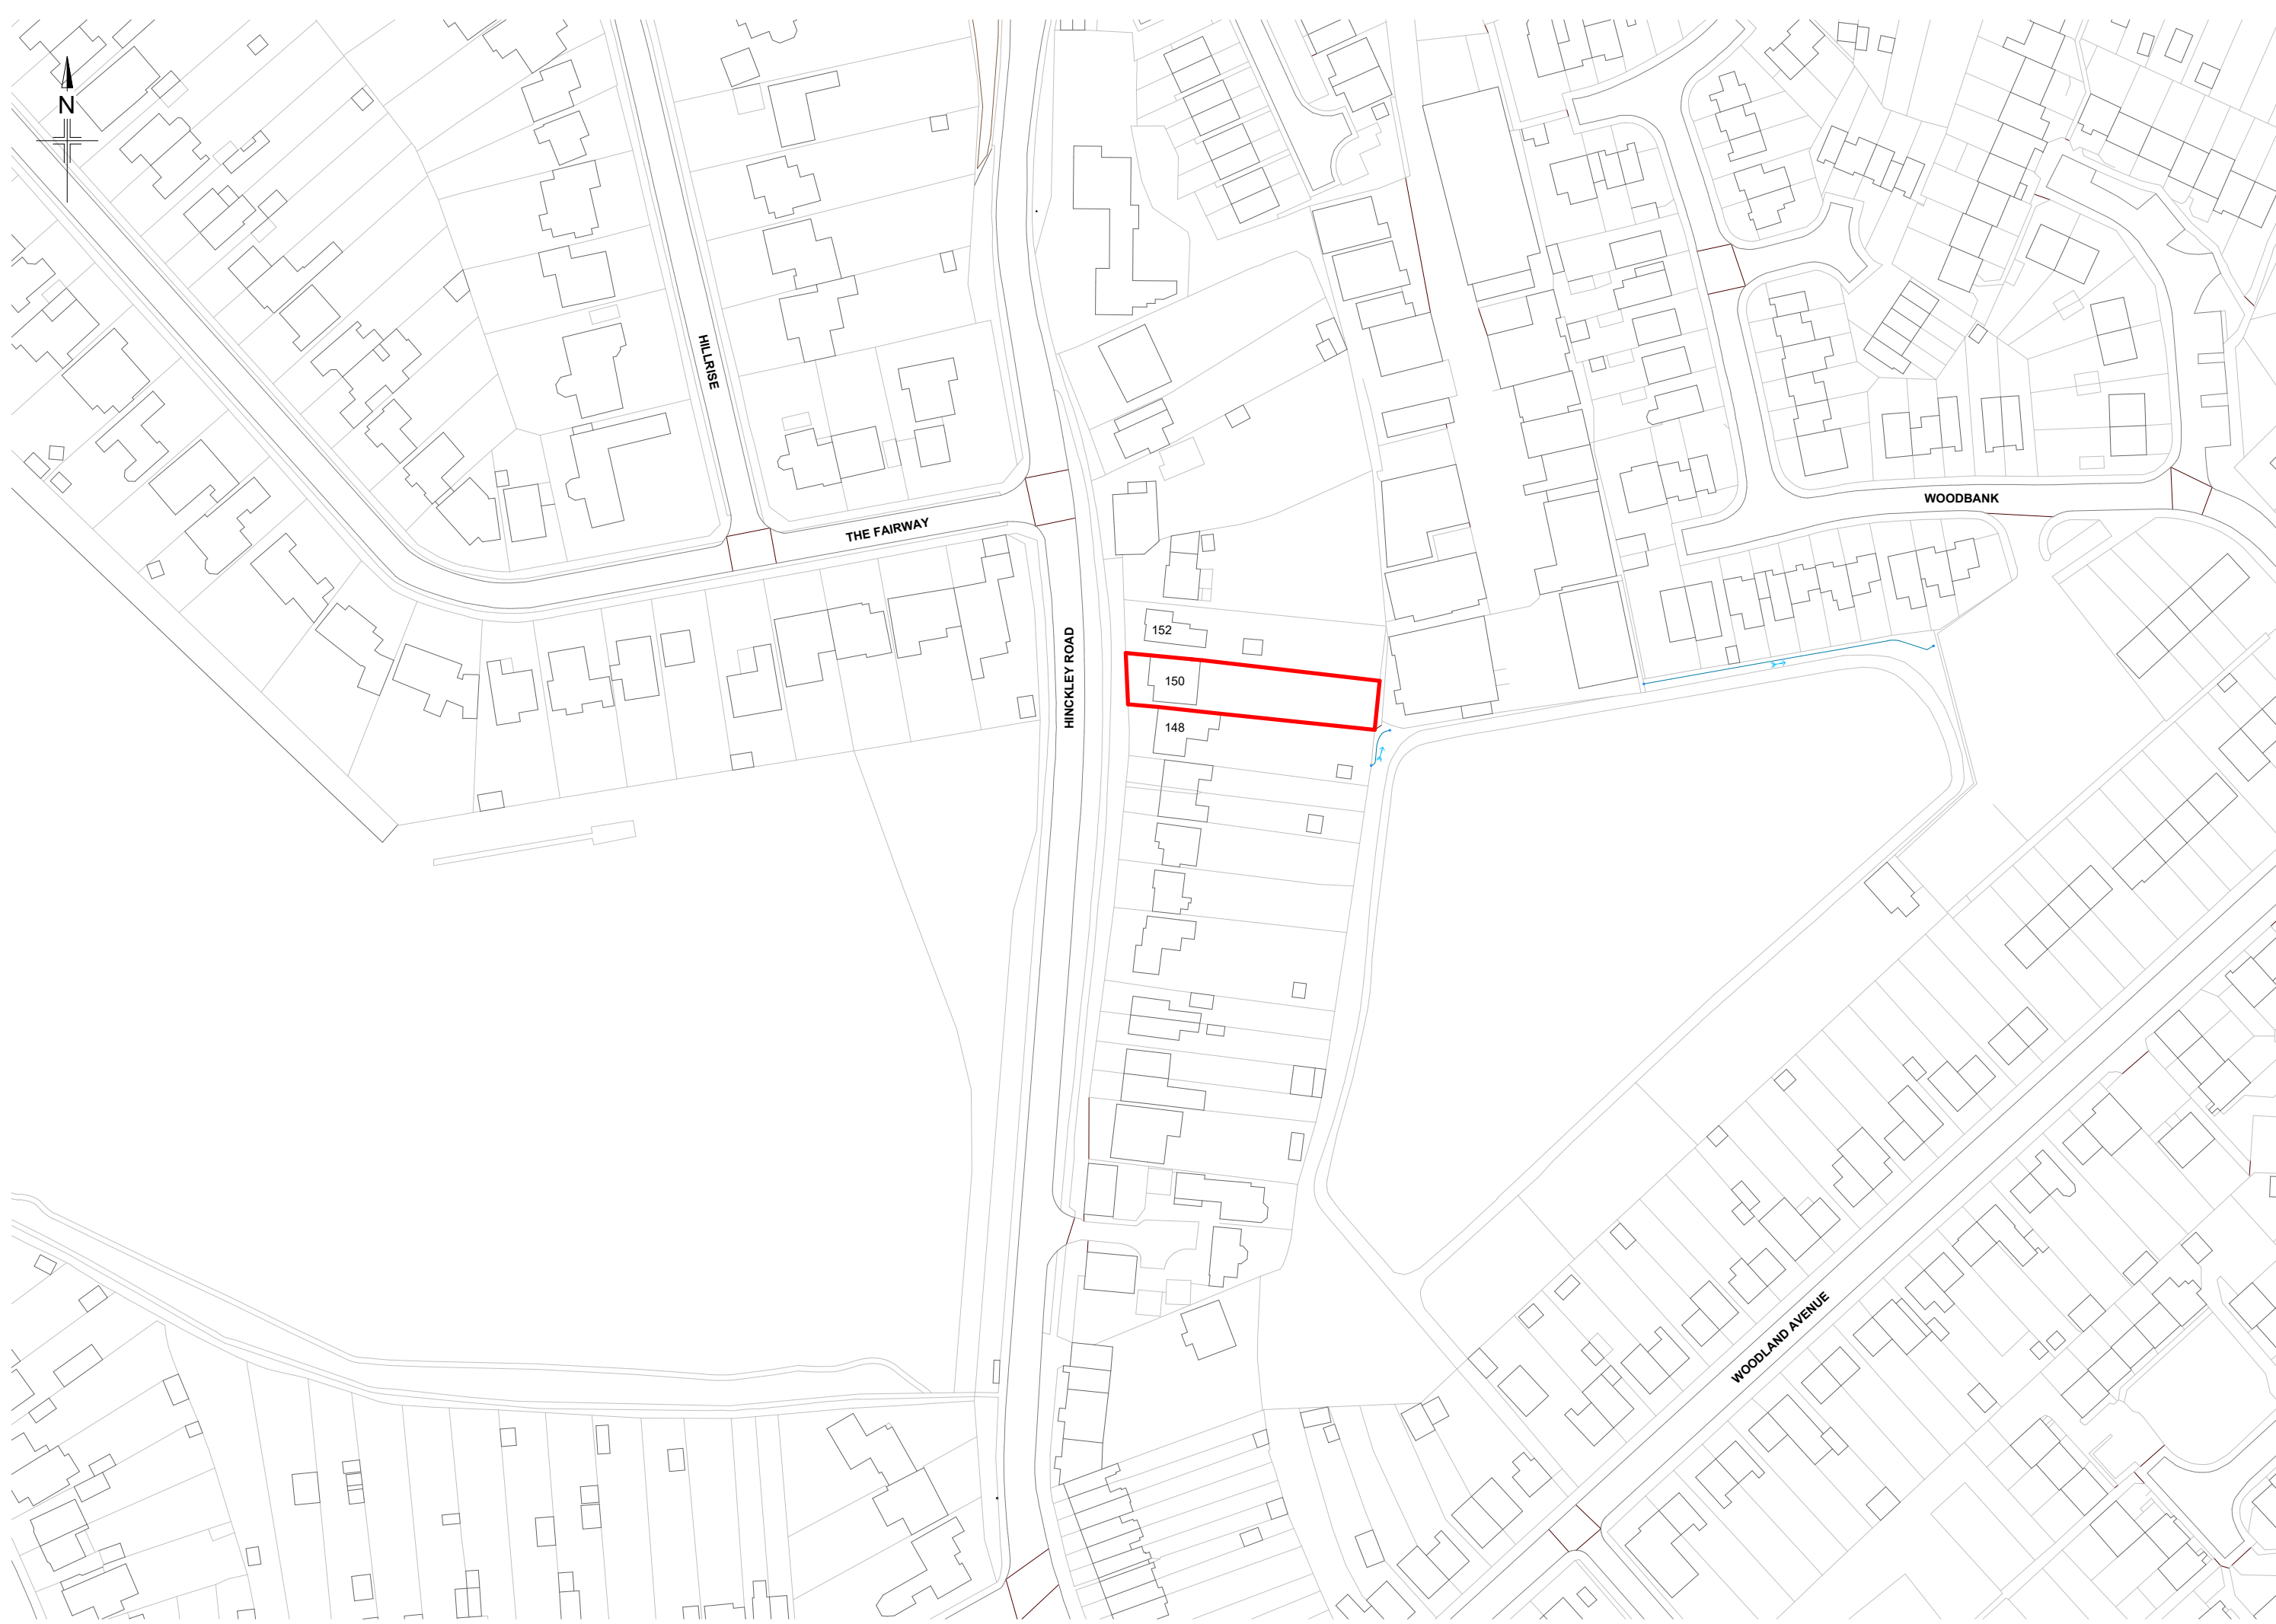

Location Plan
1 : 1250

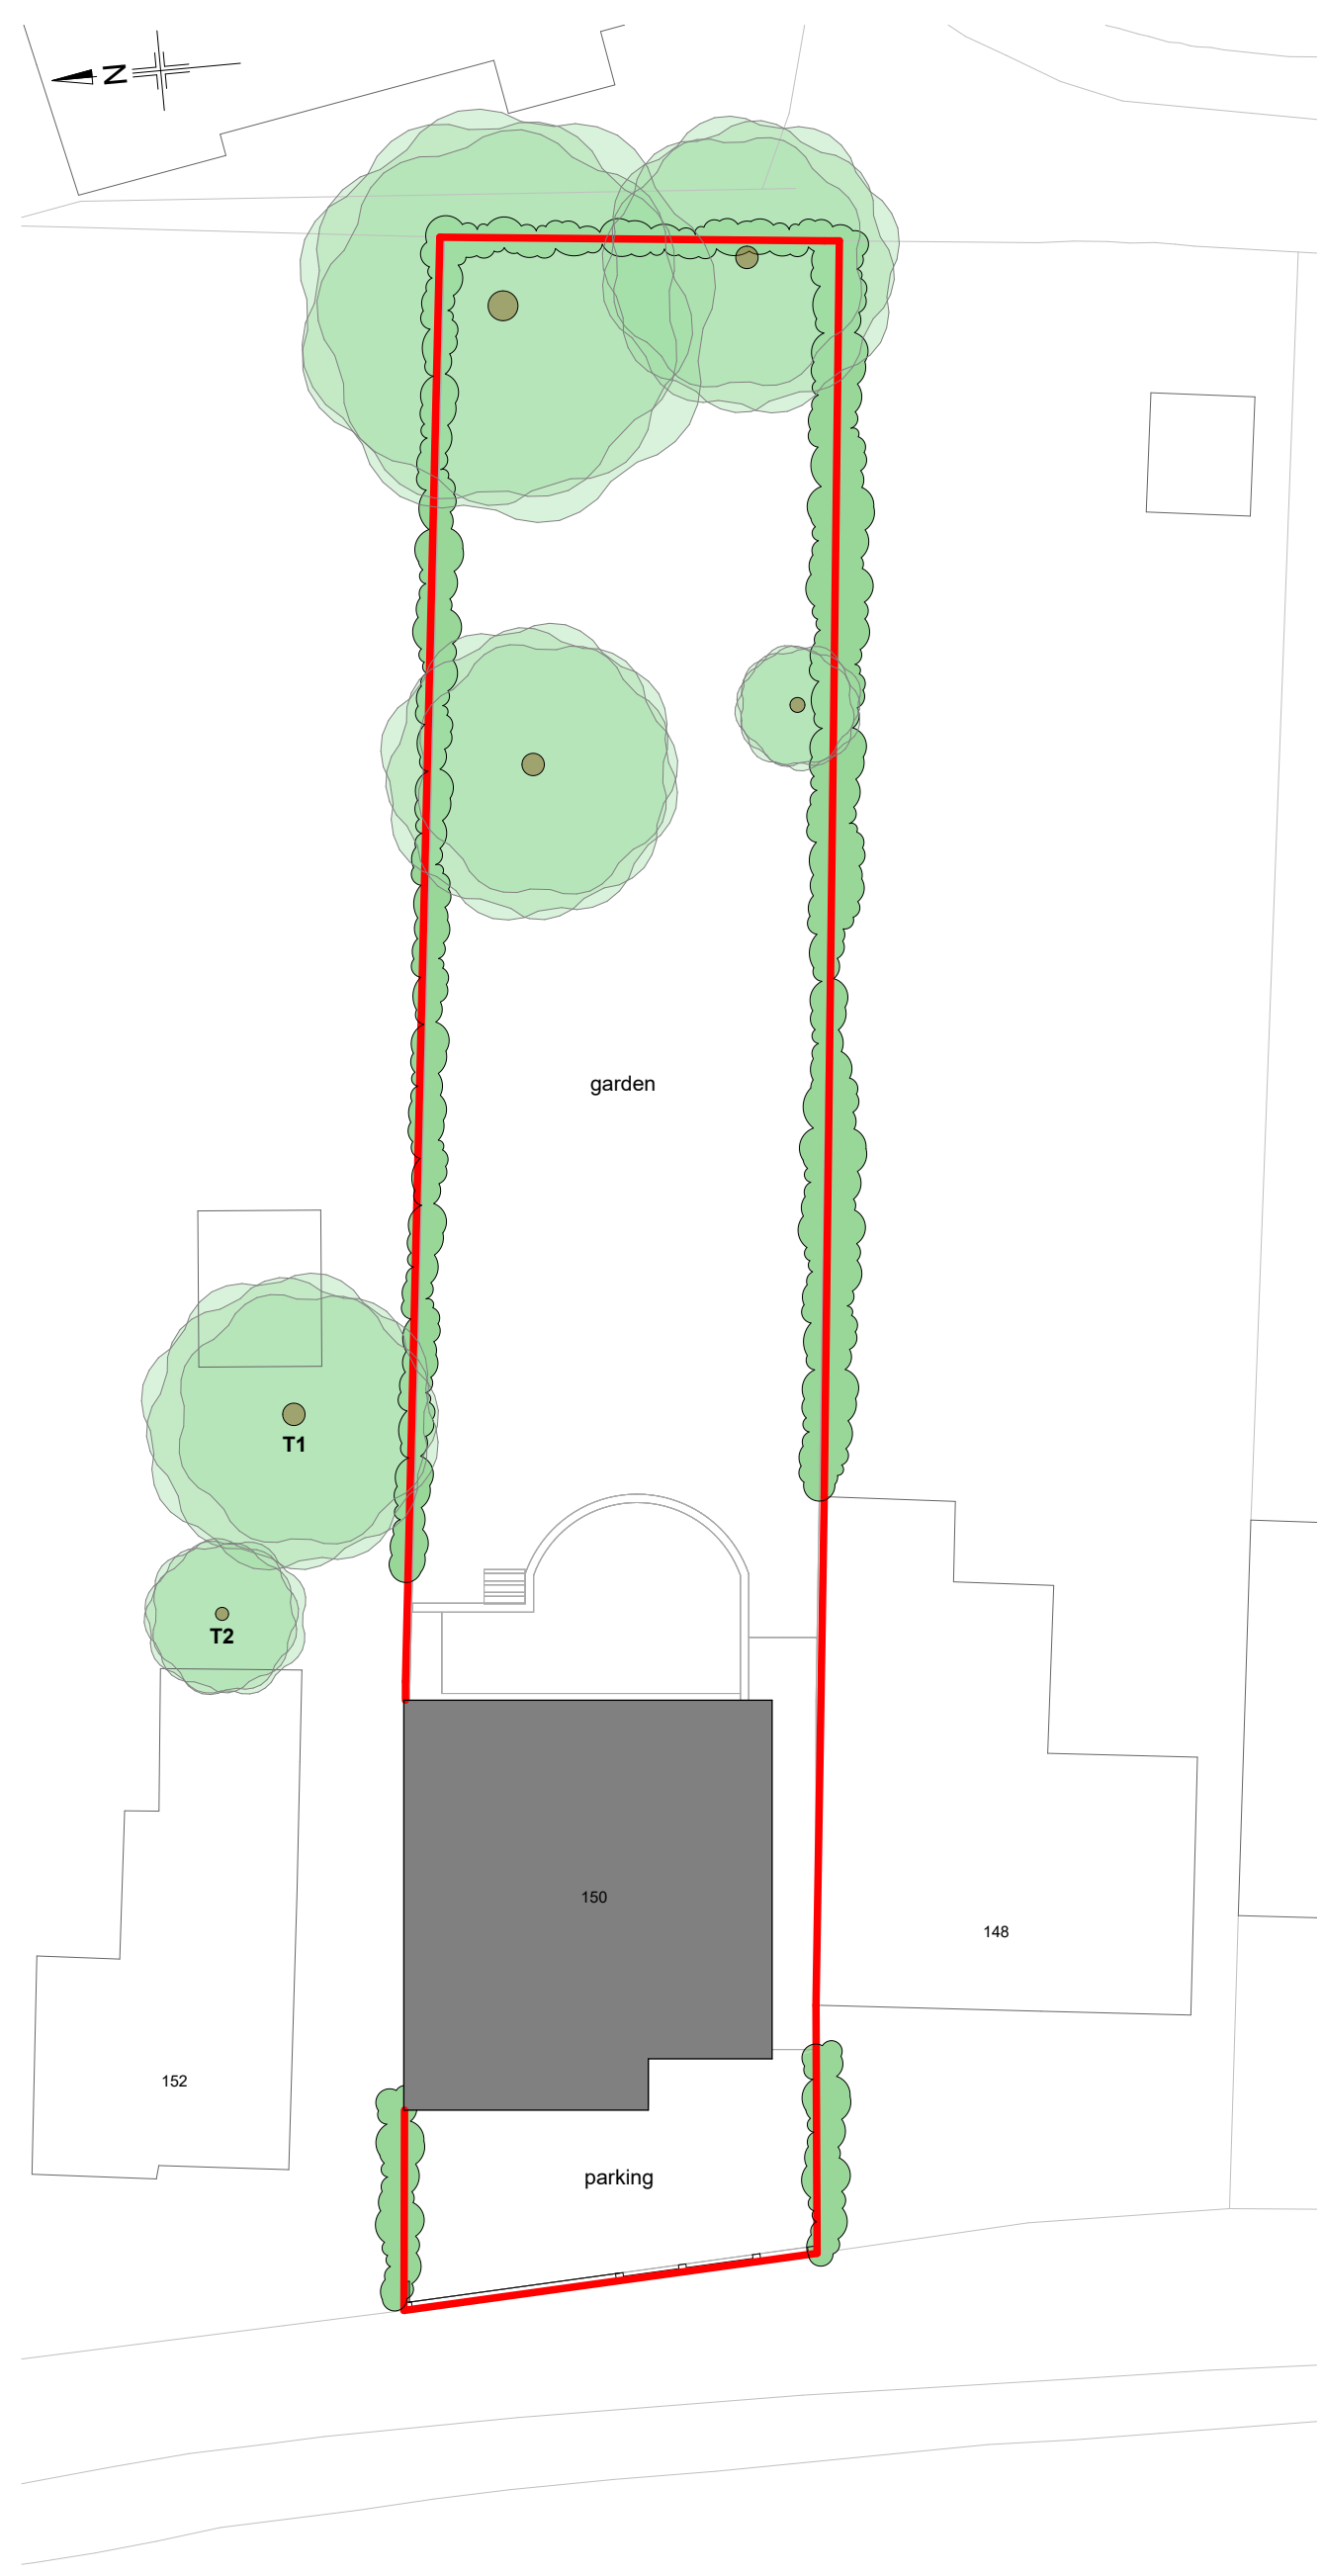

Site Plan Existing
1 : 200

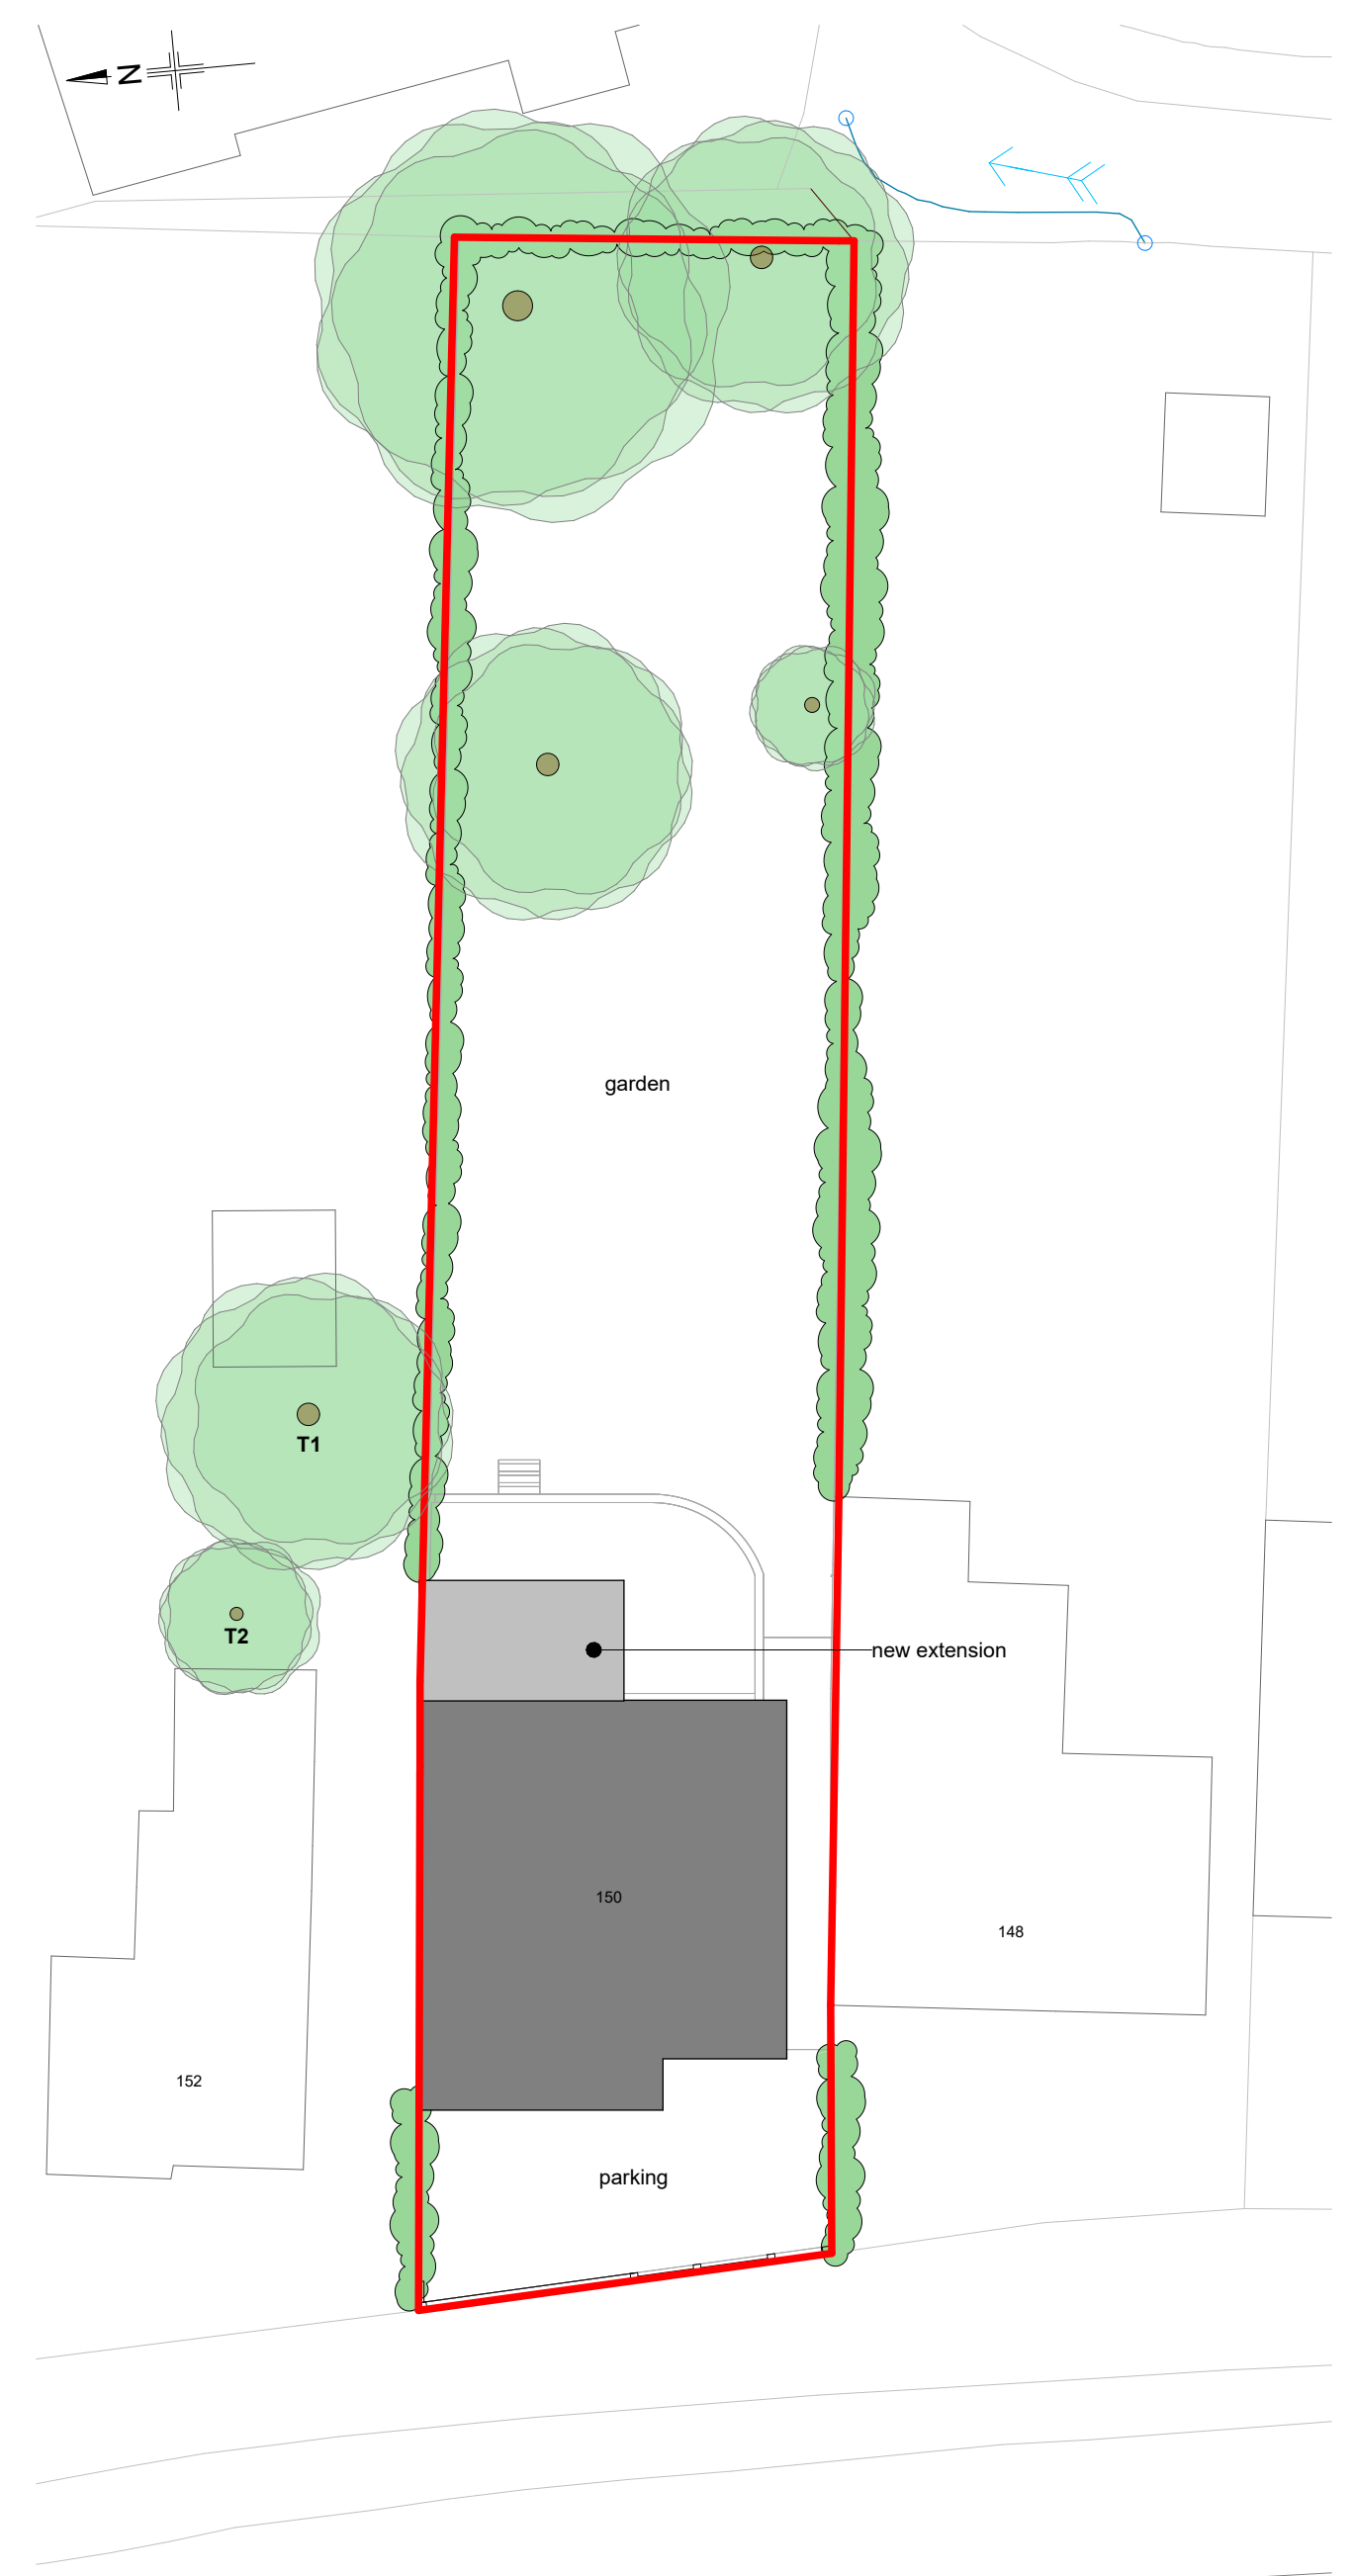

Site Plan Proposed
1 : 200

