





Existing Front (West) Elevation
1 : 100



Existing Rear (East) Elevation
1 : 100

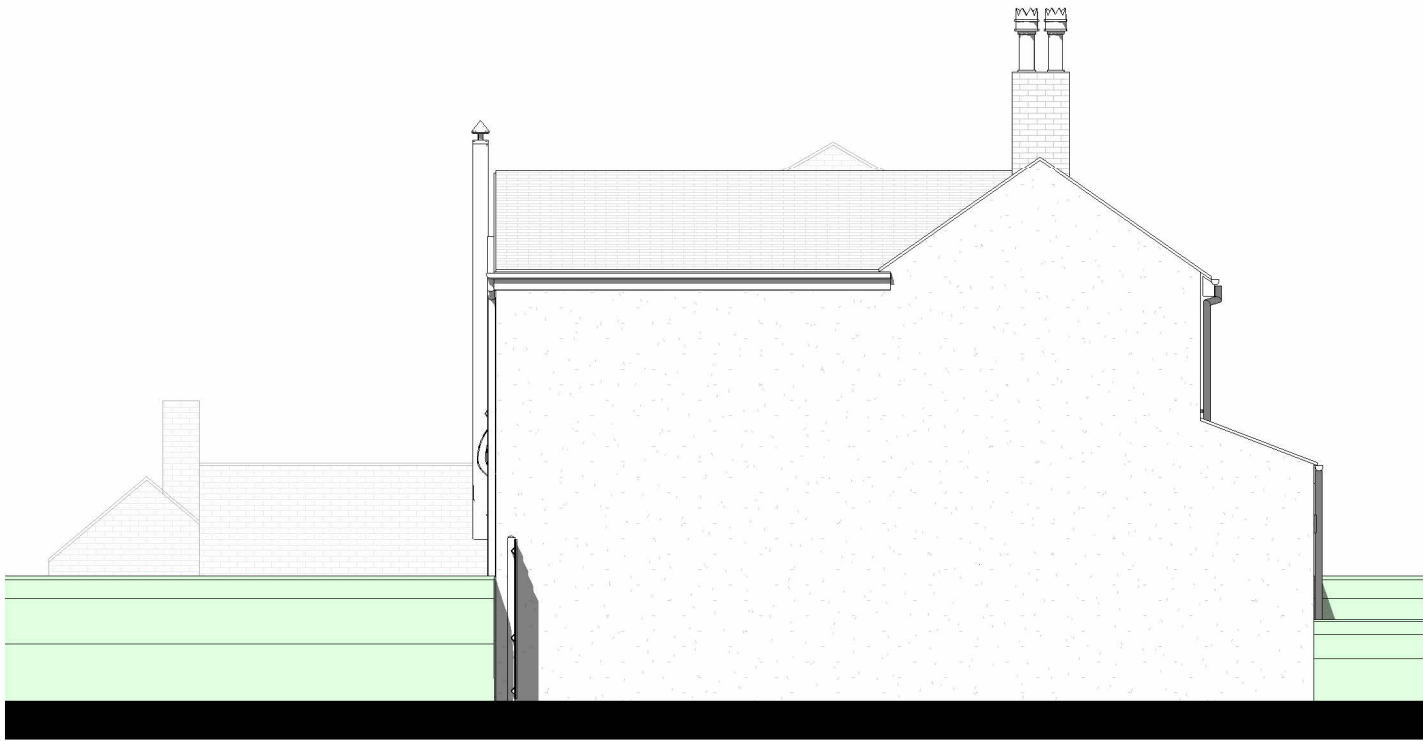

Existing Side 1 (North) Elevation
1 : 100

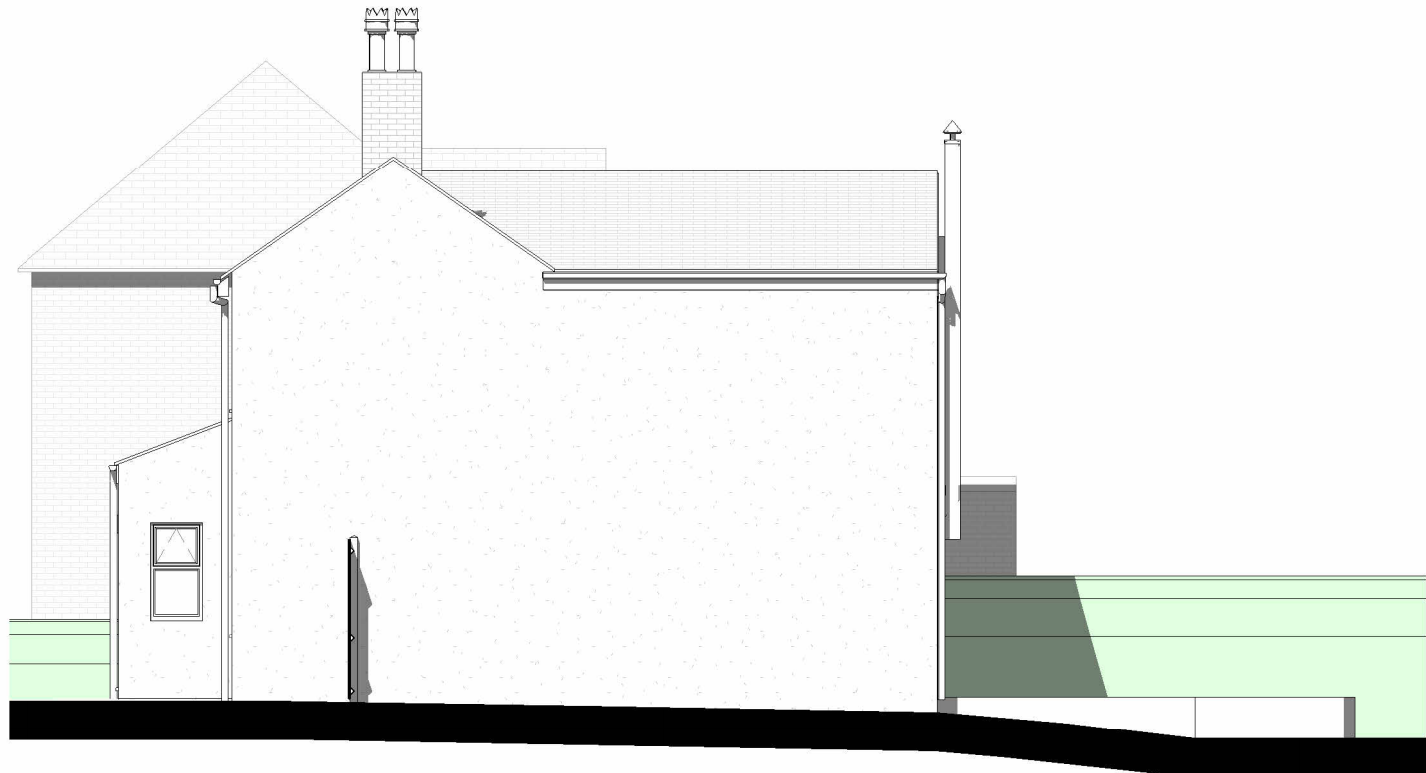


Existing Side 2 (South) Elevation
1 : 100




Proposed Front (West) Elevation
1 : 100



Proposed Rear (East) Elevation
1 : 100

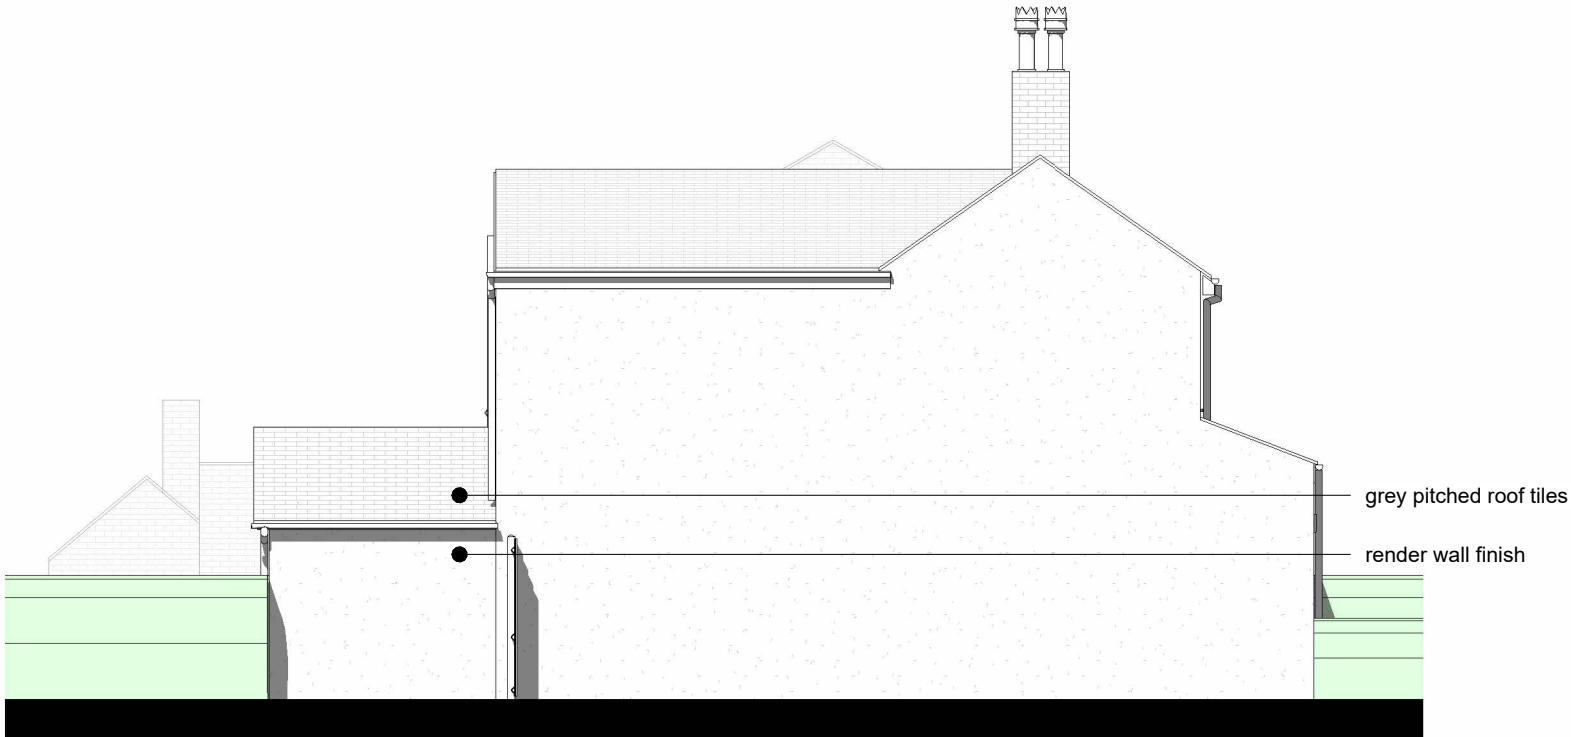

Proposed Side 1 (North) Elevation
1 : 100

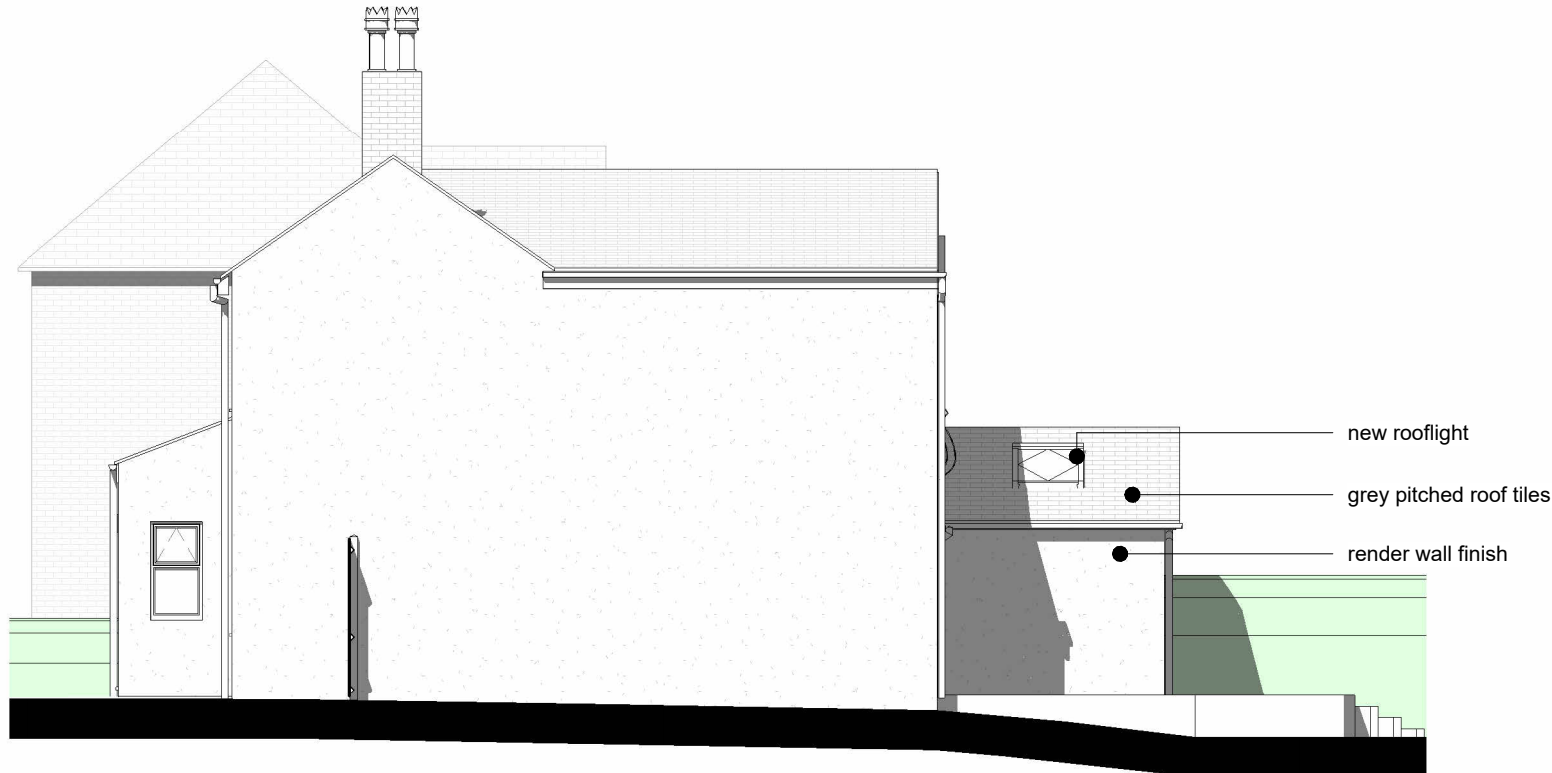

Proposed Side 2 (South) Elevation
1 : 100

