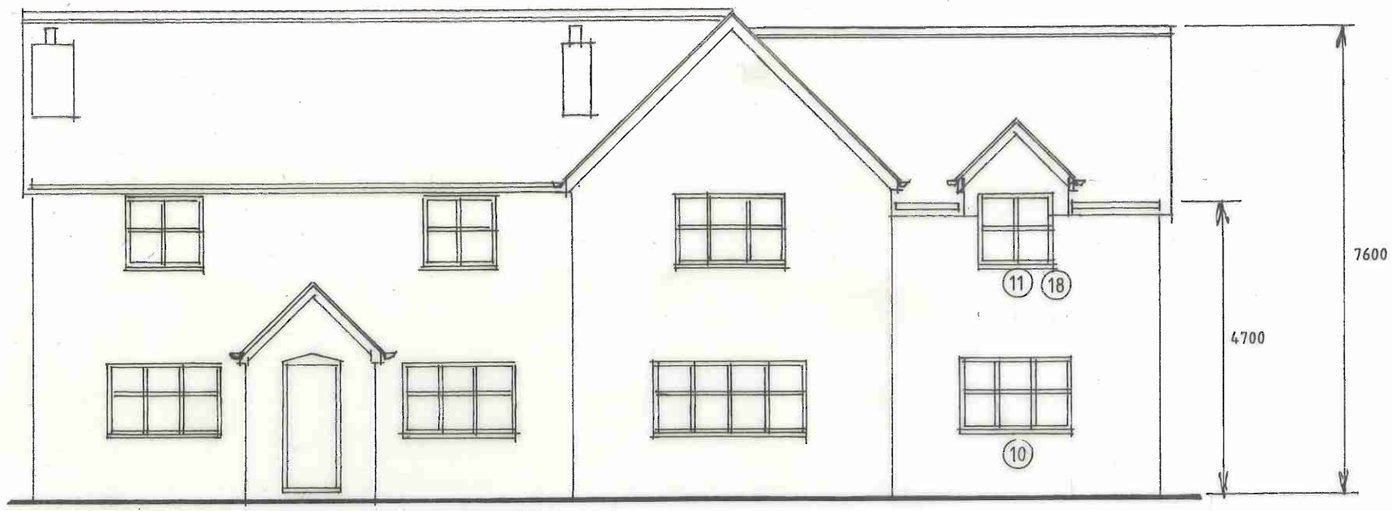

proposed front elevation

Planning Note
render and stucco to walls to match existing roof tiles to match existing, samples to be deposited with and approved by Hinckley and Bosworth Planning Department, prior to ordering of materials



existing front elevation



existing & proposed west side elevation

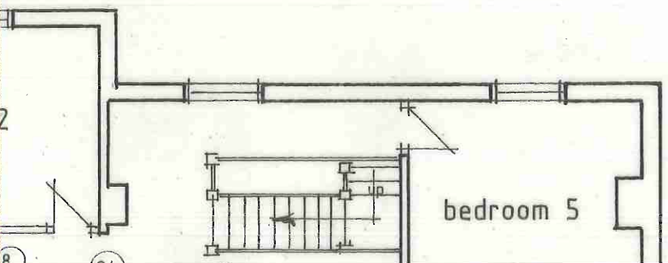

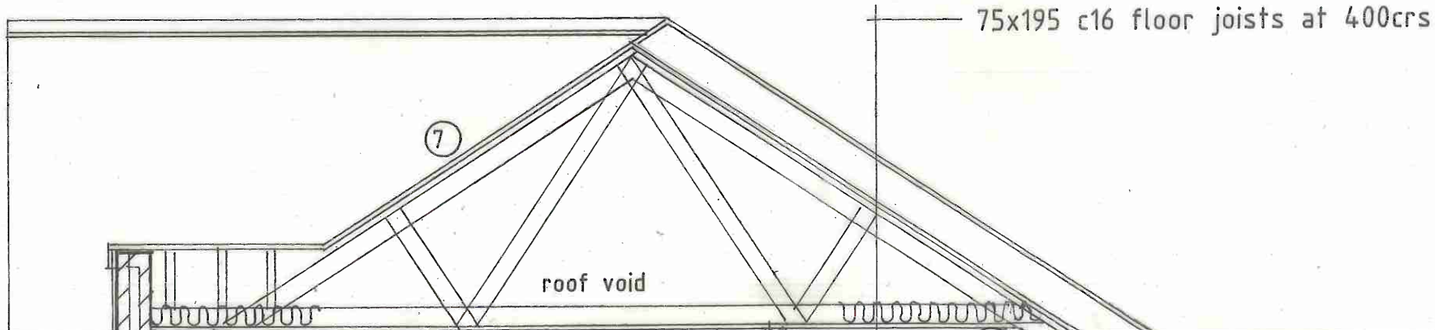

Building Plan

Le

t:
f:
e: admin@bp

IF IN DOUBT, ASK!

ALL DIMENSIONS TO BE SITE
BUILDING CONTRACTOR PR
COMMENCEMENT OR ORDE
DO NOT SCALE

ALL WORKS TO BE EXECUTE
SATISFACTION OF THE LOC
TO COMPLY WITH ALL CUR
REGULATIONS PLANNING RE
BRITISH STANDARDS AND C

BUILDING CONTRACTOR TO
WORK IS ONLY UNDERTAKE
WITH THE OFFICIALLY APPR

WHERE EXISTING DRAIN RU
THESE ARE ASSUMED ONLY.
CONTRACTOR TO ASCERTA
POSITION AND FLOW DIREC
COMMENCEMENT.

ELECTRICAL AND HEATING
NOT SHOWN UNLESS SPECIF
BY CLIENT.

CLIENT TO CHECK THAT TH
NOT CONFLICT WITH ANY R
COVENANTS WHICH MAY BE
DEEDS.

NO PART OF THE PROPOSAL
FOUNDATIONS SHOULD EN
ANY BOUNDARY UNLESS TH
CONSENT OF THE OWNER O
PROPERTY HAS BEEN OBTAI

ALL DIMENSIONS IN MILLI

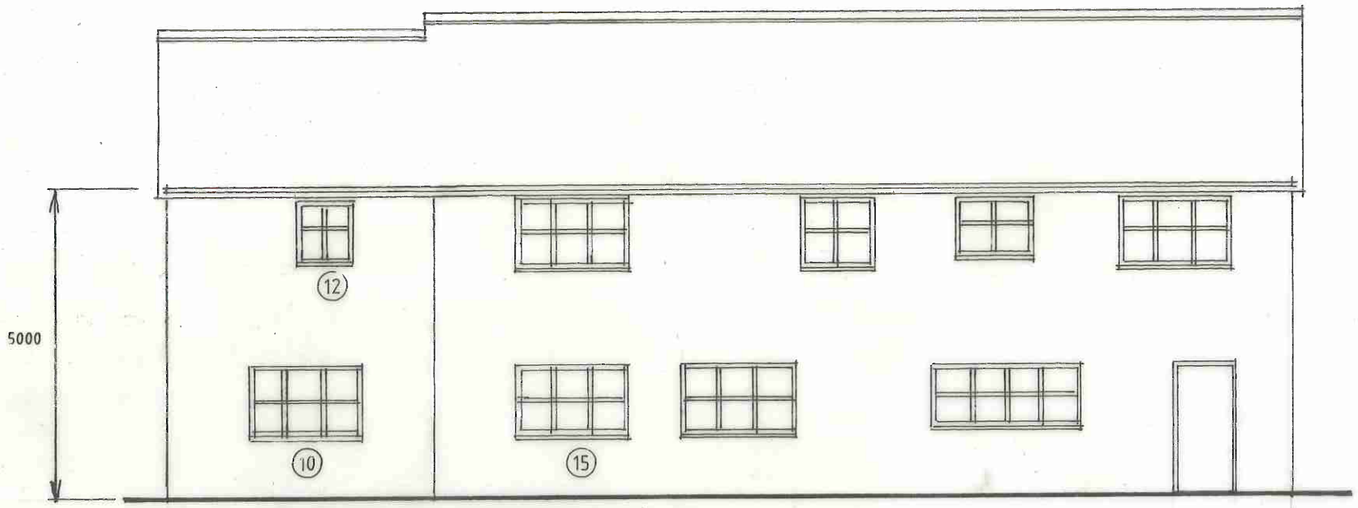

proposed rear elevation

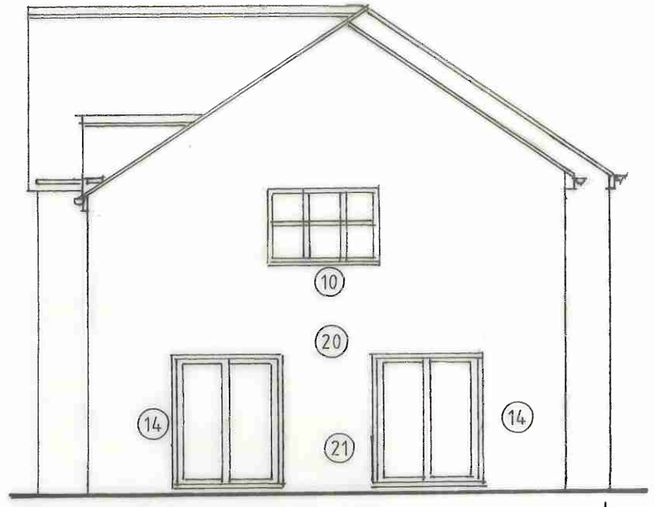

proposed east side elevation

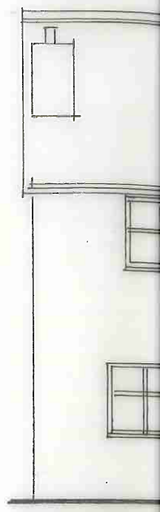

propos

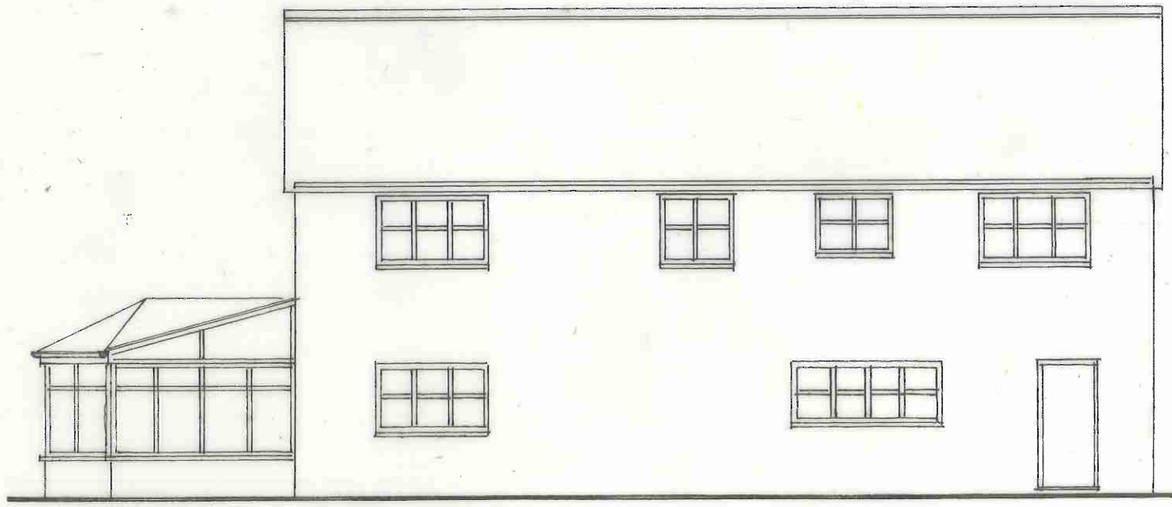

existing rear elevation



existing east side elevation

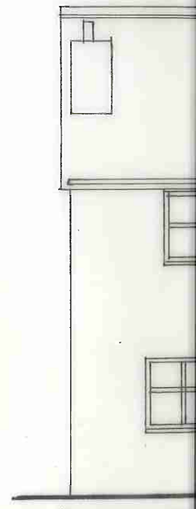

existin

