


Proposed Replacement and Extended Length to Flat Roof Dormer/Window at 23 Hunt Lane, Witherley

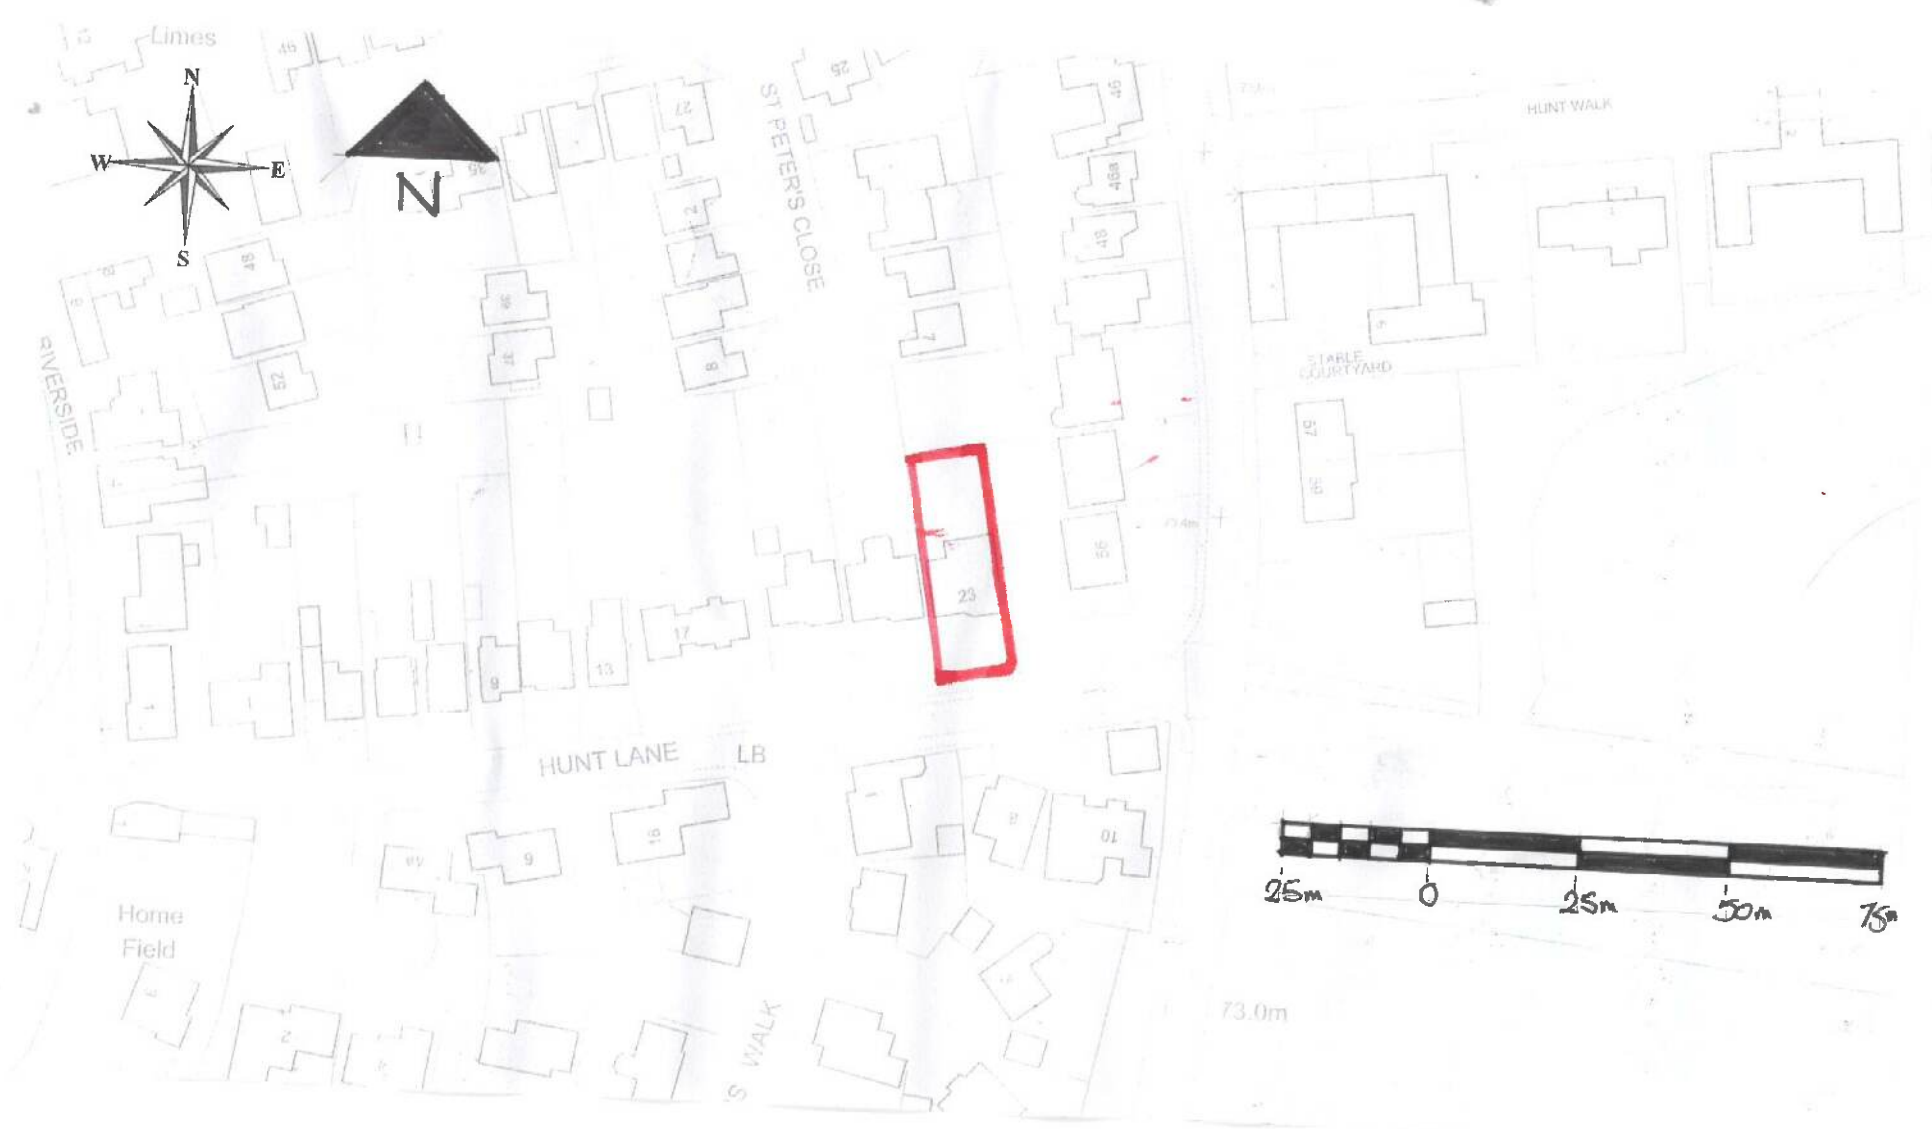

1:1250 Location Plan



1:500 Block Plan