Re Planning Application Menage ref PP-01498592 The Old Vicarage LE67 1AF

Planning application No. 11/00445/FUL

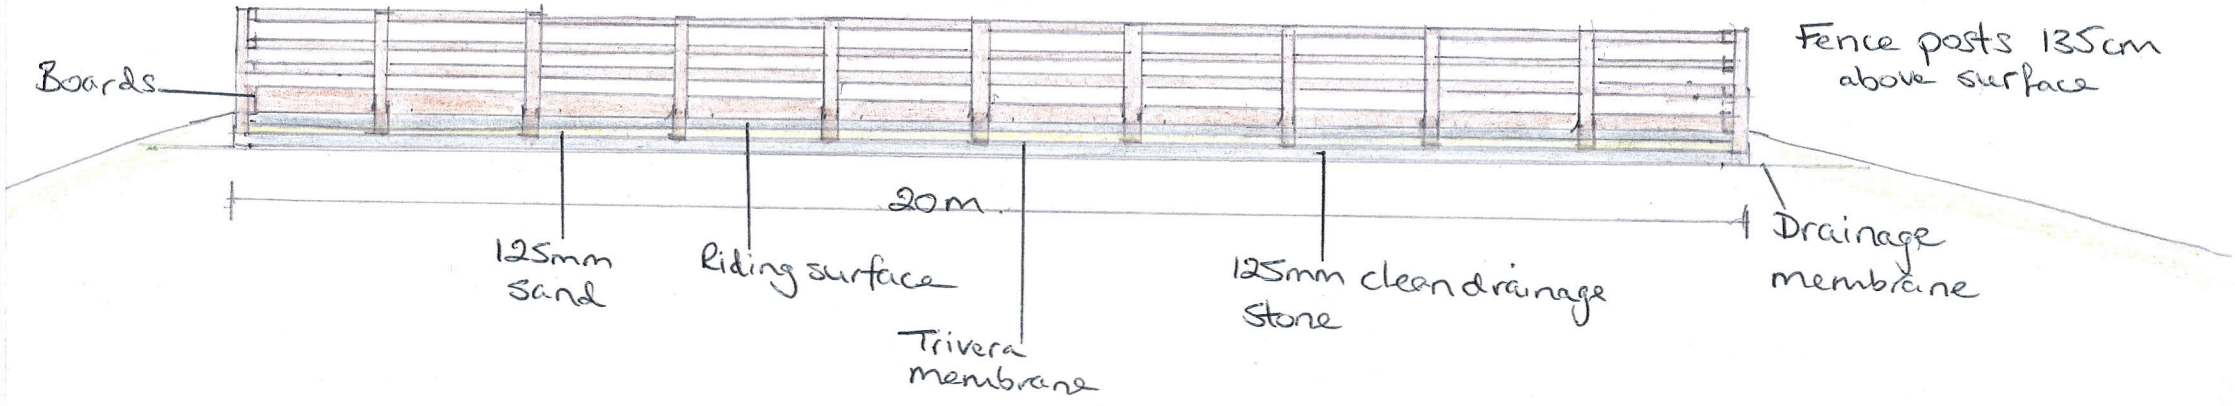

Scale 1:100