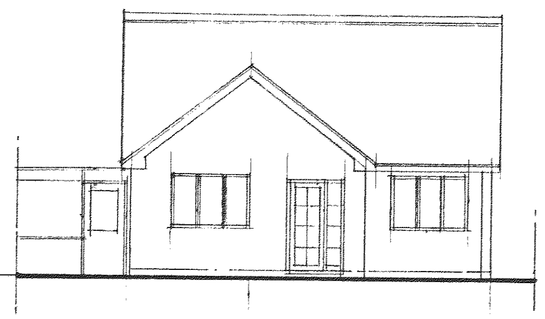

existing front elevation

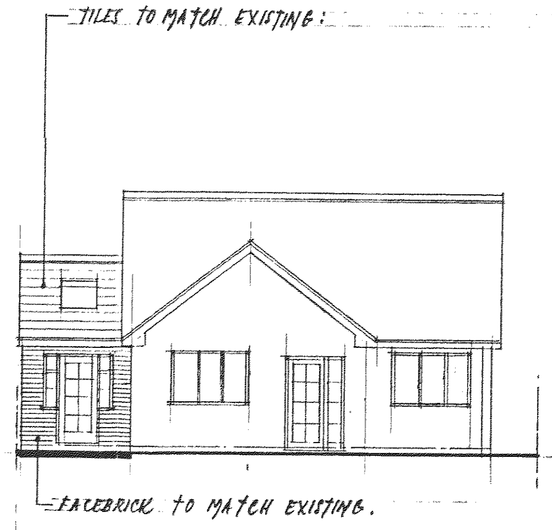

proposed front elevation

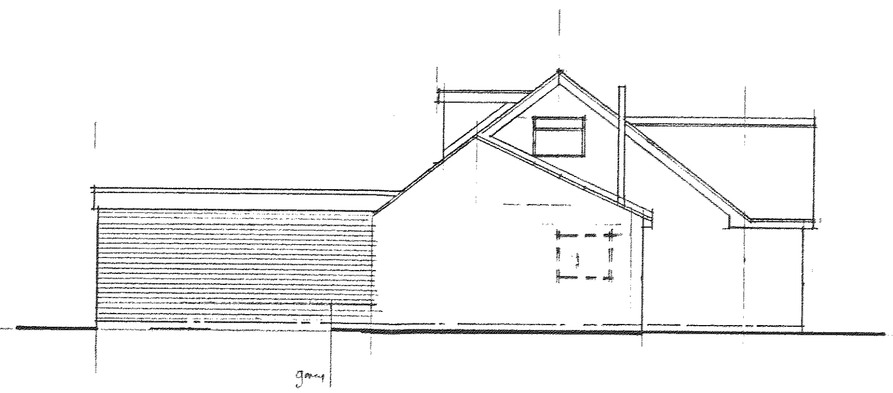

proposed side elevation

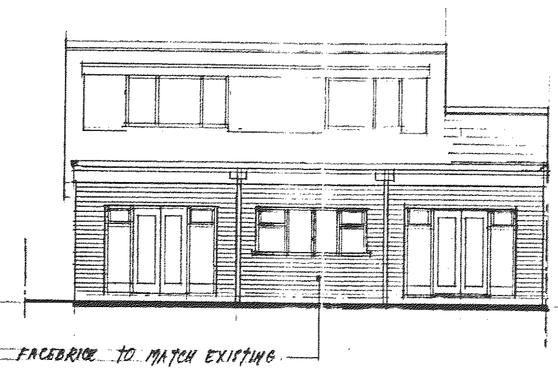

proposed rear elevation

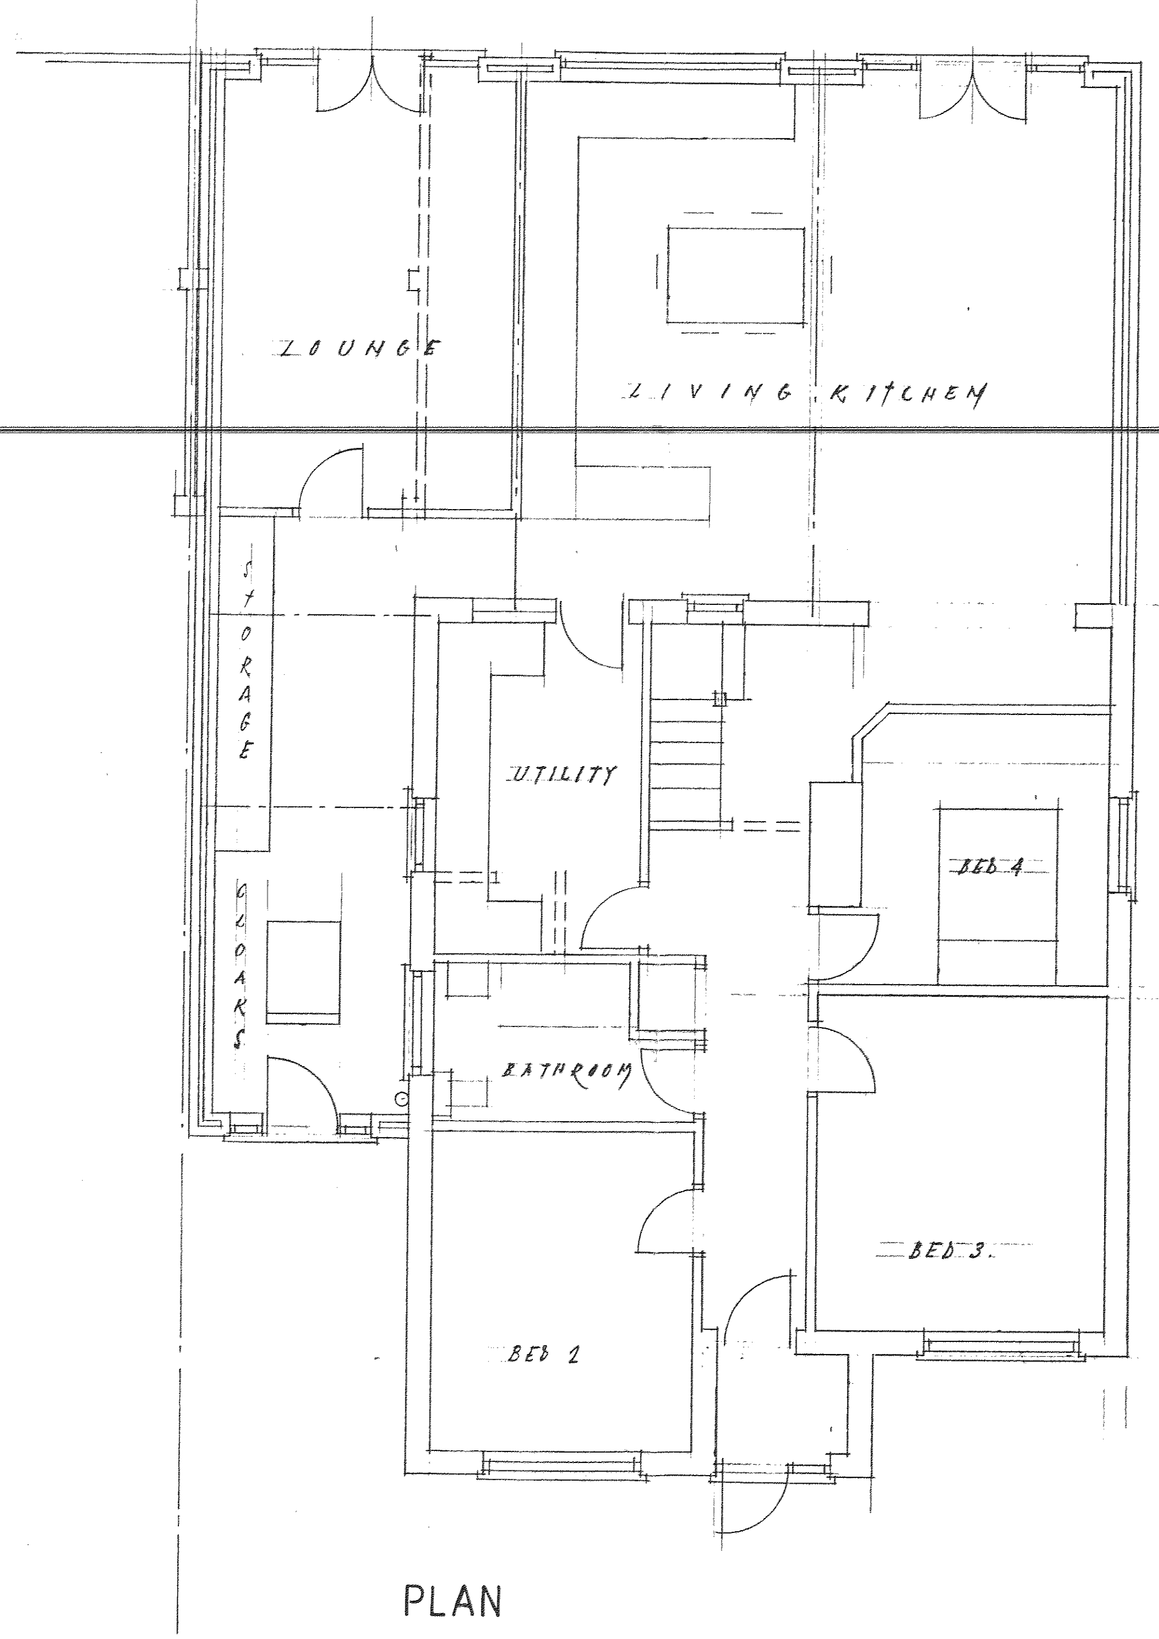

PLAN

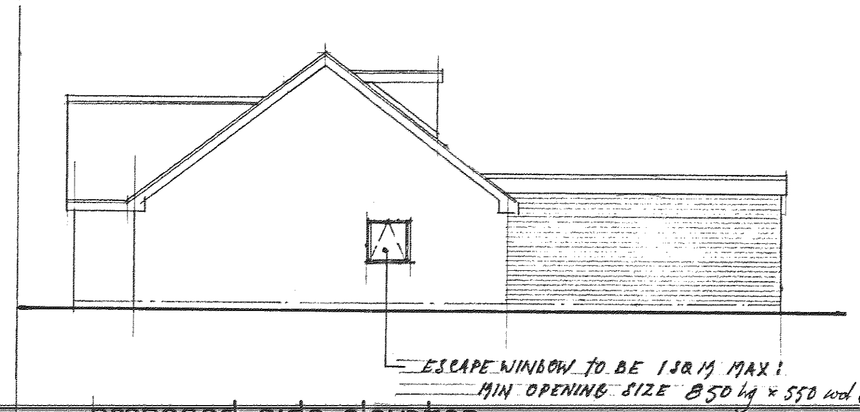

proposed side elevation

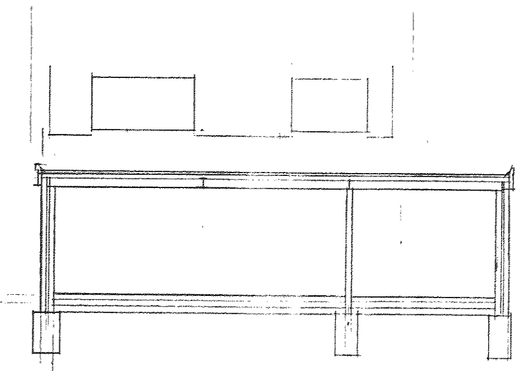

cross section

NOTES:
All dimensions must be checked on site and not scaled from this drawing.

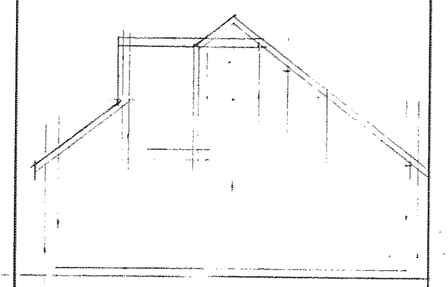

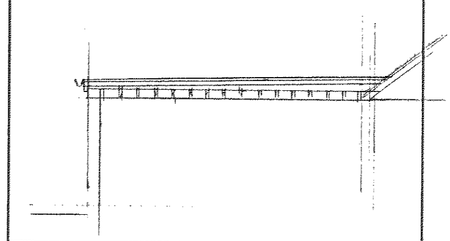

A	
Date	Revisions

© copyright

DEVELOPMENT SERVICES
15 MAY 2008
RECEIVED

Client
MR. M.I. PRIVETT & MISS C KING.

Job Title
17, ROOKERY CLOSE,
FENNY DRAYTON,
LEICS.

Drawing Title
PROPOSED EXTENSION TO THE REAR OF: DETACHED DORMER BUNGALOW.

07967 309298 01827 718956.

Scale 1:50 & 1:100

Date MARCH 2008 | Drawn by D.S. WILKINSON.

PP 444956

Drg. No. 4125 | Rev.

JOHN E WRIGHT 526657