




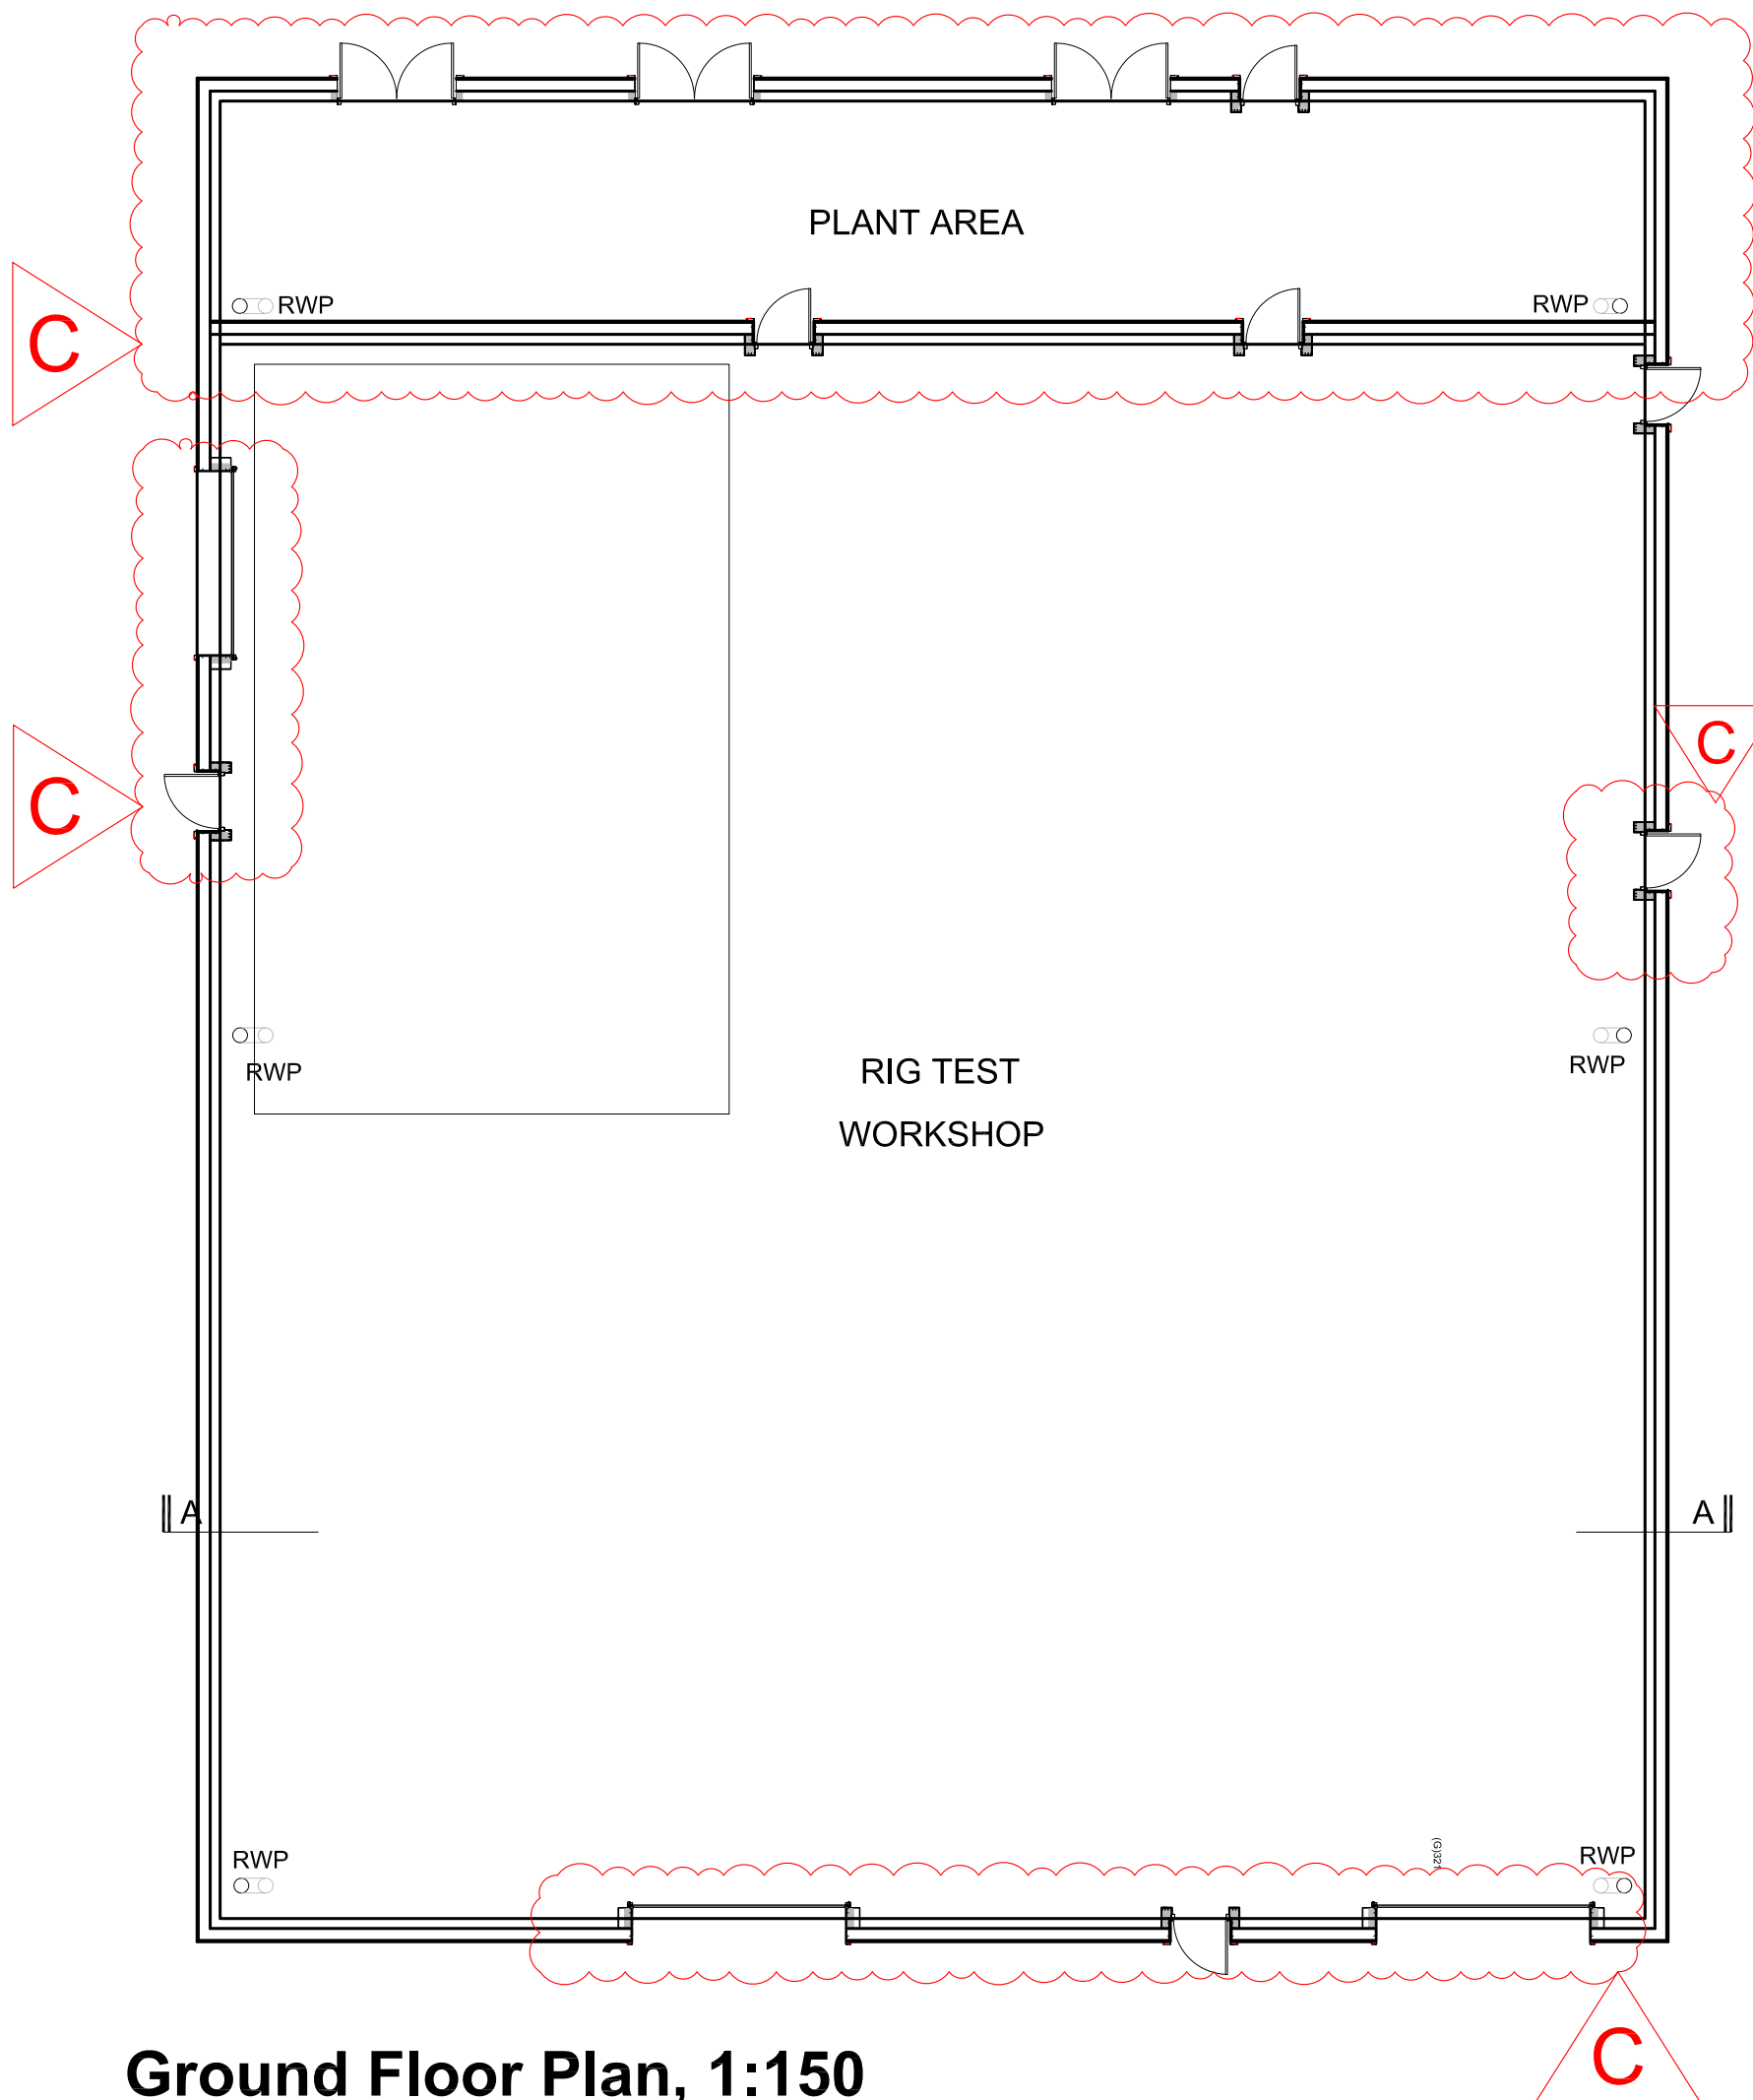


Ground Floor Plan, 1:150

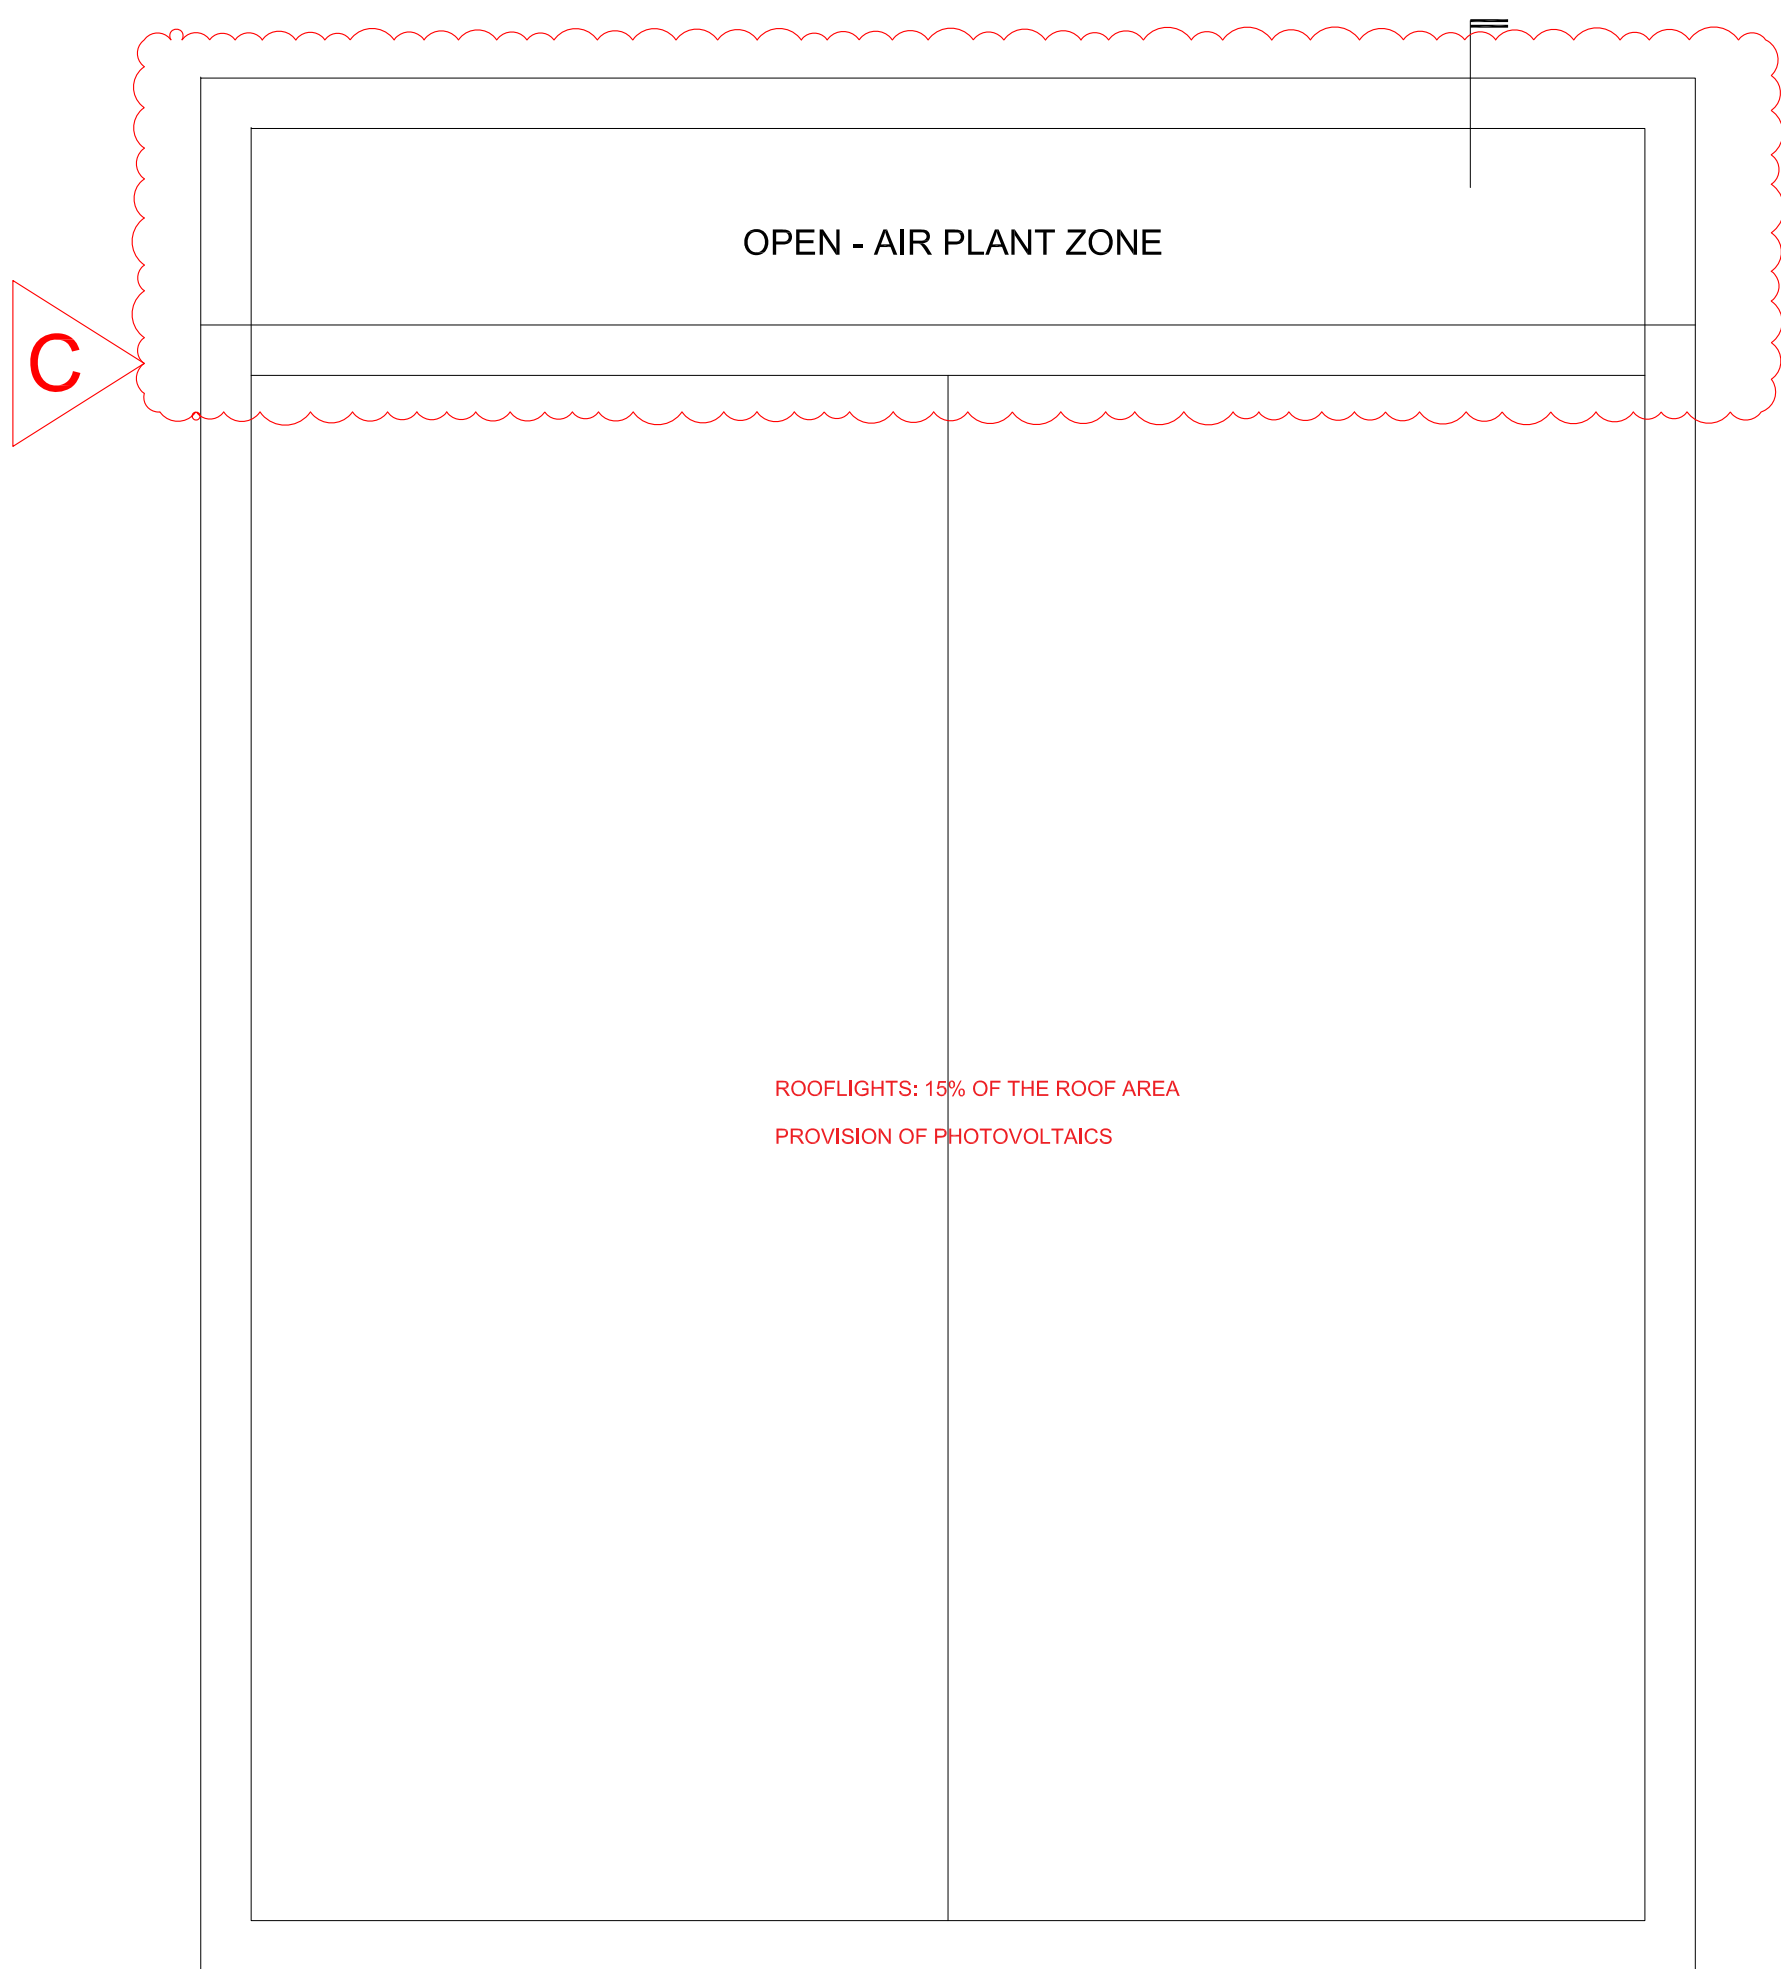


Roof Plan, 1:150

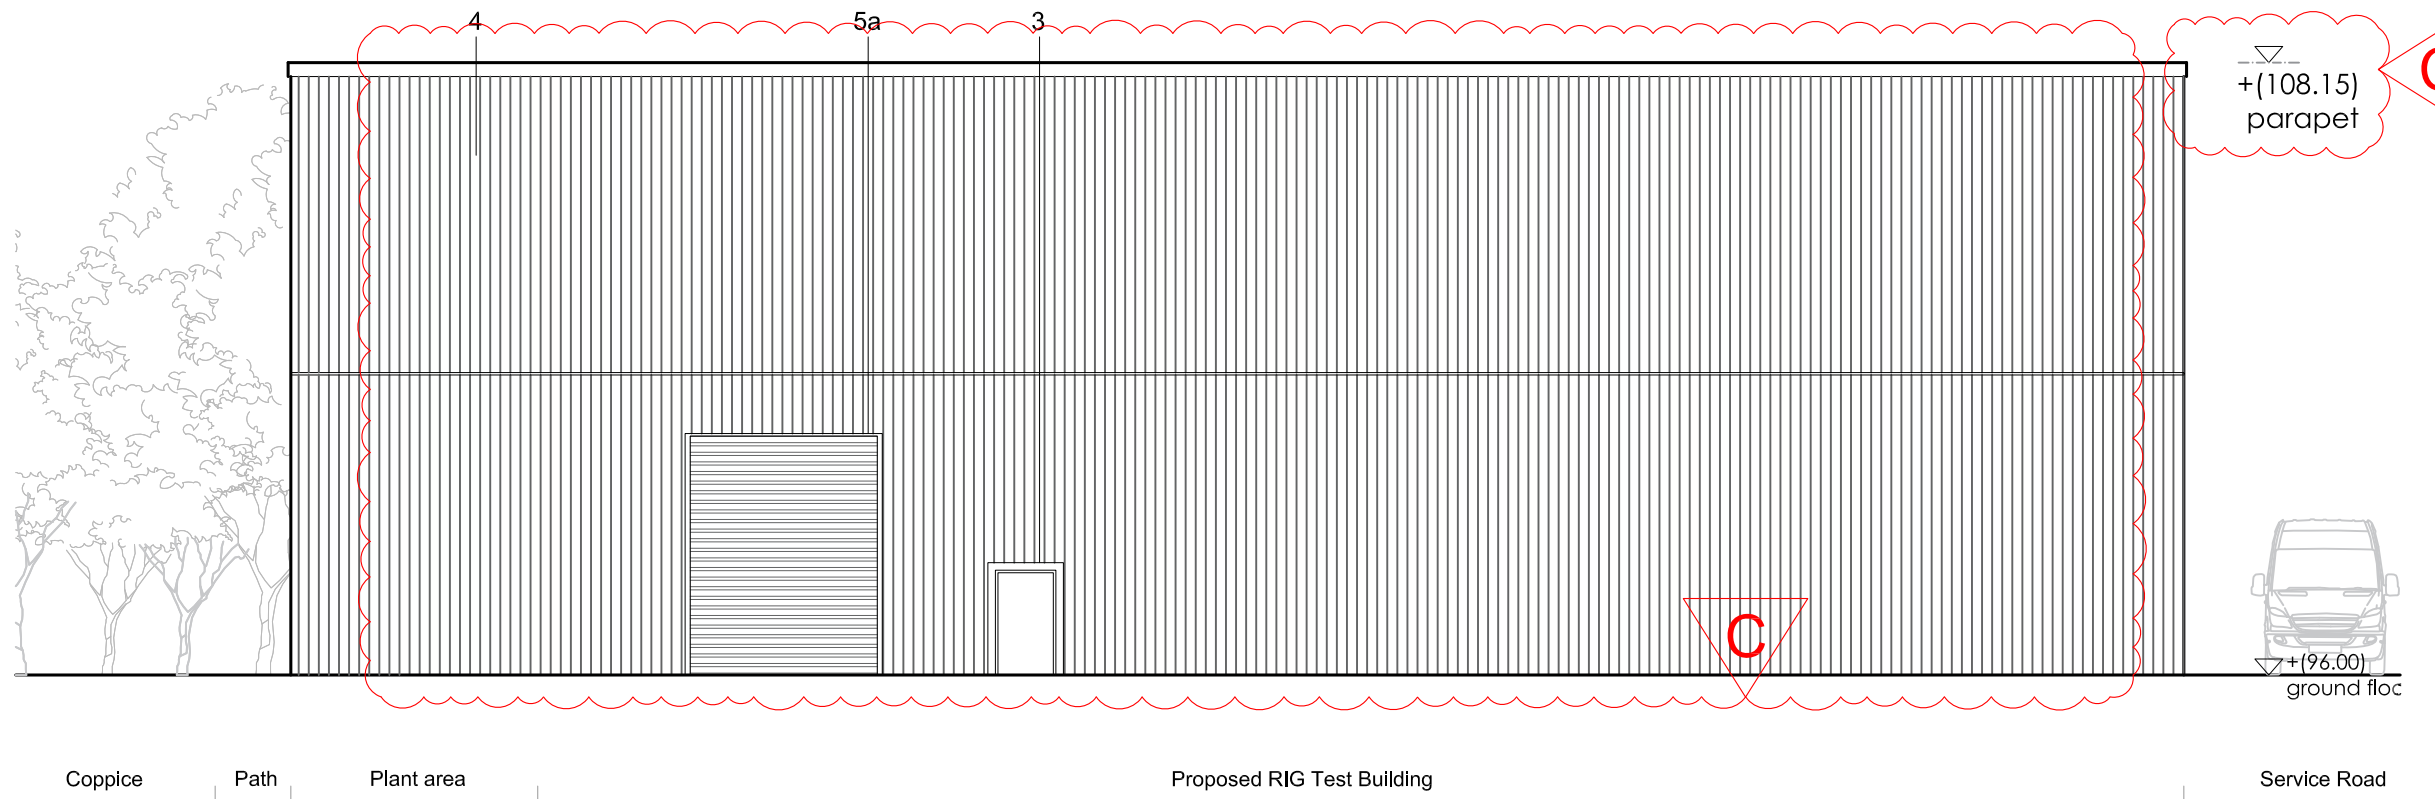


West Elevation, 1:150

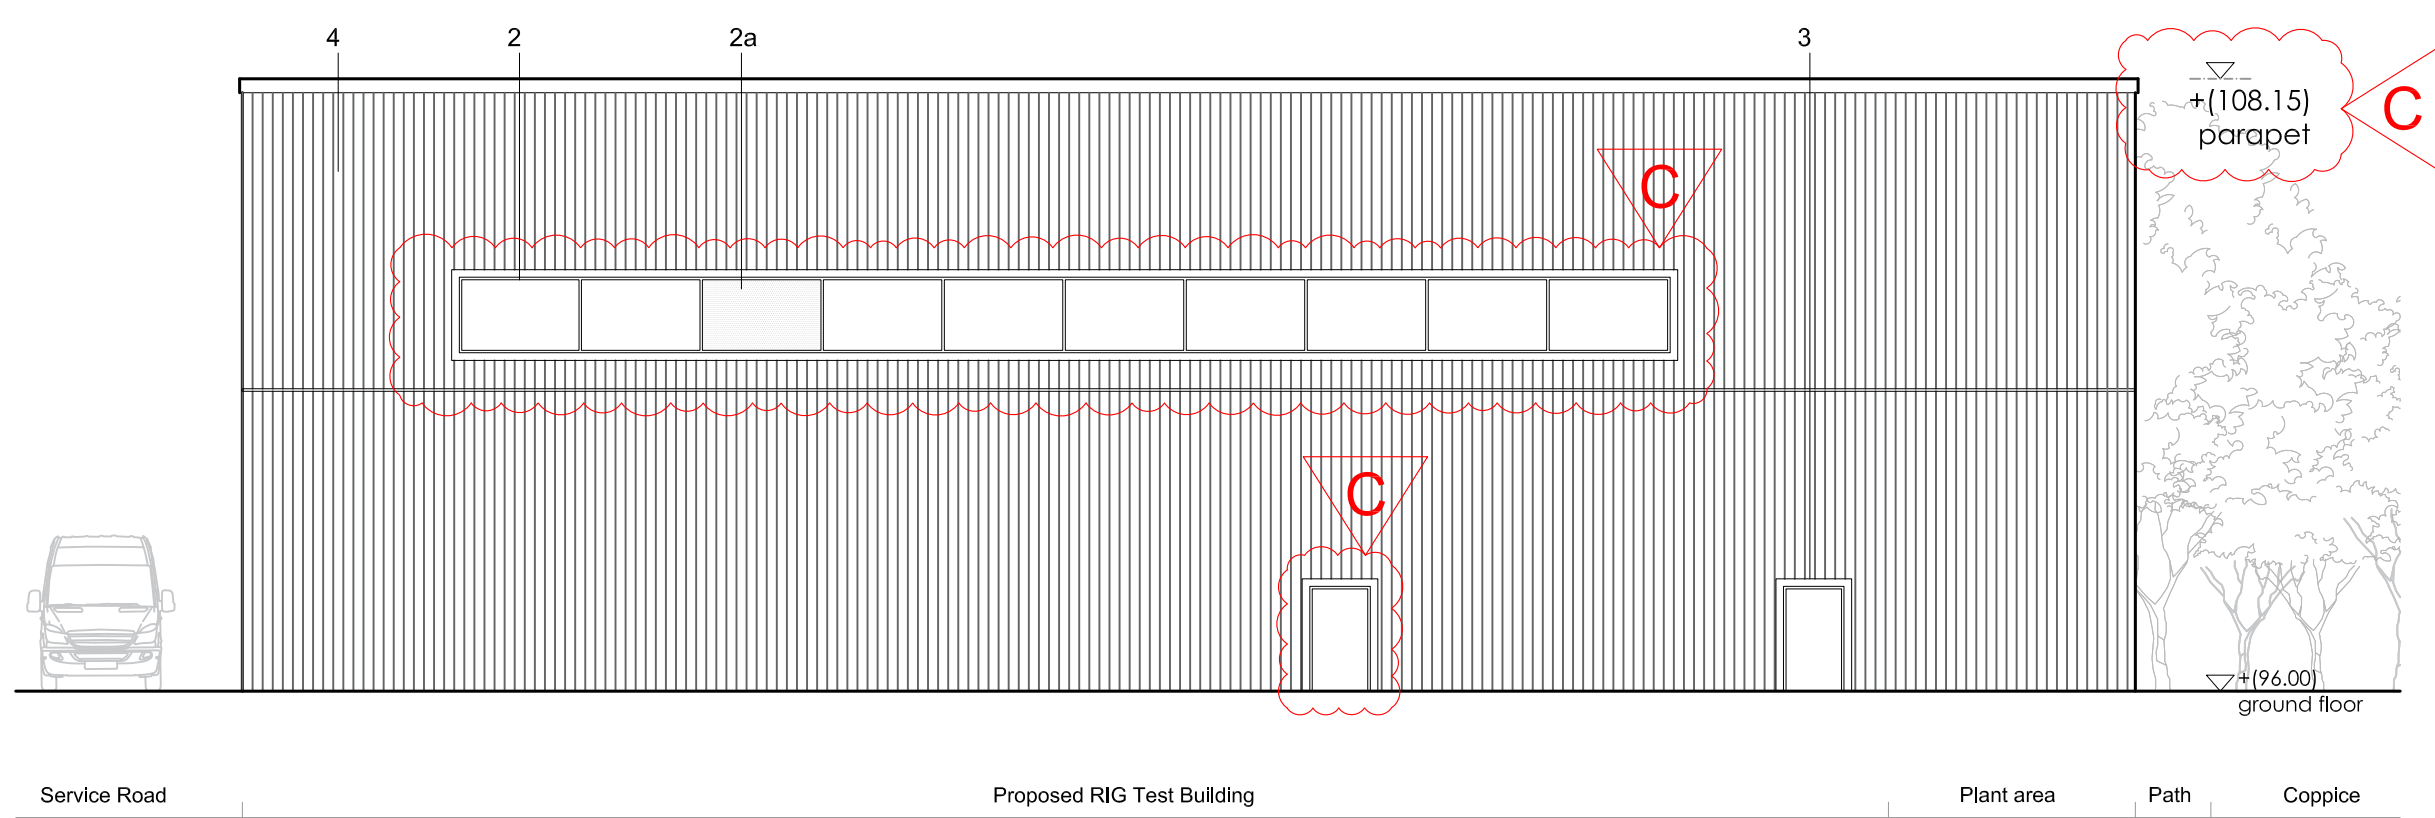


East Elevation, 1:150

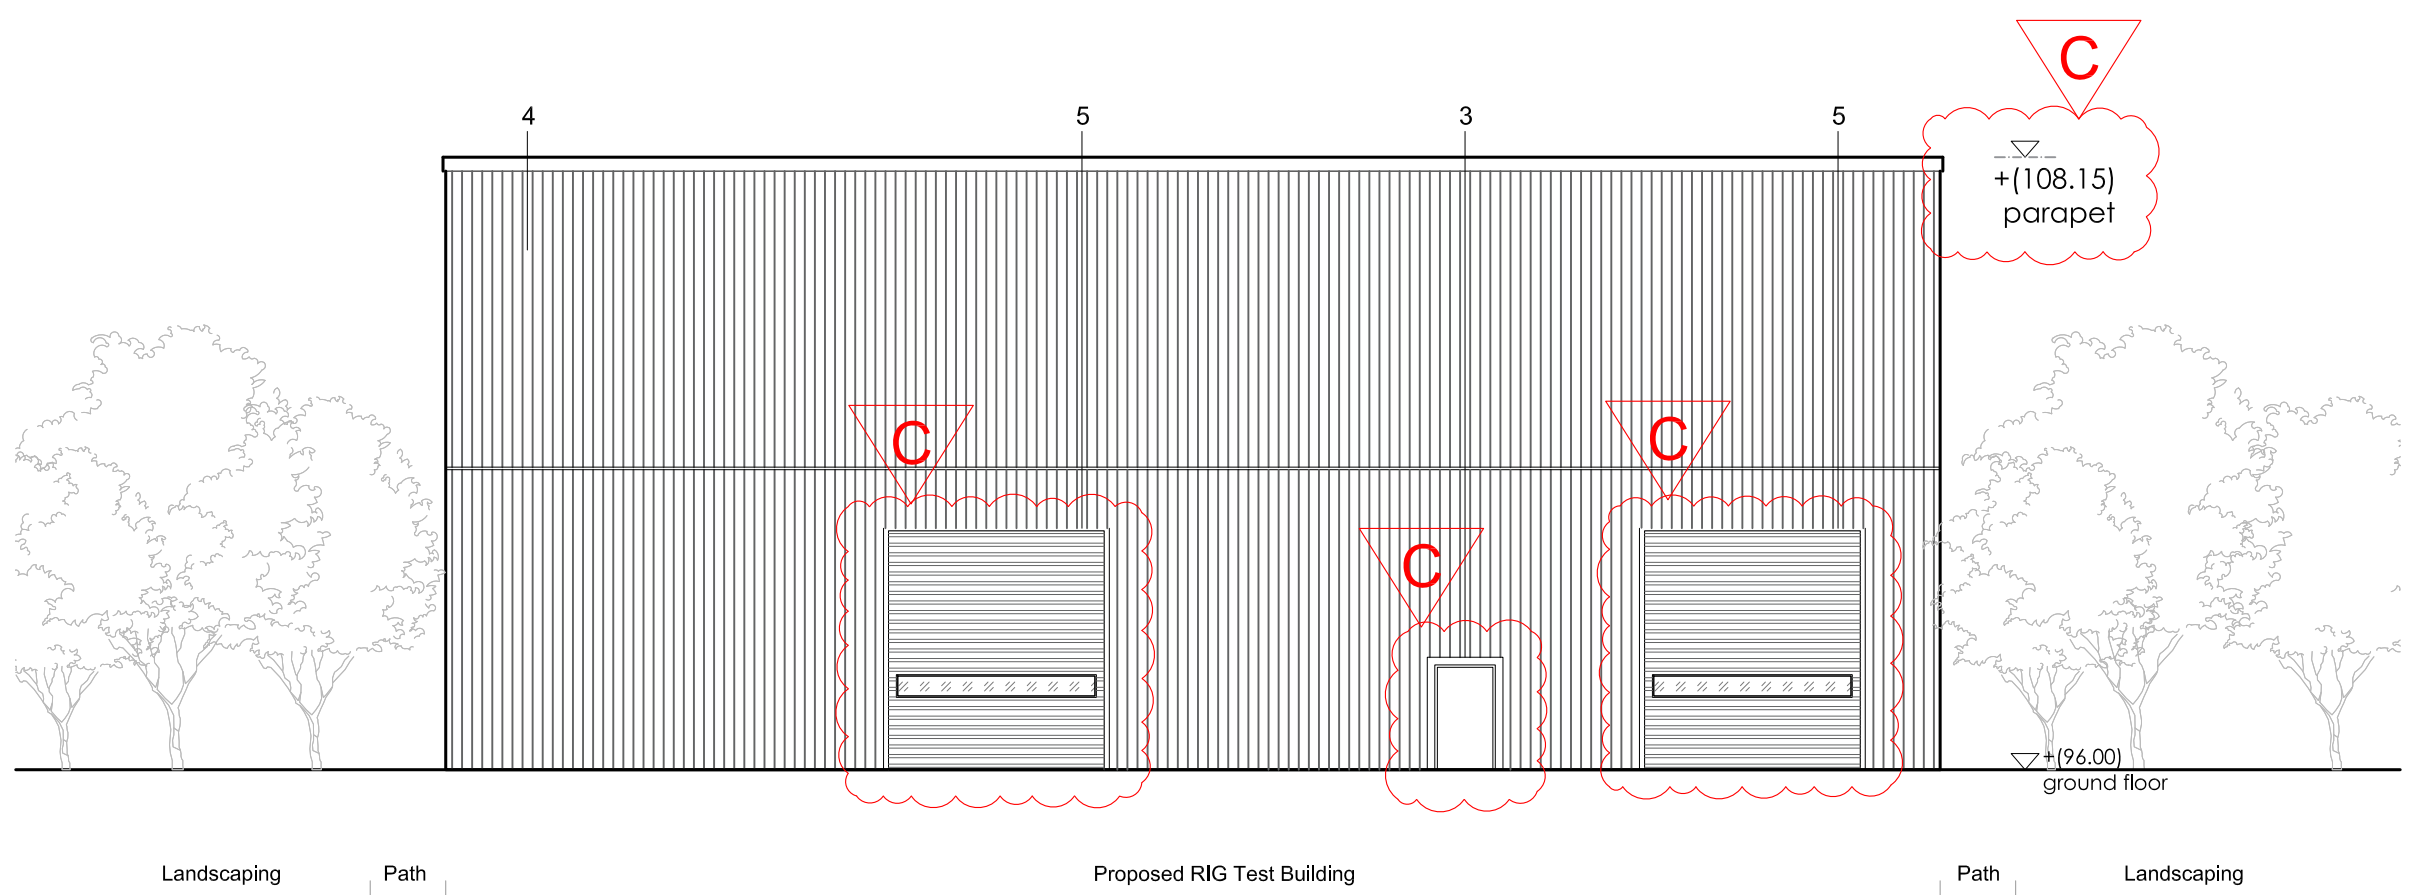


South Elevation, 1:150

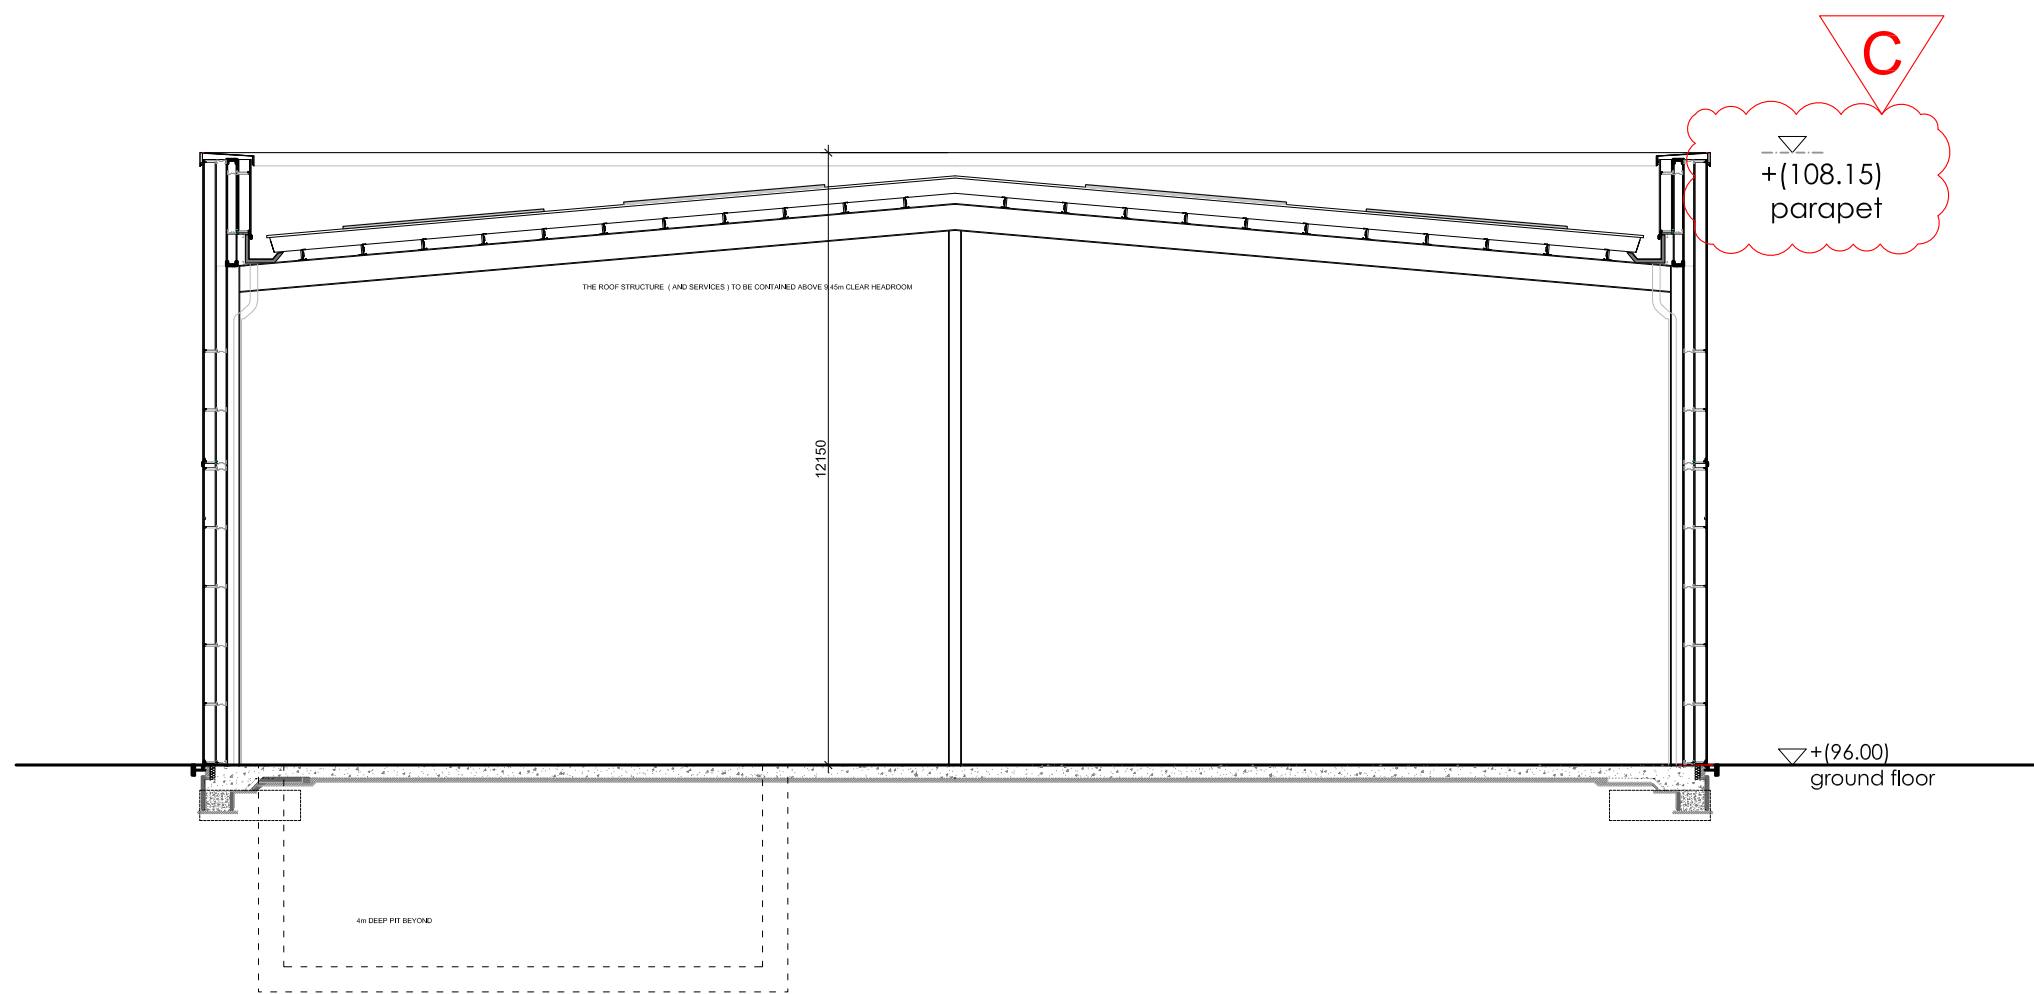

Section A-A, 1:150

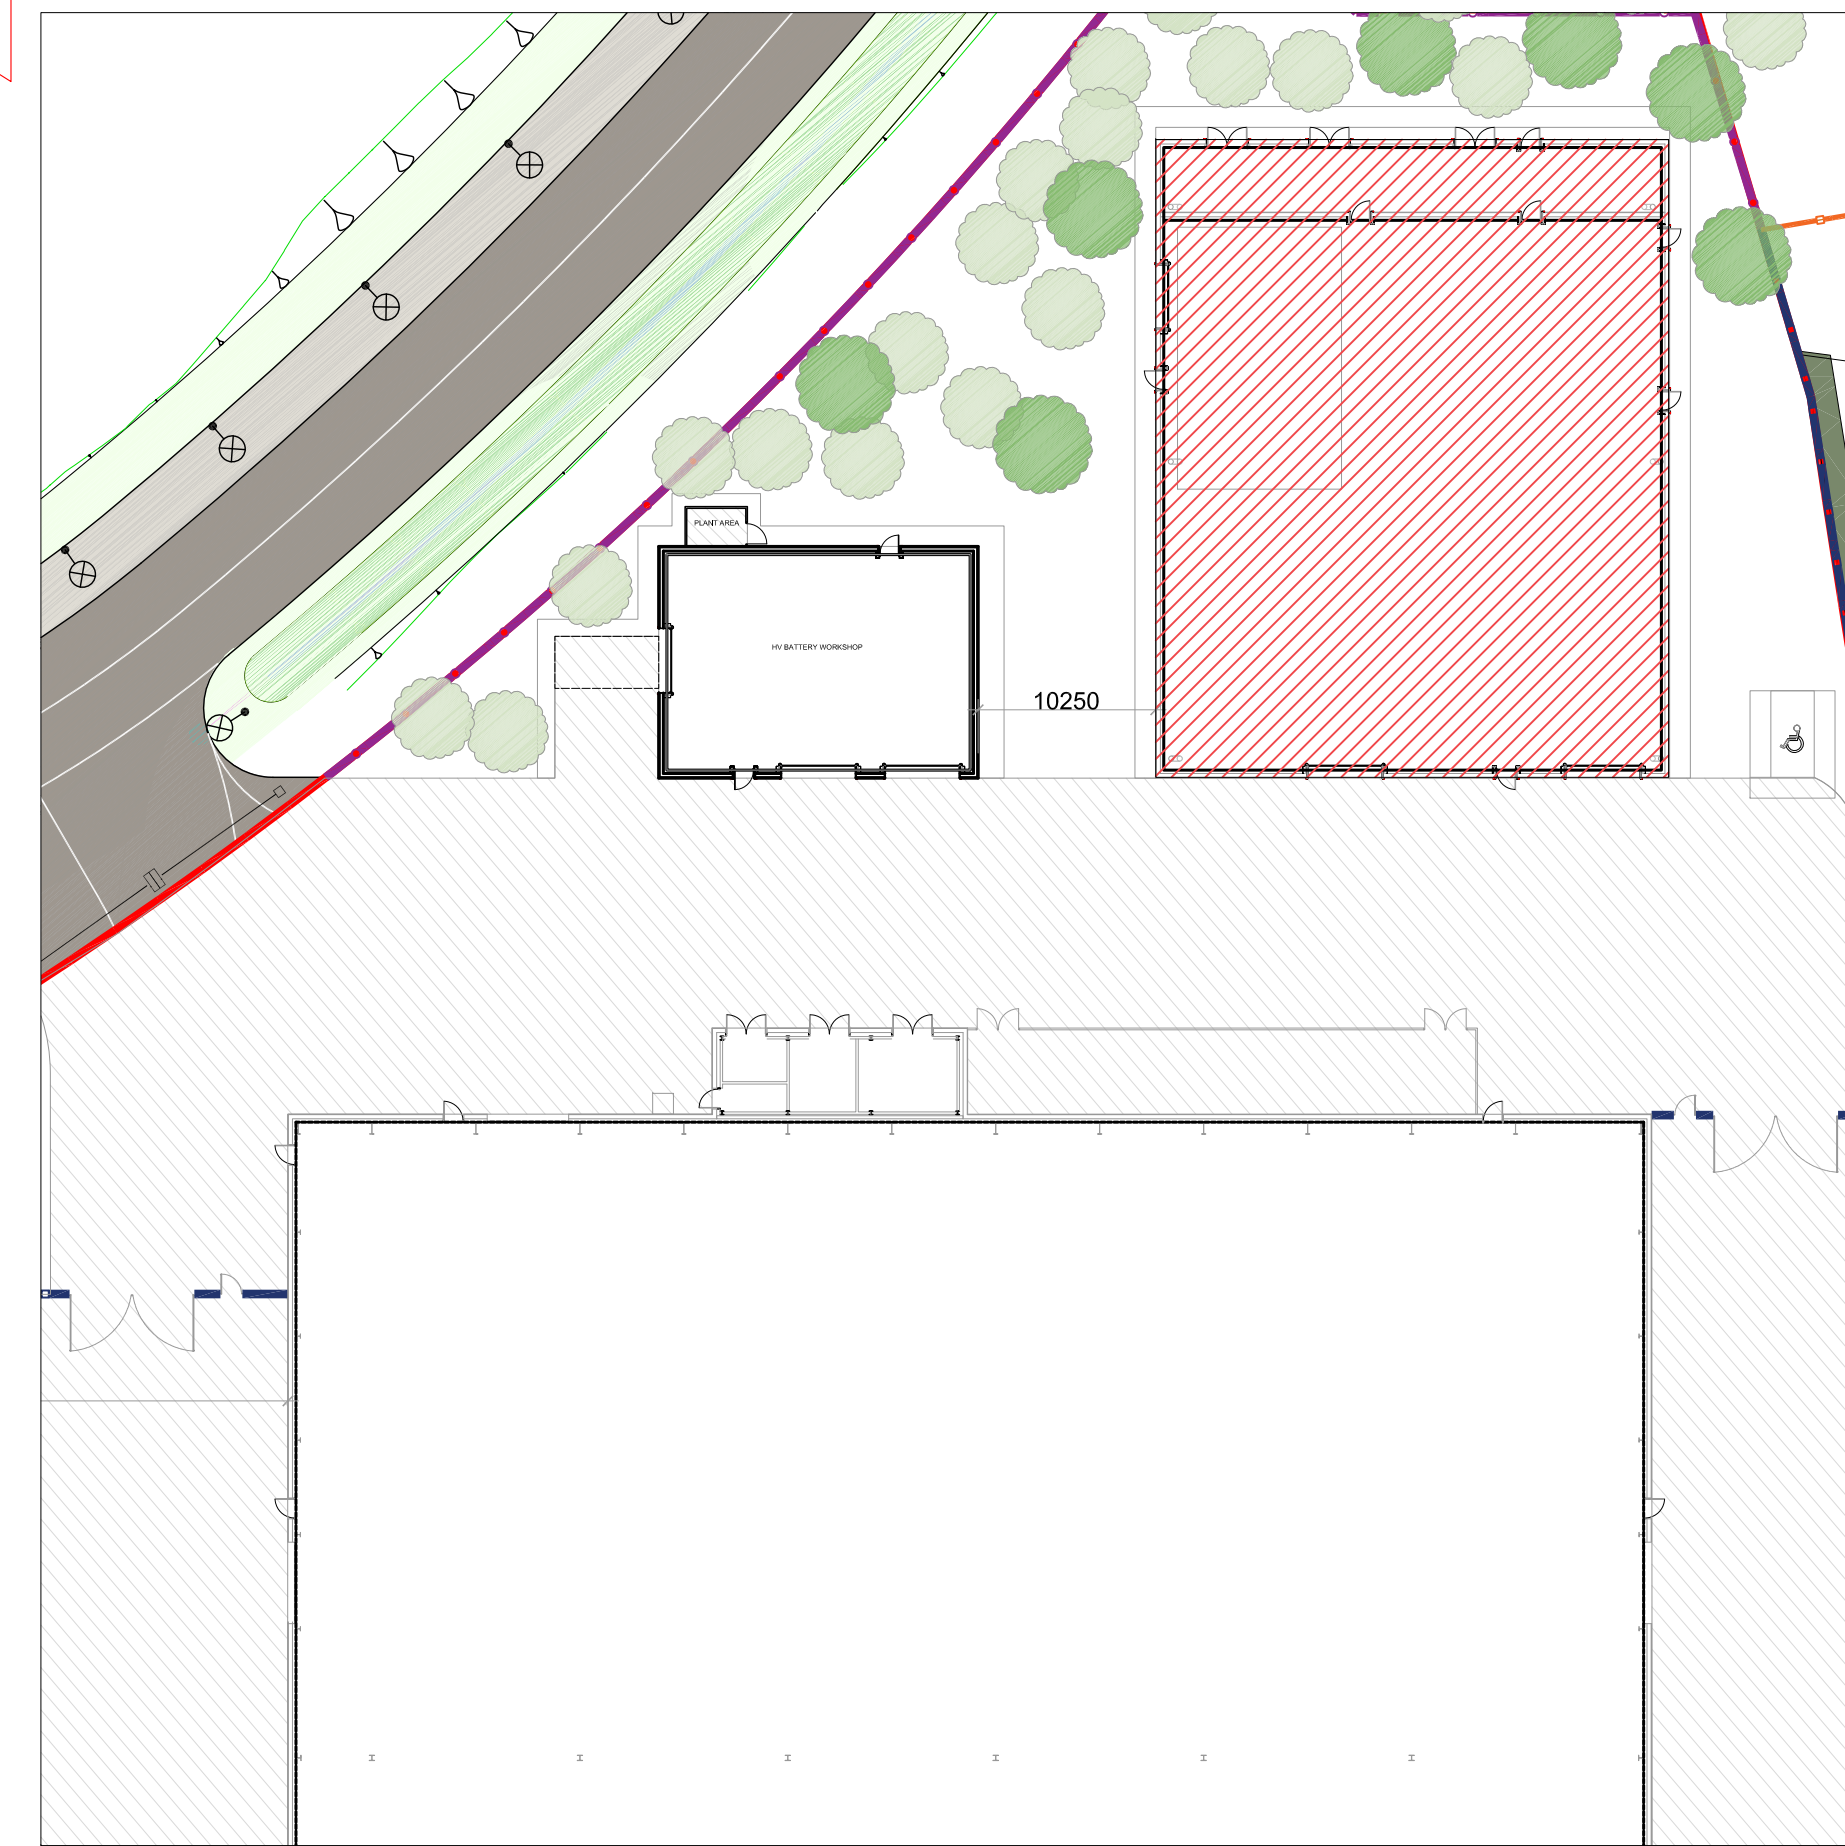

Key Plan

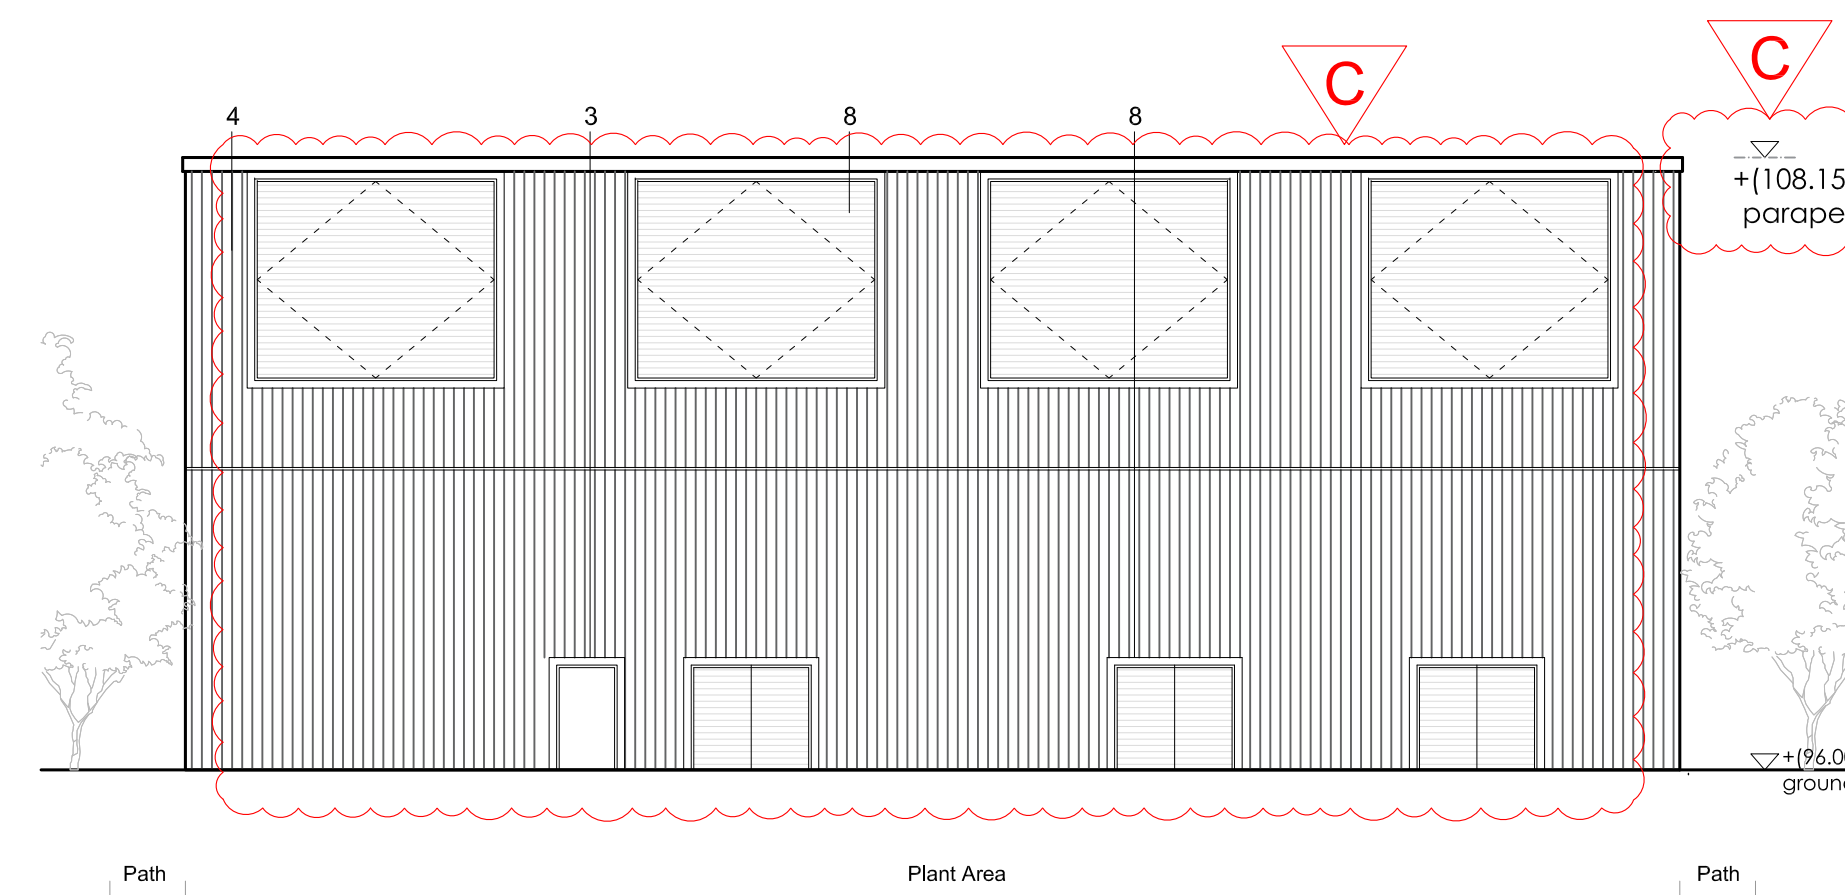

North Elevation, 1:150

KEY

- 2. Double glazed windows
- 2a. Look-alike panel in the window system
- 3. Steel doors, colour to match adjacent cladding
- 4. Insulated Metal cladding, 200mm module vertically, colour Mid Grey
- 5. Sectional overhead doors, colour to match adjacent cladding
- 5a. FR Sectional Overhead Shutter Door
- 8. Louvered Screens/Doors for Plant area

Rev.	Description	Drawn	Date
A	Reserve matters planning submission	NG	28.07.22
B	Revised Rig Test Building Footprint	SP	24.08.22
C	Developers Amendments	SP	12.04.23

Geddes Architects

Studio 3.31 Canterbury Court Kennington Park
1-3 Brixton Road London SW9 6DE
www.geddesarchitects.com T +44 (0) 203 150 4605

Client **ERI MTP LTD**

Project **PLOT 6**

Title **RIG Test Building**

DATE	12.02.2022	CHECK STAGE	Planning
DRAWN	SP	CHECK DATE	.
SCALE	1:150 @ A1	CHECKED BY	CG

21.010 (P)RIG100 C