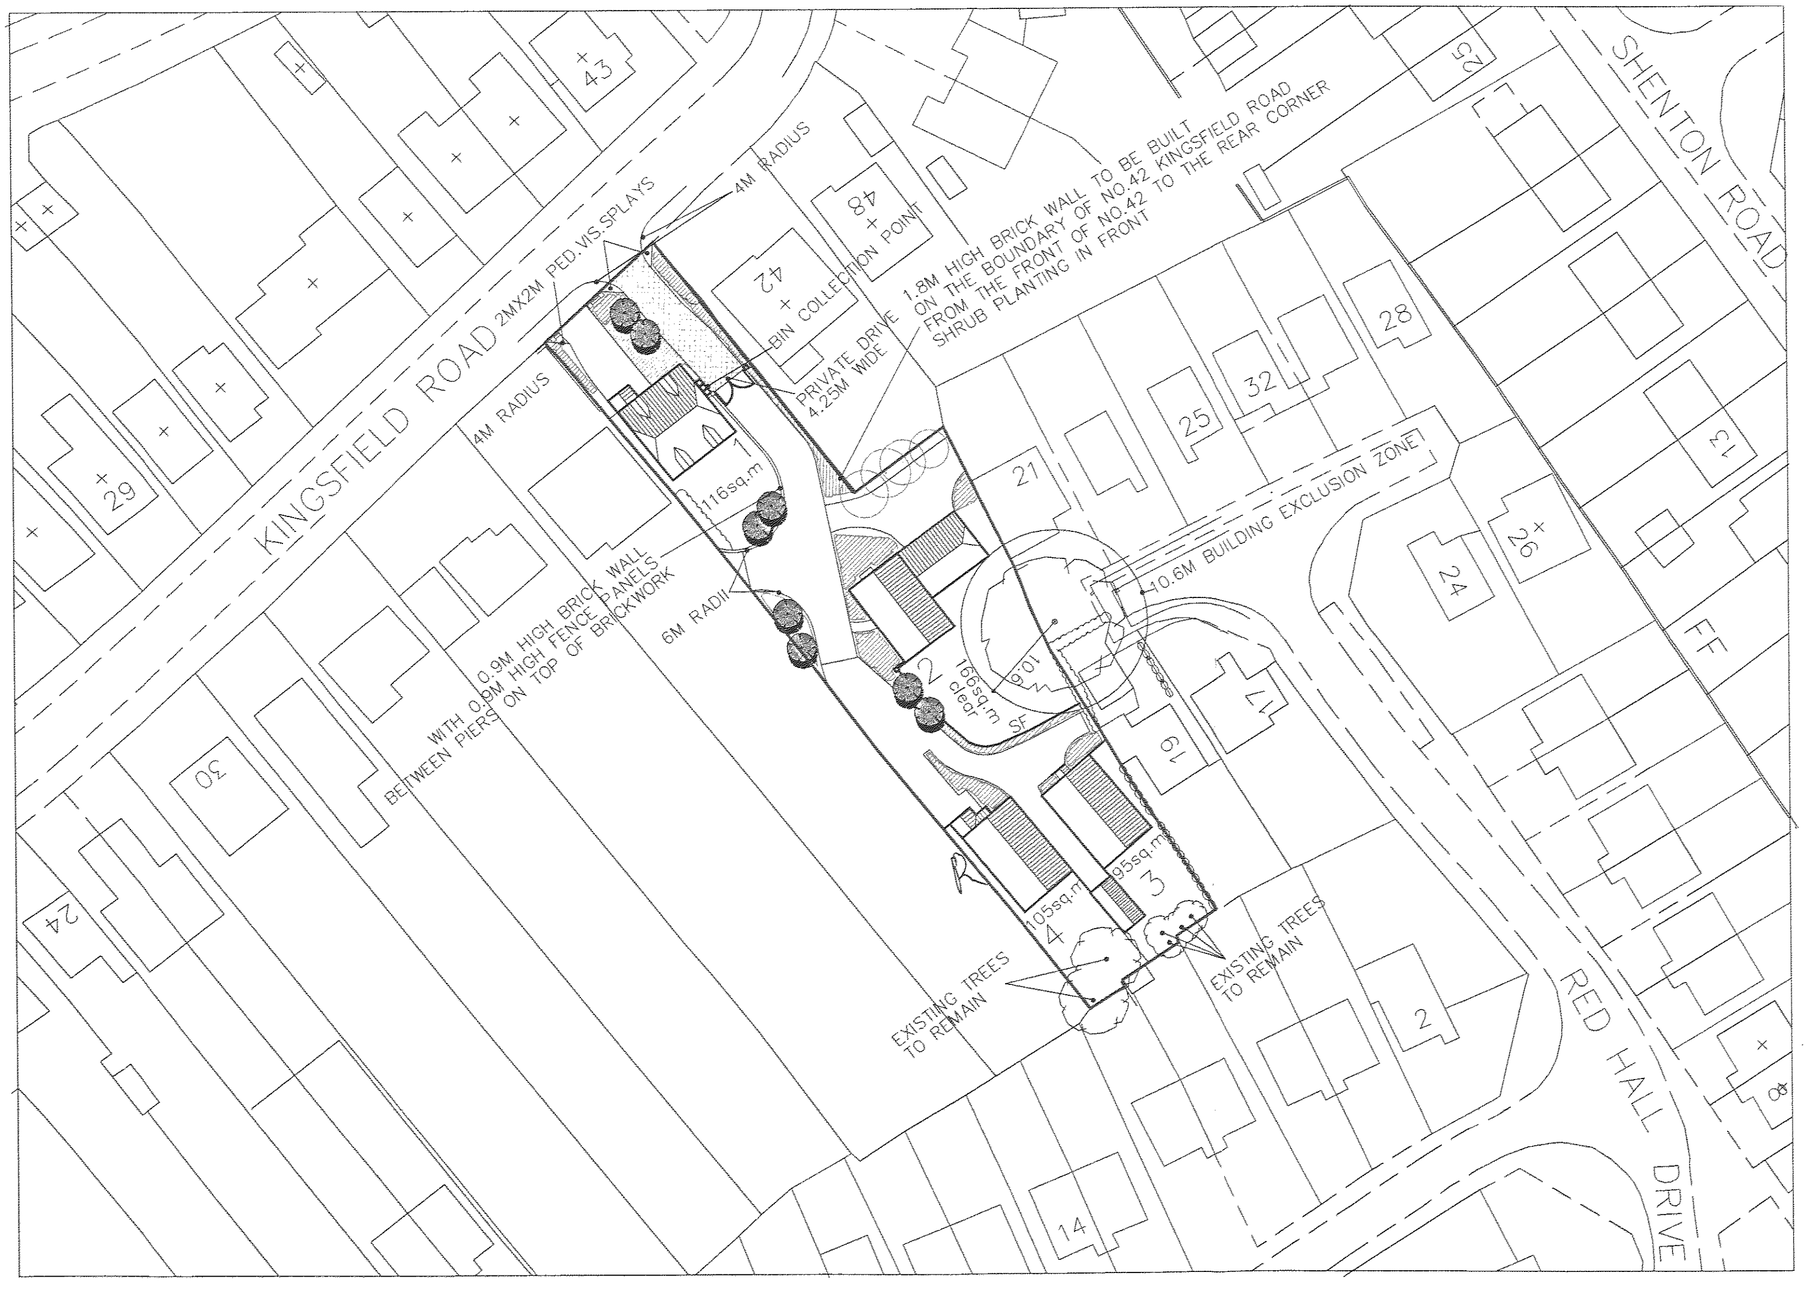

N

REVISIONS:

A. PLOT 3 RE-ALIGNED
PLOT 3 GARAGE RE-ALIGNED
PLOT 1 GARAGE PROJECTION REDUCED
27/11/07

A. BOUNDARY REVISIONS PLOT 1 AND NO.42
TREES TO BE RETAINED NOTE ADDED
PEDESTRIAN VIS. SPLAY ADDED PLOT 1
PLOT 4 GARAGE PROJECTION REDUCED 30 /11/07

SITE LAYOUT

PROPOSED DEMOLITION OF
EXISTING DWELLING AND
ERECTION OF FOUR DWELLINGS
ON LAND TO THE REAR OF
40 KINGSFIELD ROAD
BARWELL

SCALE: 1:500 DATE: OCT 2007

DWG.NO. PAW-BAR-1 REV.NO. B

BRESON HOMES

paul woolley design

LODGE FARMHOUSE
BURNHAM CLOSE
WIGSTON MAGNA
LEICESTERSHIRE

TEL. 0116 281 3440

DEVELOPMENT SERVICES
- 3 DEC 2007
RECEIVED