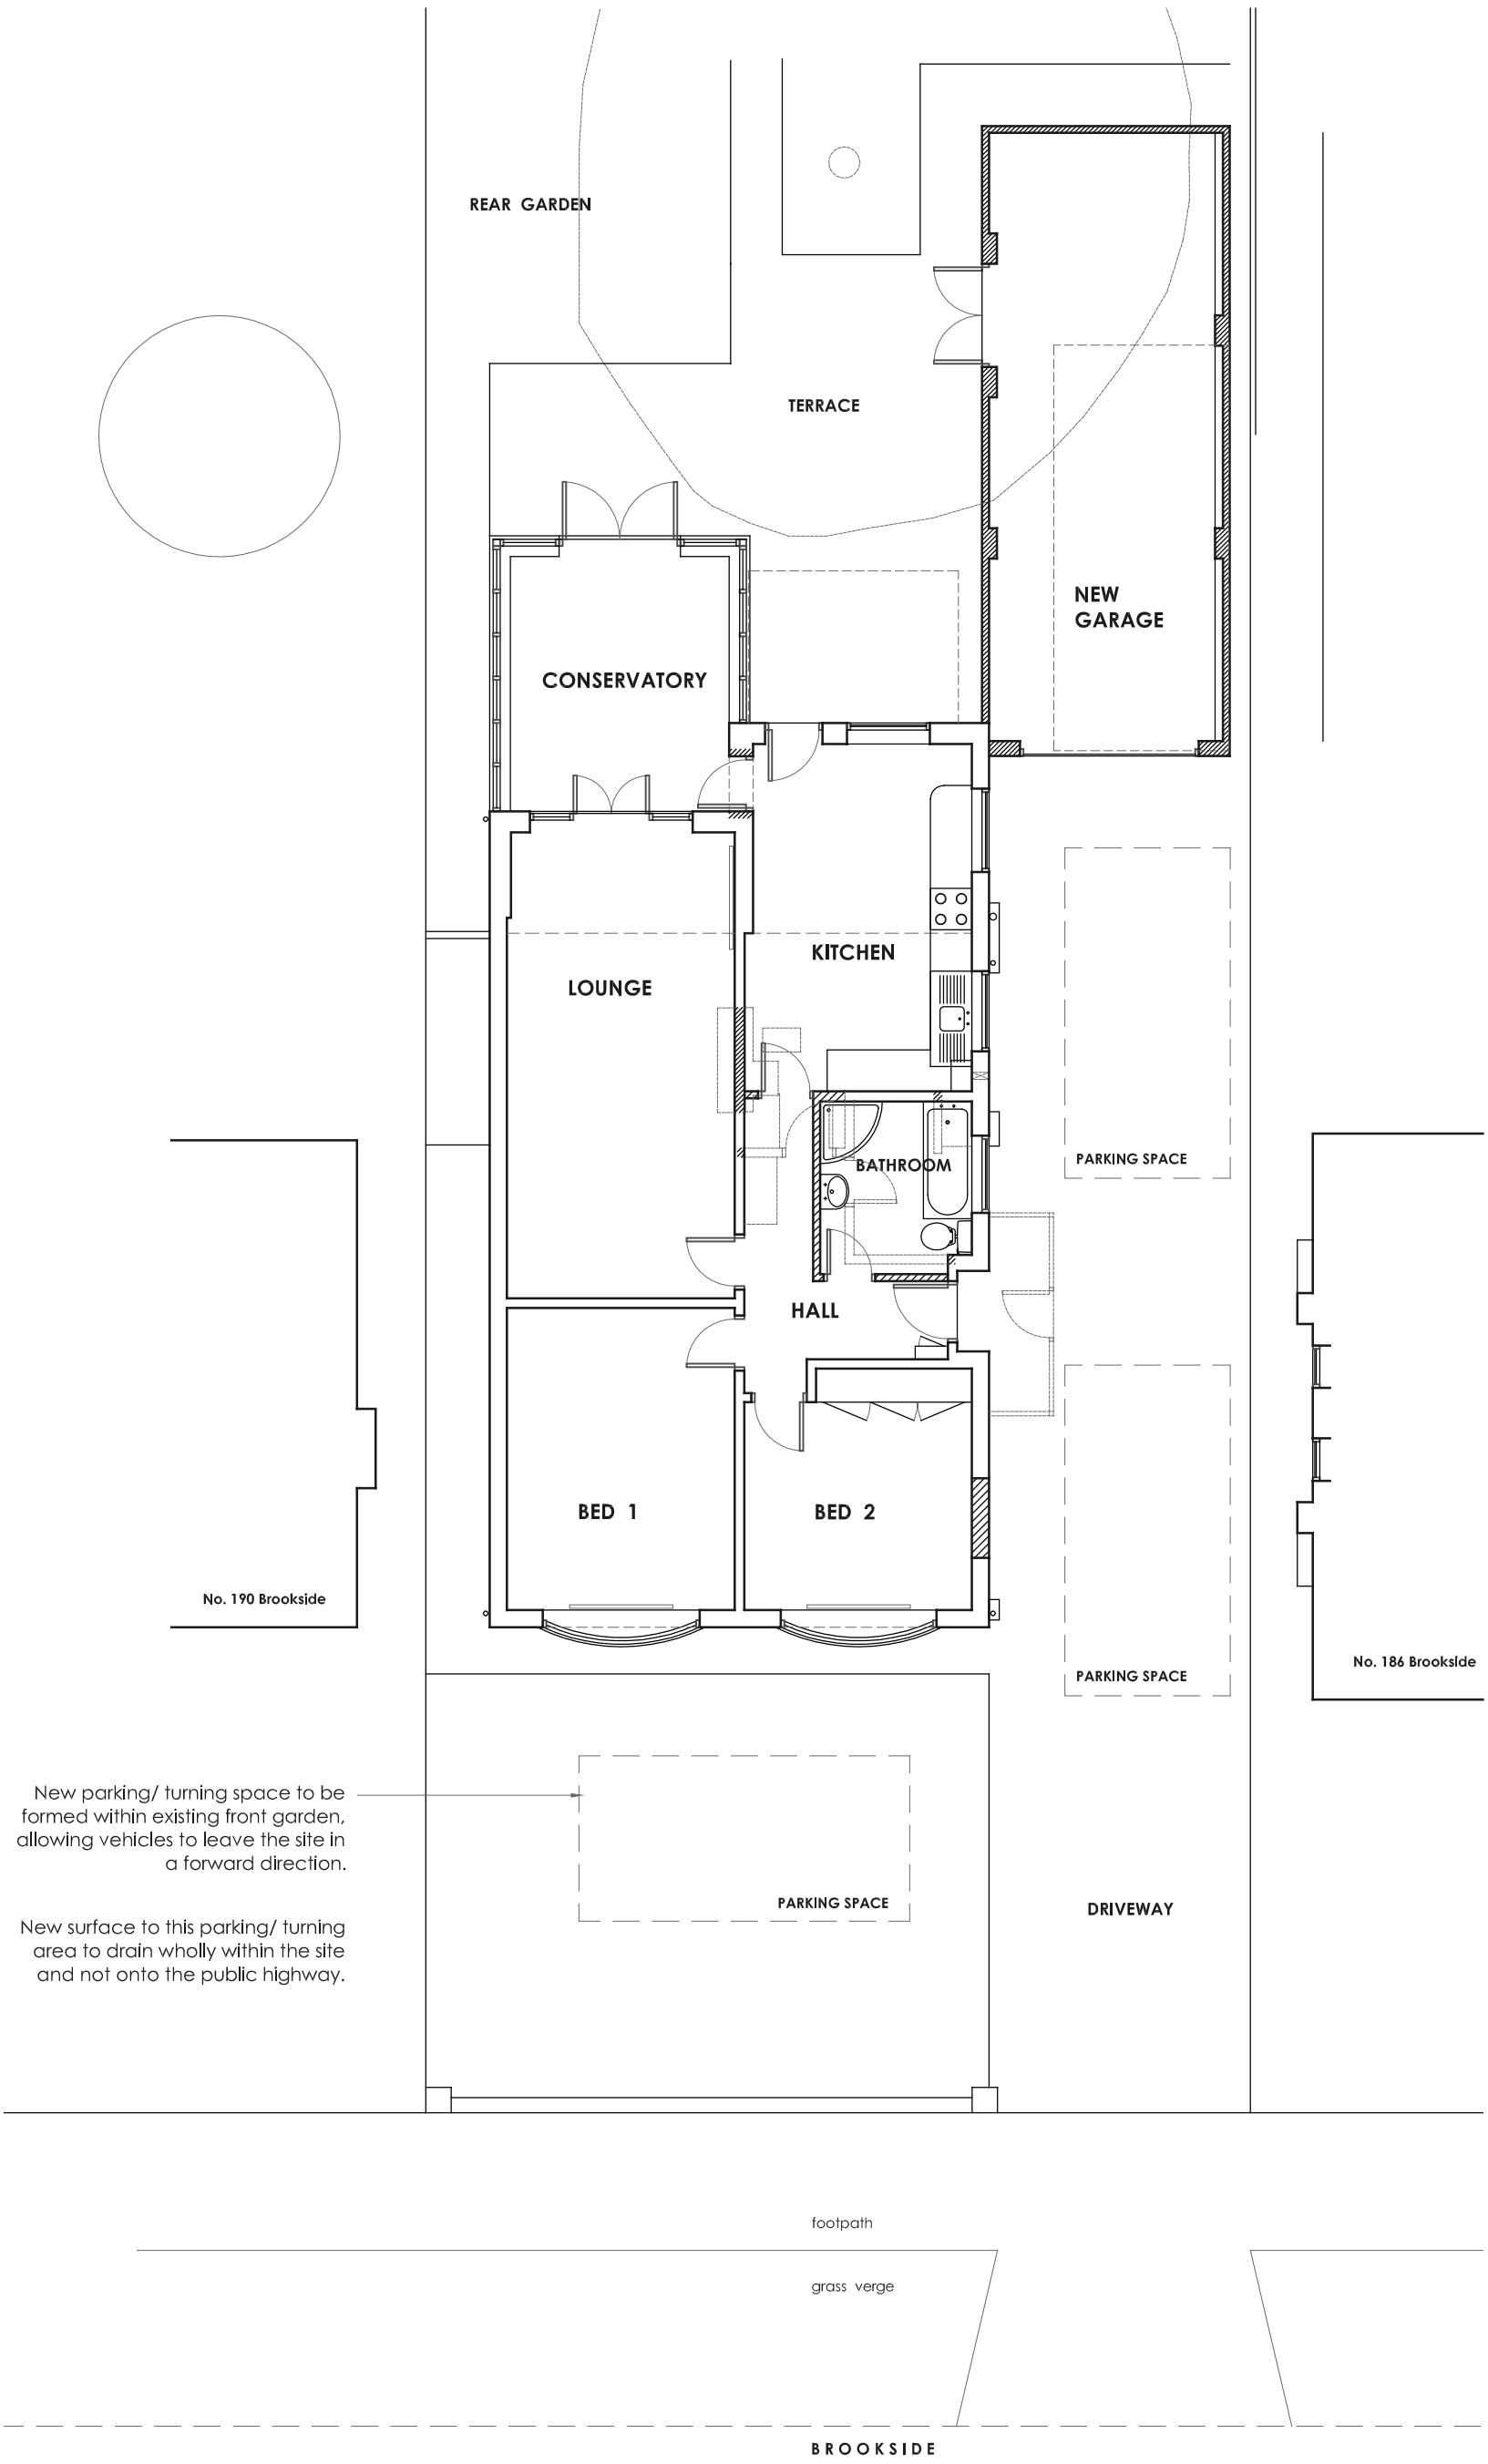


GROUND FLOOR PLAN

GRAHAM HARRIS PARTNERSHIP Ltd.
ARCHITECTURAL SERVICES
11 RIDGEWAY, LITTLETHORPE, LEICESTERSHIRE LE19 2JJ
PHONE / FAX: (0116) 275 2275
EMAIL: gra.h@btinternet.com
WEB: grahamharrispartnership.com

Parking provision to Property

188 Brookside
Burbage
HINCKLEY
LE10 2TW
for
Mr & Mrs D. Carruthers

DRAWING No.	SCALE
5750 / DC / 11	1:100 @A3
DRAWN BY	DATE
R.I.H.	4.8.2010