


FRONT ELEVATION




SIDE ELEVATION




REAR ELEVATION

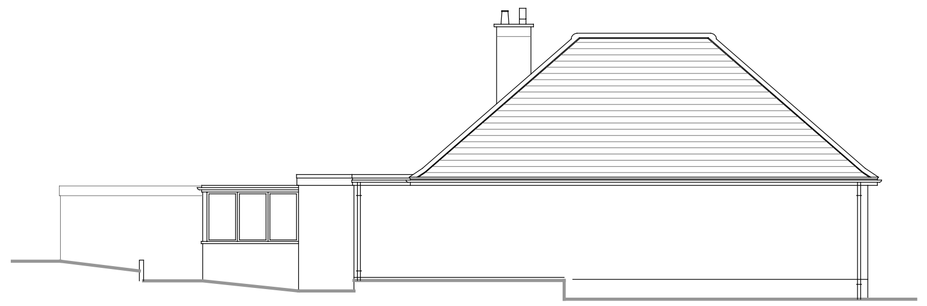


SIDE ELEVATION

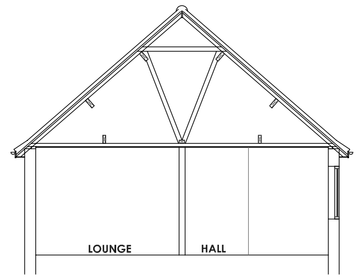

SECTION

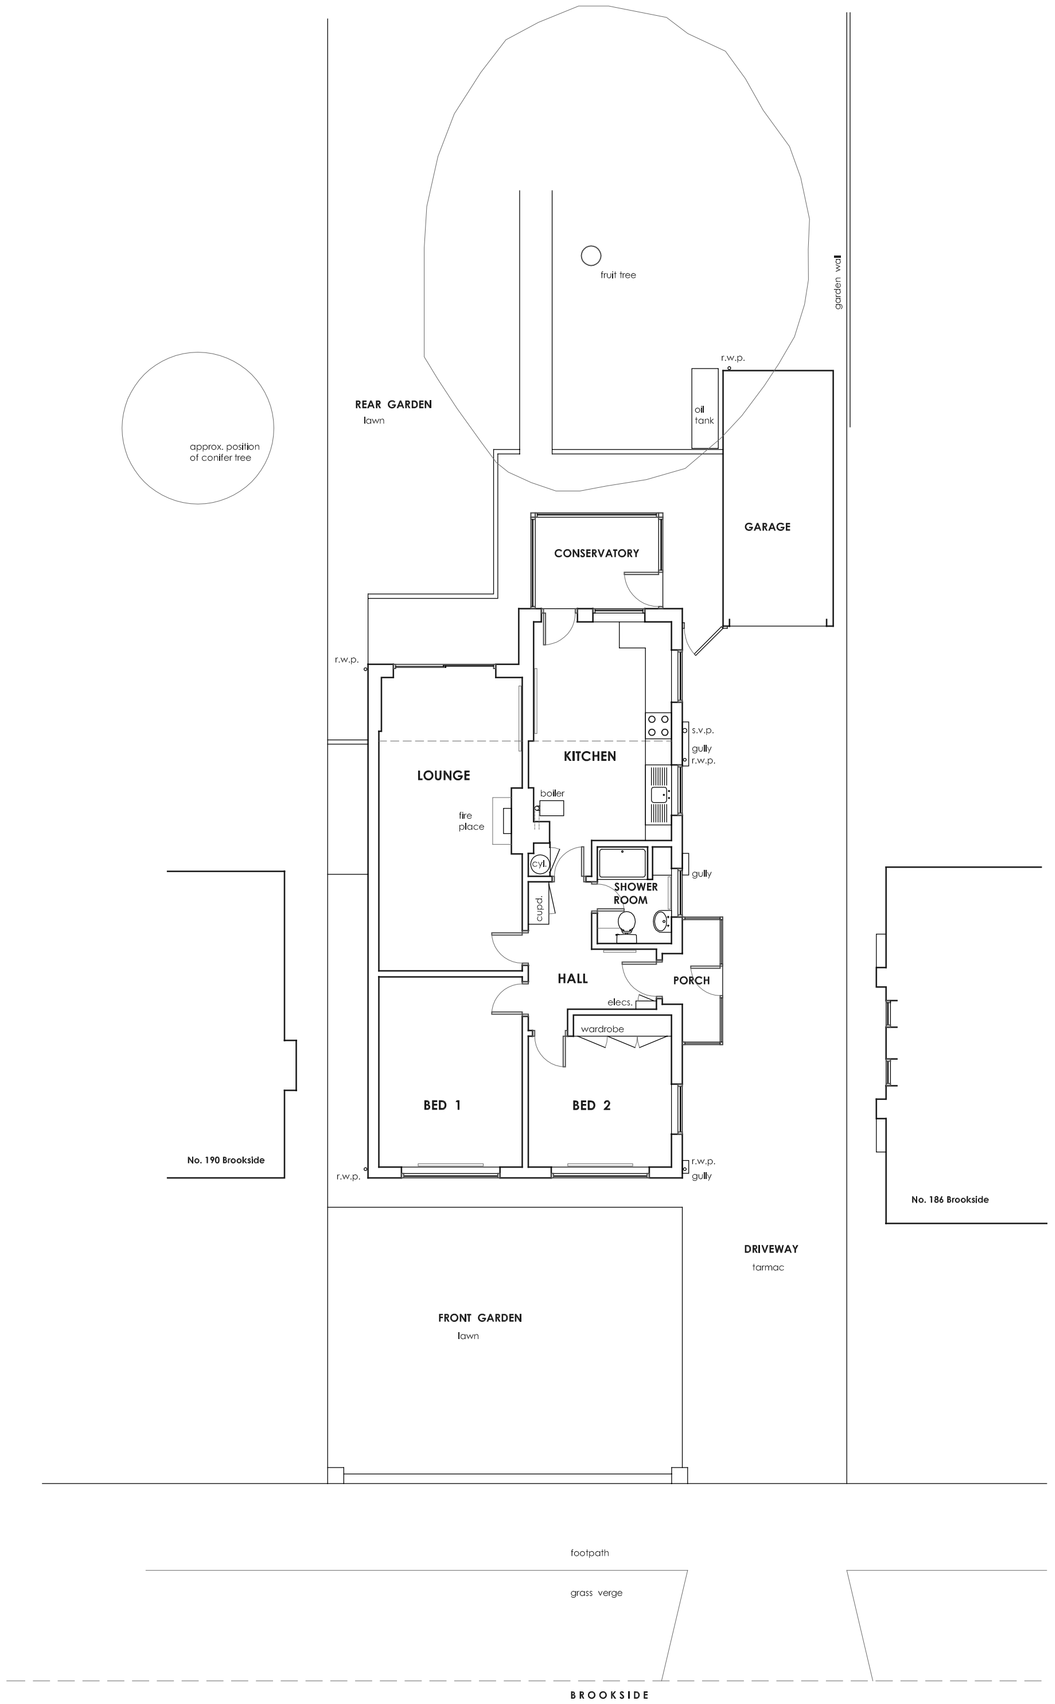

GROUND FLOOR PLAN

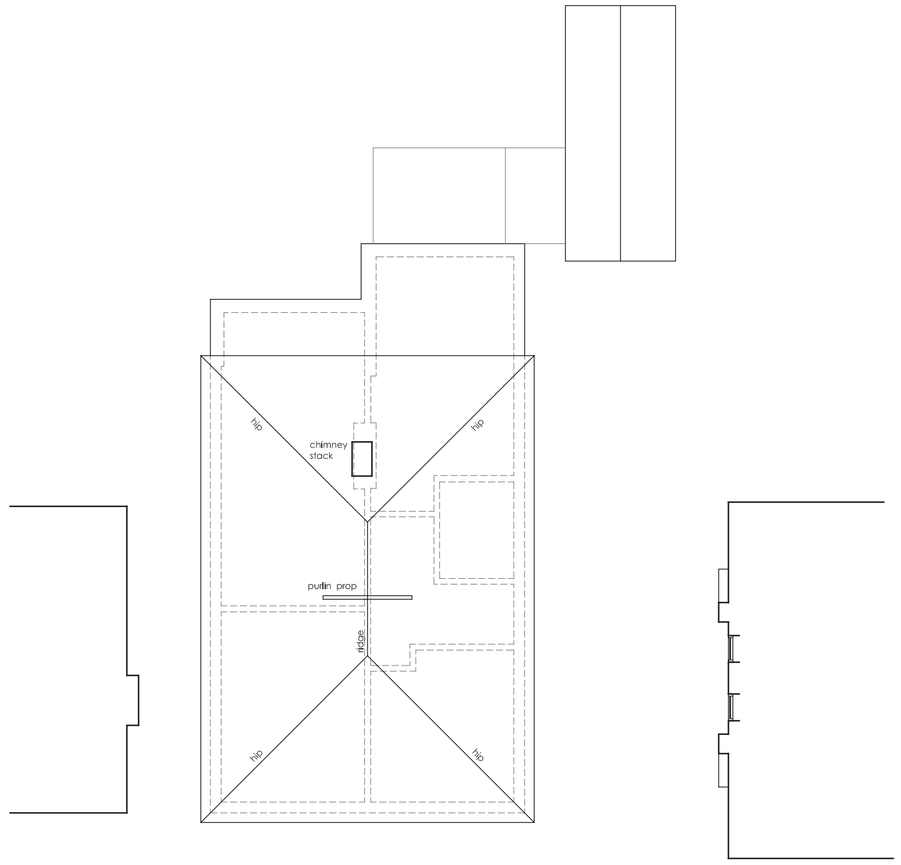

FIRST FLOOR PLAN

Measured survey carried out May 2010

GRAHAM HARRIS PARTNERSHIP Ltd.
ARCHITECTURAL SERVICES
11 RIDGEWAY, LITTLETHORPE, LEICESTERSHIRE LE19 2JJ
PHONE / FAX: **(0116) 275 2275**
EMAIL: gra.h@btinternet.com
WEB: grahamharrispartnership.com

Plan of Property

Existing Layout

188 Brookside
Burbage
HINCKLEY
LE10 2TW

for
Mr & Mrs D. Carruthers

DRAWING No.	SCALE
5750 / DC / 1	**1:100 @A1**
DRAWN BY	DATE
R.I.H.	**7.6.2010**