A1

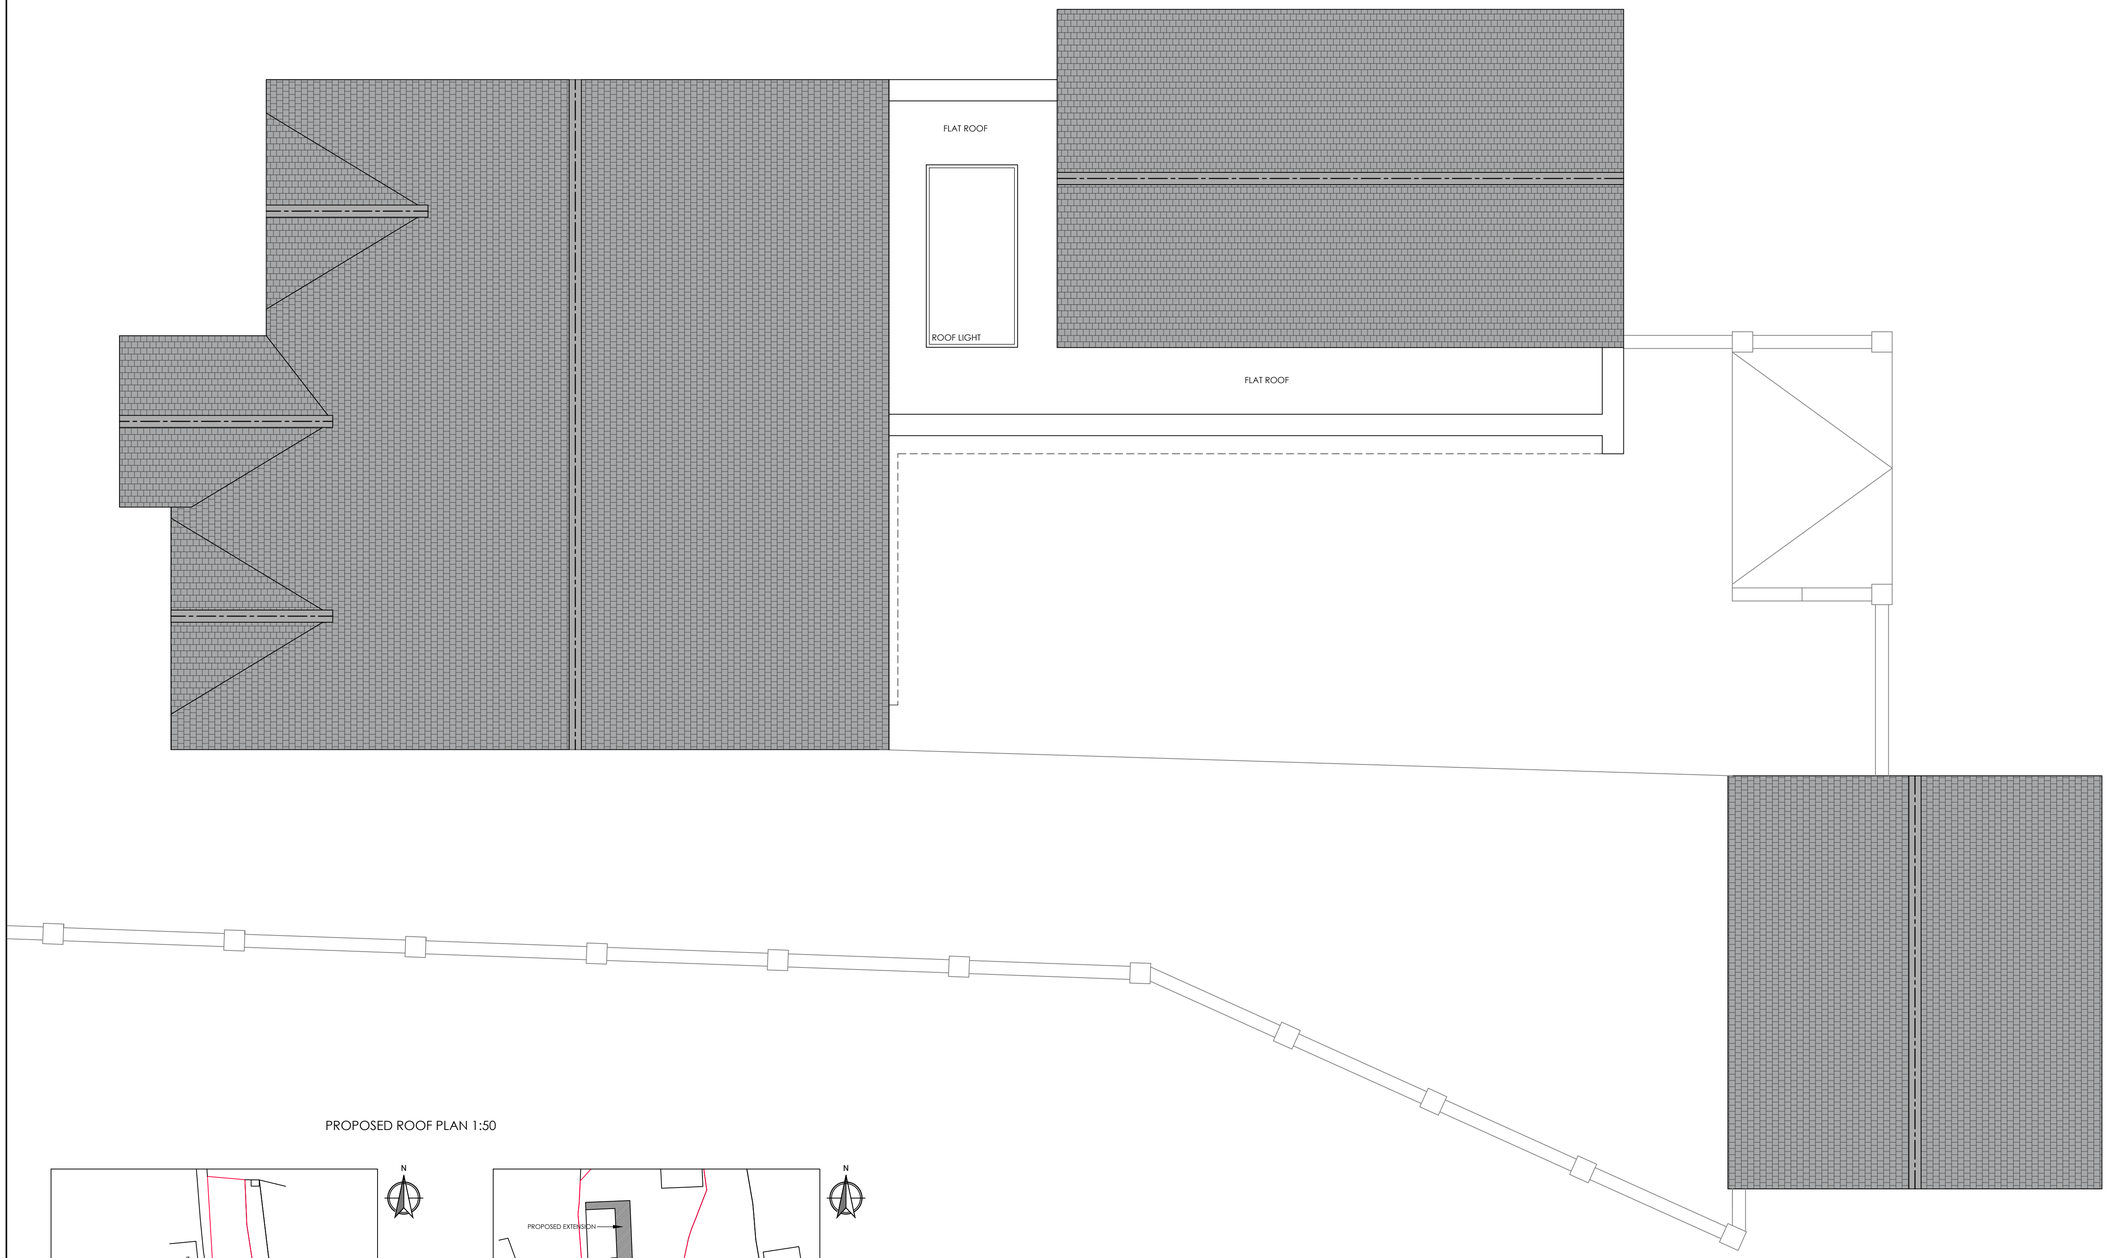

PROPOSED ROOF PLAN 1:50

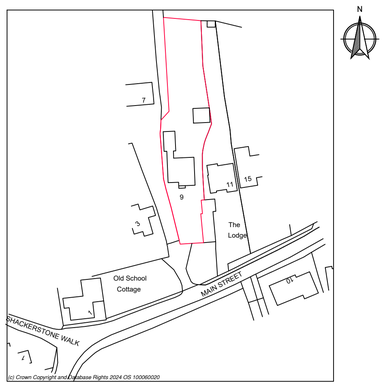

SITE LOCATION PLAN 1:1250

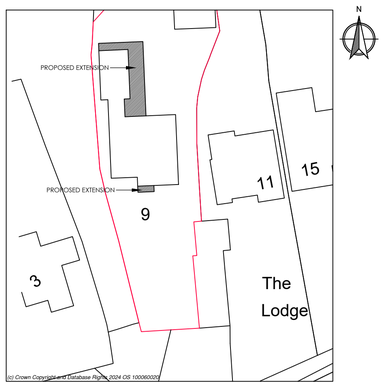

BLOCK PLAN 1:500

www.theartofbuilding.co.uk

1M 2M 3M 4M SCALE @ 1/100 5M 6M 7M 8M 9M

1M 2M SCALE @ 1/50 3M 4M

REV	DATE	DETAIL	P/C	DRN
A	04/10/23	Changes as per client comments		
B	25/10/23	Changes as per client comments		
C	20/12/23	Changes as per client comments		
D	05/01/24	Changes as per client comments		
E	15/01/24	PREP FOR PLANNING SUBMISSION 15.01.24		
F	01/02/24	PREP FOR PLANNING SUBMISSION 01.02.24		

DRAWING :
PROPOSED ROOF, LOCATION AND BLOCK PLAN

DATE : JULY 23

PROJECT : PROPOSED TWO STOREY FRONT & SINGLE STOREY REAR EXTENSIONS, EXTERNAL GARAGE

SCALE @ A1 : VARIES

CLIENT : IAN ANDERSON

DRAWING No. 23-70.6

SITE ADDRESS :
9 MAIN STREET
CARLTON
CV13 0BZ

ALL DIMENSIONS TO BE CHECKED ON SITE PRIOR TO COMMENCEMENT. PLANS TO BE SCALED FOR PLANNING PURPOSES ONLY.
THIS DRAWING IS TO BE READ IN CONJUNCTION WITH ALL RELEVANT SPECIFICATIONS, ENGINEERS DRAWINGS AND STRUCTURAL DETAILS. CLIENTS RISK.
ANY BUILDING WORKS UNDERTAKEN BEFORE ALL NECESSARY LOCAL AUTHORITY APPROVALS HAVE BEEN OBTAINED ARE AT CLIENTS OWN RISK.
THIS DRAWING REMAINS THE COPYRIGHT OF THE ART OF BUILDING LTD AND MUST NOT BE DUPLICATED OR ISSUED WITHOUT PRIOR CONSENT.
THE DRAWING REMAINS THE PROPERTY OF THE ART OF BUILDING LTD UNTIL PAID FOR IN FULL BY CLIENT. UNTIL PAID FOR IN FULL THIS DRAWING IS NOT TO BE BUILT FROM WITHOUT PERMISSION FROM THE ART OF BUILDING LTD.
ANY REVISED DRAWINGS OR ADDITIONAL STRUCTURAL DESIGNS REQUESTED AFTER AGREED DESIGN OR LOCAL AUTHORITY APPROVALS HAVE BEEN GAINED WILL FORM AN ADDITIONAL COST TO THE CLIENT.

DRAWING SIGNED AND APPROVED BY:
PRINT NAME : SIGNATURE : DATE :

THE ART OF BUILDING
architecture
DESIGN CREATE INSPIRE

t: +44 (0)1509 891105
e: info@theartofbuilding.co.uk
w: theartofbuilding.co.uk

45, maplewell road
woodhouse eaves
leicestershire, le12 8rg