
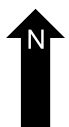
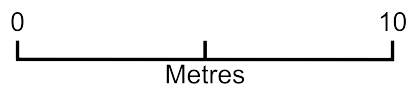


3-5 CASTLE ST, HINCKLEY, LE1 1DA

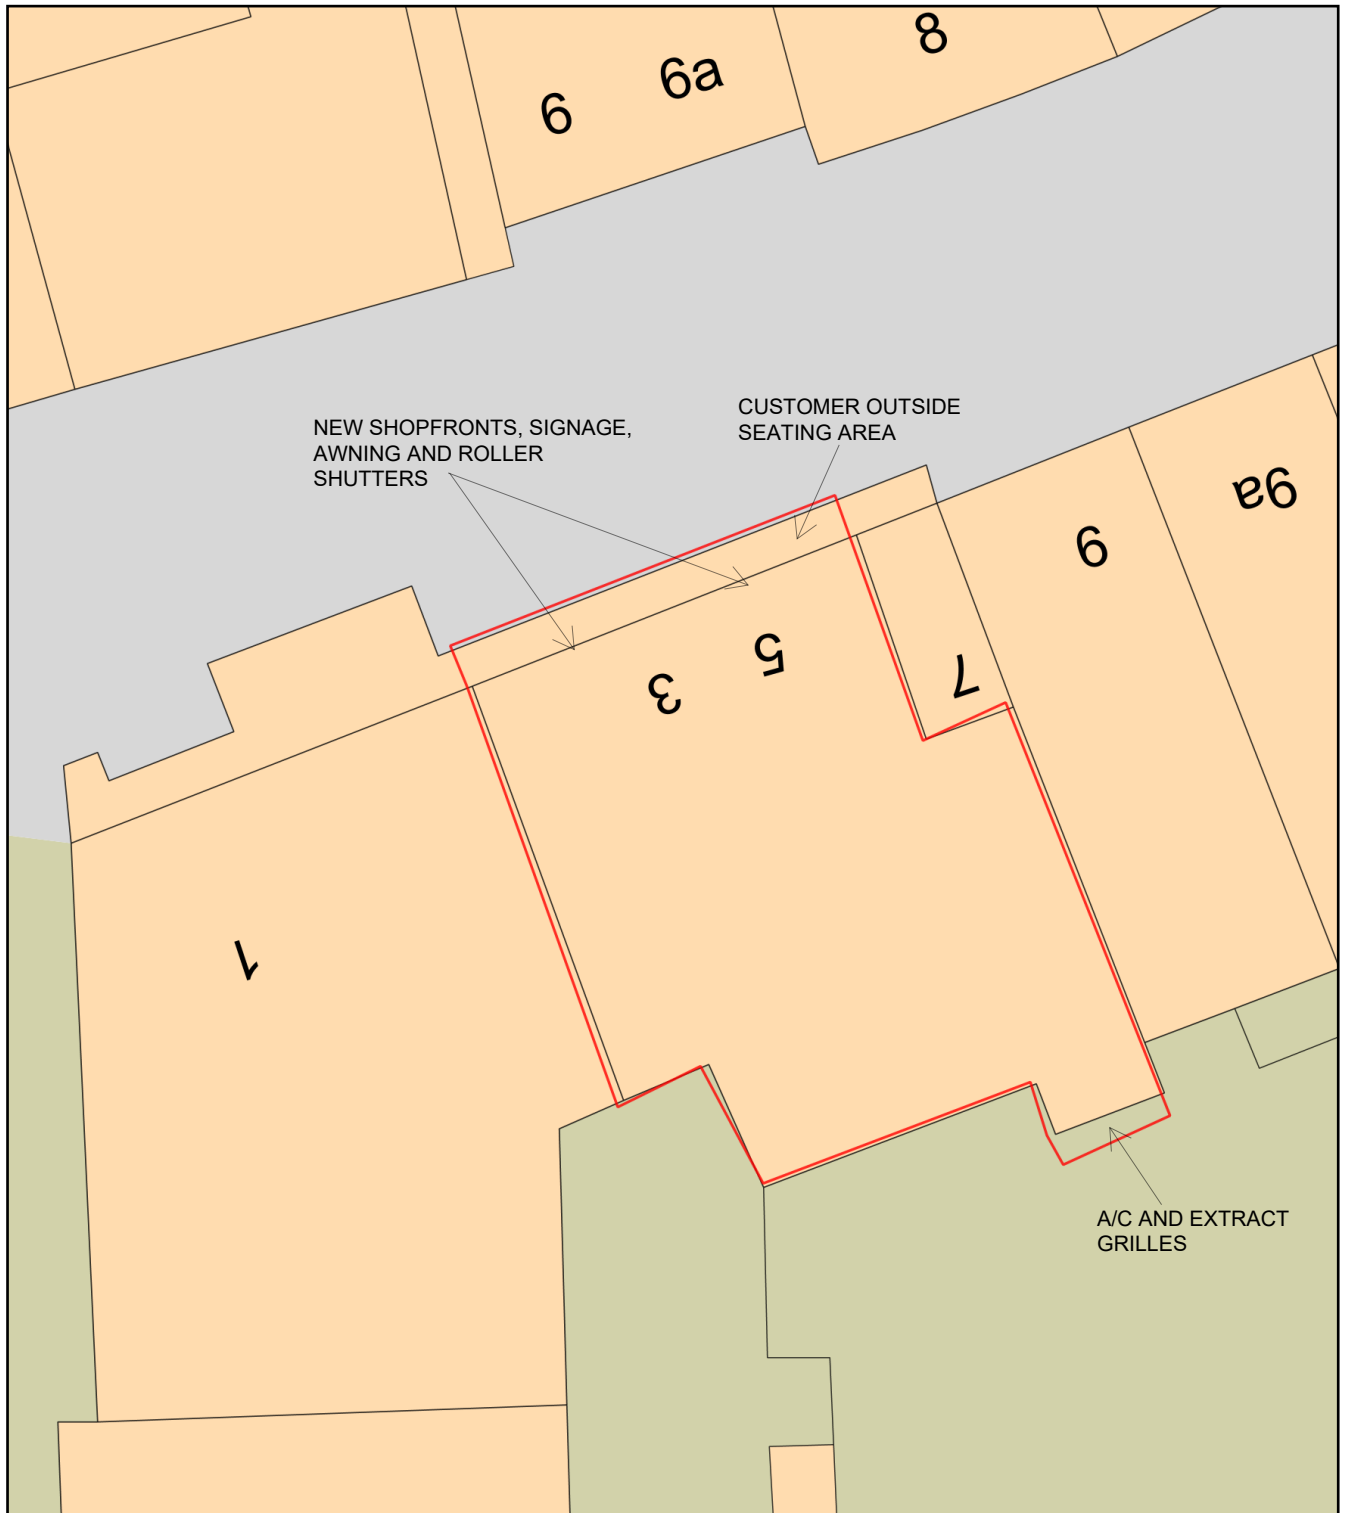

Plan Produced for: Sara Humphries

Date Produced: 02 Feb 2024

Plan Reference Number: TQRQM24033124441430

Scale: 1:200 @ A4