


Location Plan

Site Address: 11, Hill Close, Peckleton, LE9 7RQ

Date Produced: 13-Sep-2024

Scale: 1:2500 @A4

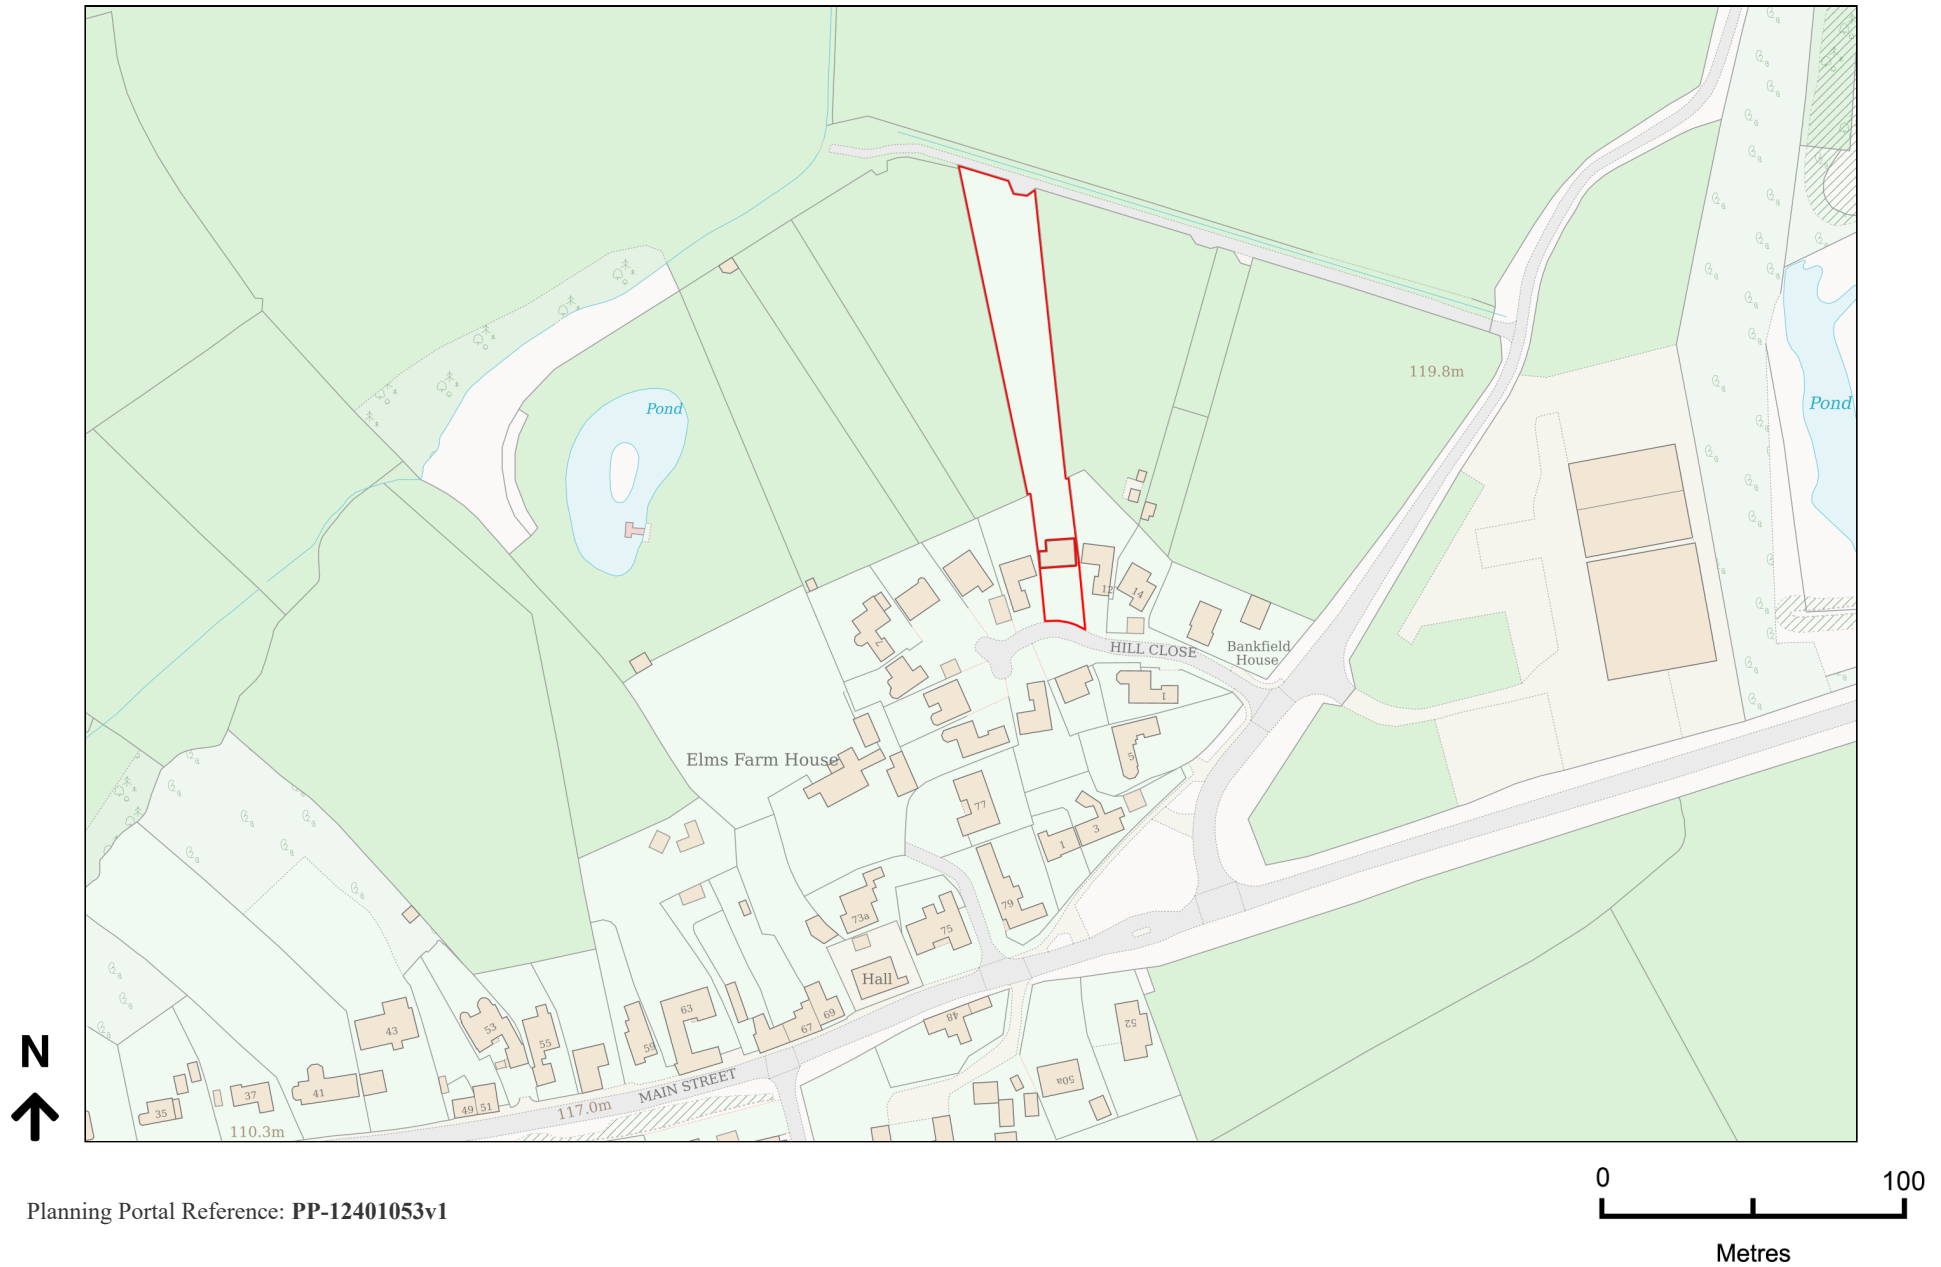

Planning Portal Reference: PP-12401053v1