


296800N

296800N

+ Eaves level
128.47

Specifically designed noise screens to be fitted around all
air conditioning units on Constitutional Club eastern elevation wall.
Technical detail and final design to be subject to LPA
approval and secured by condition.


3.4m high acoustic fencing to be erected at boundary.
Exact technical specification to be to LPA approval and secured by condition.

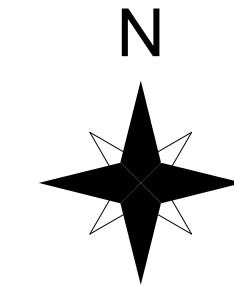

1.8m high acoustic fencing to be erected along internal plot boundaries.
Exact technical specification to be to LPA approval and secured by condition.

2.0m high acoustic fencing to be erected at boundary.
Exact technical specification to be to LPA approval and secured by
condition.


V = Acoustic ventilation fitted to
bedrooms of Plots 1, 2 and 3.
Technical specification to be '45dB
Acoustic Ventilation System' or similar,
installed product approval to be subject
to final LPA approval and secured by
condition.

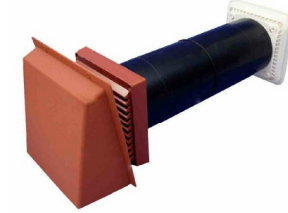

296750N

1 Proposed Acoustic Treatments

1 : 200

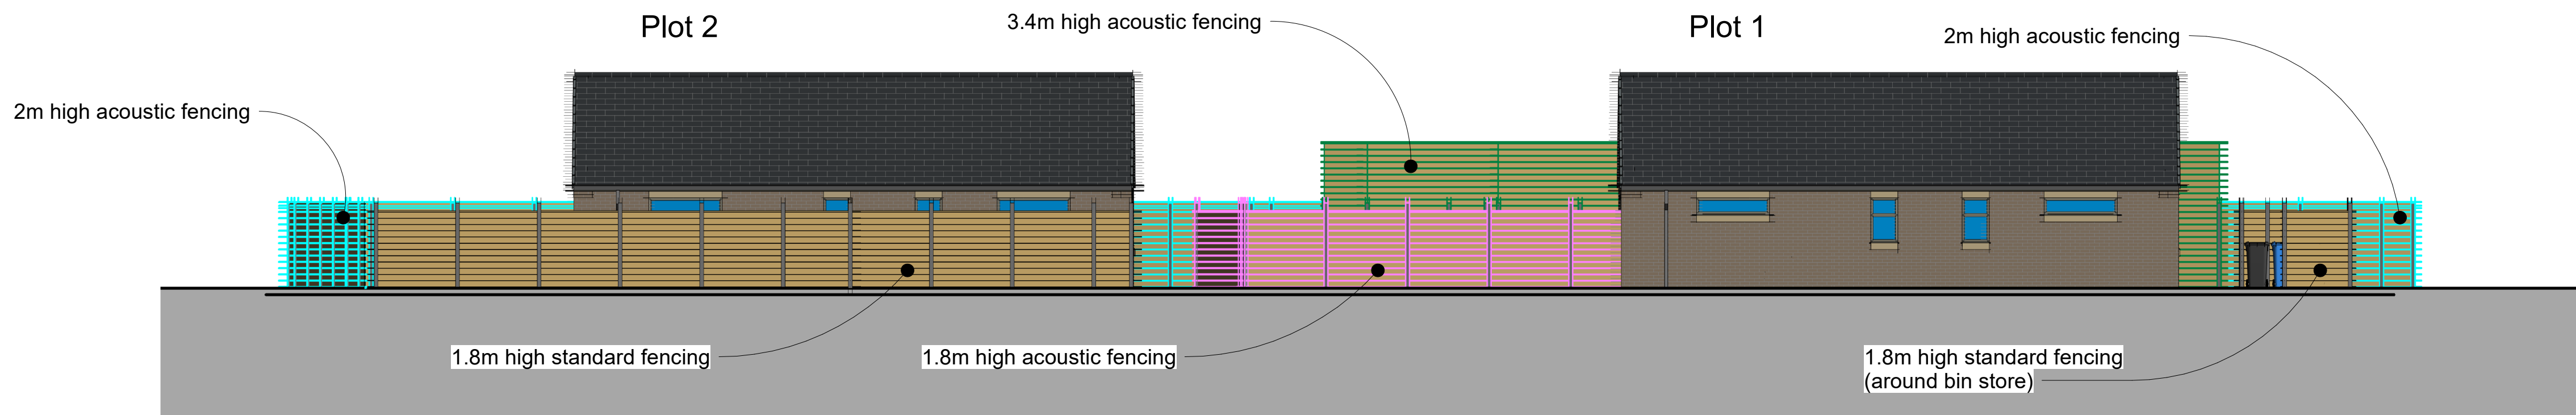


2 Internal Street Scene showing fencing types

1 : 100

NB. New planting to be included to soften appearance of fencing, as indicated on submitted block plan.

Notes:

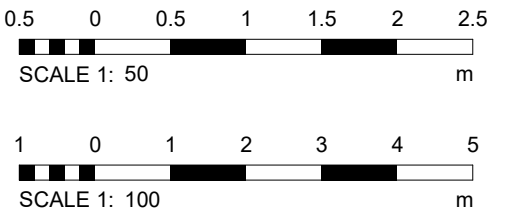

STATUS: For Approval

Houseplansdirect Limited
The Copice
Fownhope
Herefordshire
HR1 4PA
Tel: 01432 806409
Email: support@houseplansdirect.co.uk

PROJECT:
Proposed residential
development

CLIENT
Richardson & Hall Luxury
Developments

SITE
Barwell Constitutional Club, Chapel Street,
Barwell

TITLE:
Proposed Acoustic Treatments & Internal
Street Scene

SCALE AT A1: As indicated	DATE: Oct. 2023	DRAWN: Author	CHECKED: Checker
PROJECT NO: RH02	DRAWING NO: FP003	REVISION:	