
0801/12/16

HINCKLEY AND BOSWORTH BOROUGH COUNCIL

South Farm(2), Shenton Lane, Market Bosworth
Proposed Tree Preservation Order

Report.
P.167

PLAN REFERRED TO:

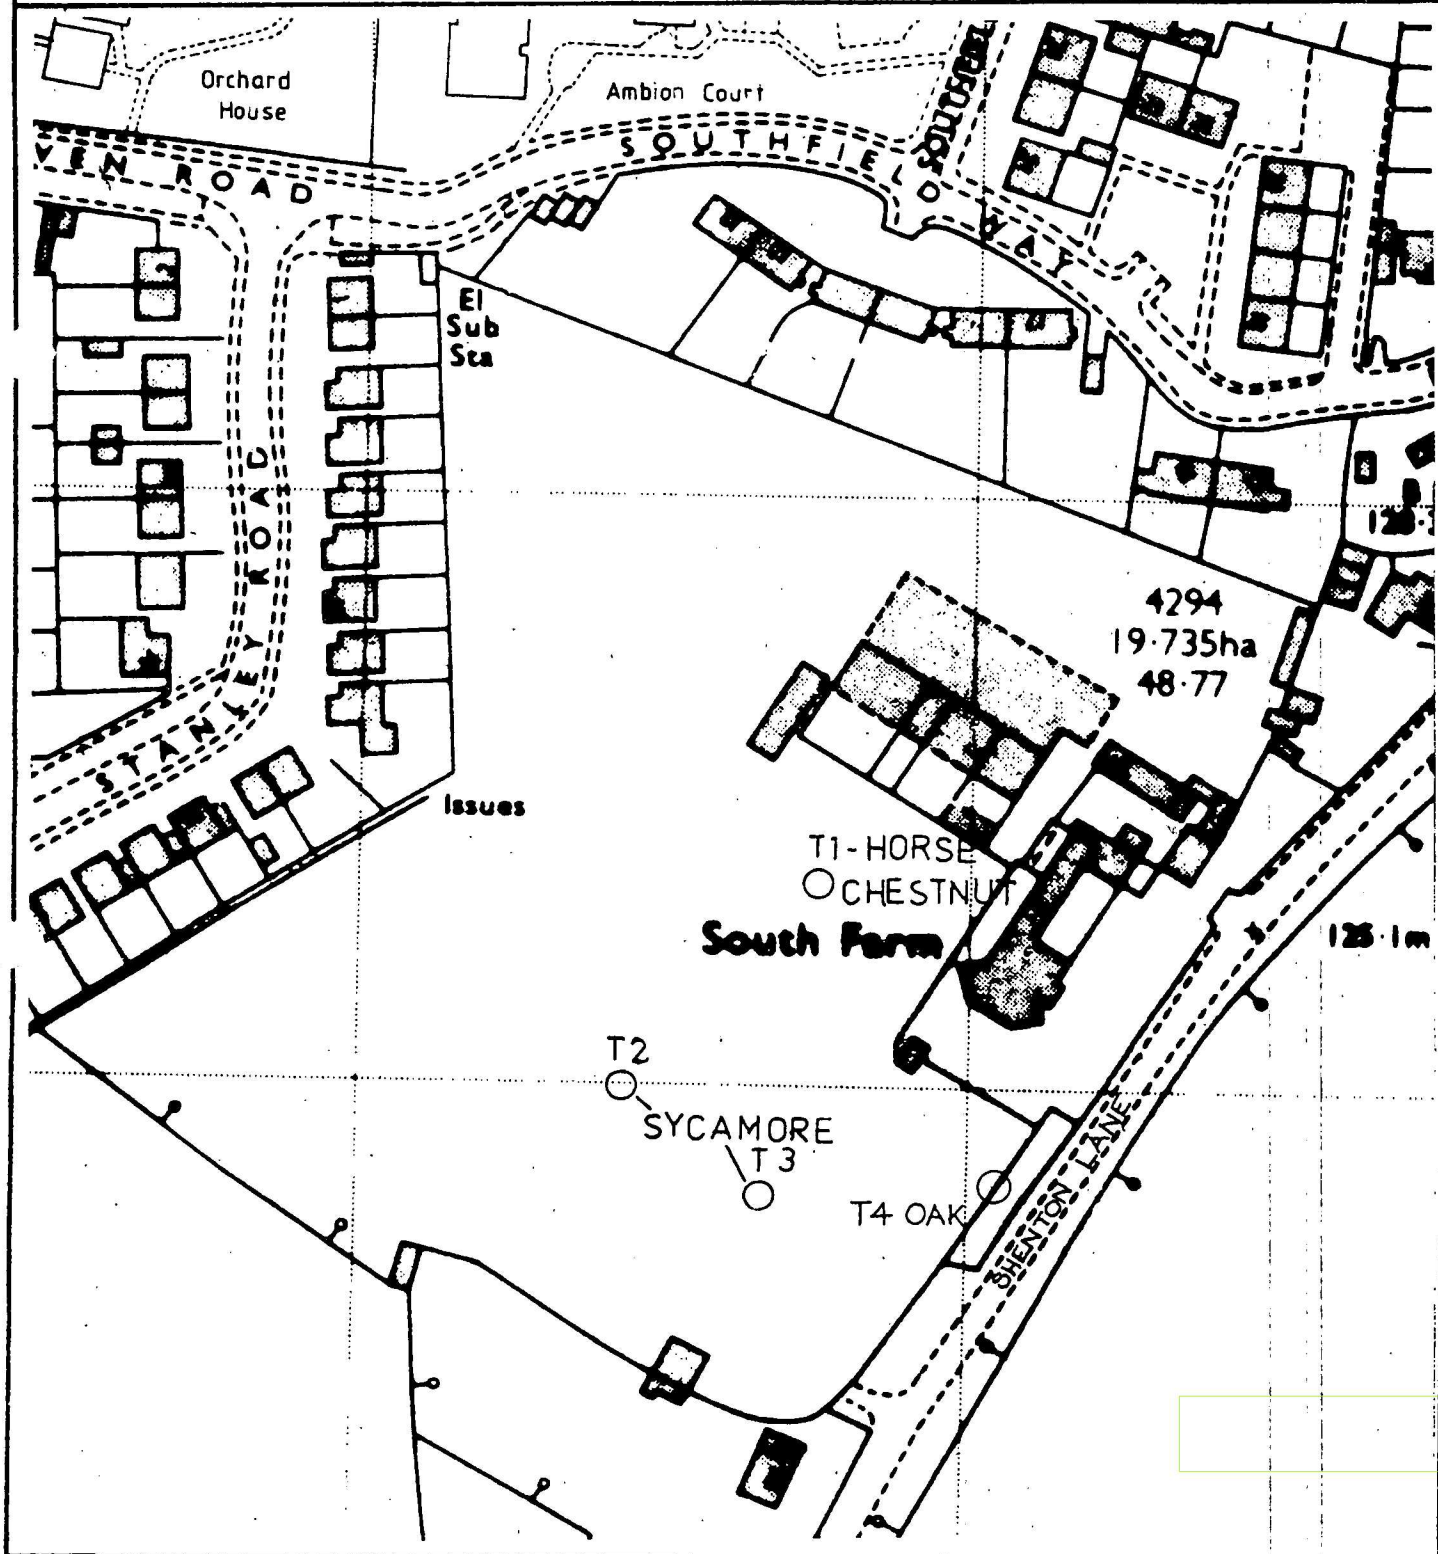

Scale :

Based upon the Ordnance Survey map with the permission of the Controller of Her Majesty's Stationery Office. Crown Copyright reserved.

Extract from O. S. Sheet