



View 1. Existing access on Markfield Road facing northwest.



View 2. Facing right at access onto Markfield Road.



View 3. Facing left at access onto Markfield Road.



View 4. Facing northwest on private shared track towards site.



View 5. Facing northwest on private shared track towards site.



View 6. Facing north towards site existing access.



View 7. Facing towards carpark (to be cleared) existing hardcore underneath existing business materials.




View 8. Facing south from north of furthest right hut.



View 9. Facing northwest through existing trees to main site area.

|          |                                                                                               |     |    |
|----------|-----------------------------------------------------------------------------------------------|-----|----|
| 22.01.25 | Blue and red line boundaries amended for LPA. Hedgerow, fenceline, and PROW bufferzone added. | A   | EF |
| Date     | Description                                                                                   | Rev | By |

Revision Description

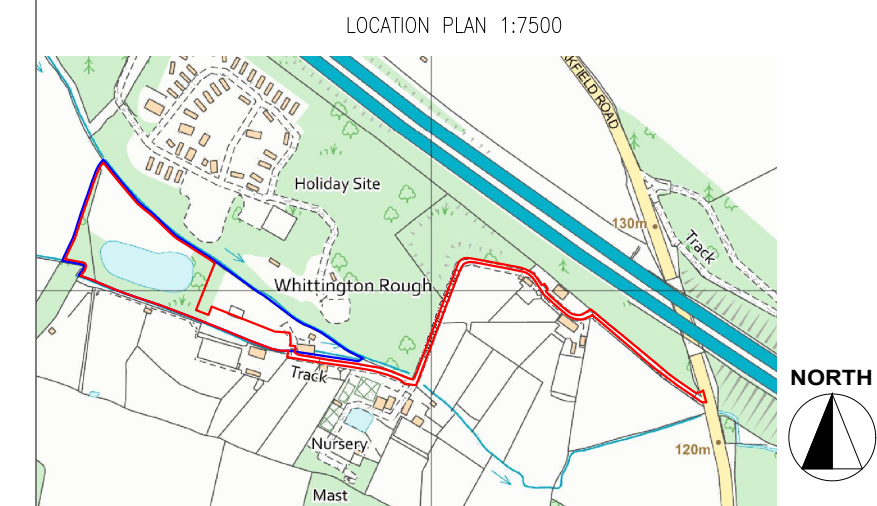

Project:  
Proposed Glamping Site - For Ryan Pasch  
Grid Reference - SK 49264 07502  
LE6 0LU

Drawing Title:  
SITE PHOTOS

Drawing Number:  
240239-01-03

Revision: A  
Date: 10/09/2024  
Scale: NTS  
Drawn By: EF  
CAD Dwg File: -  
Checked By: TA

Issue Status:  
Full Planning Application