

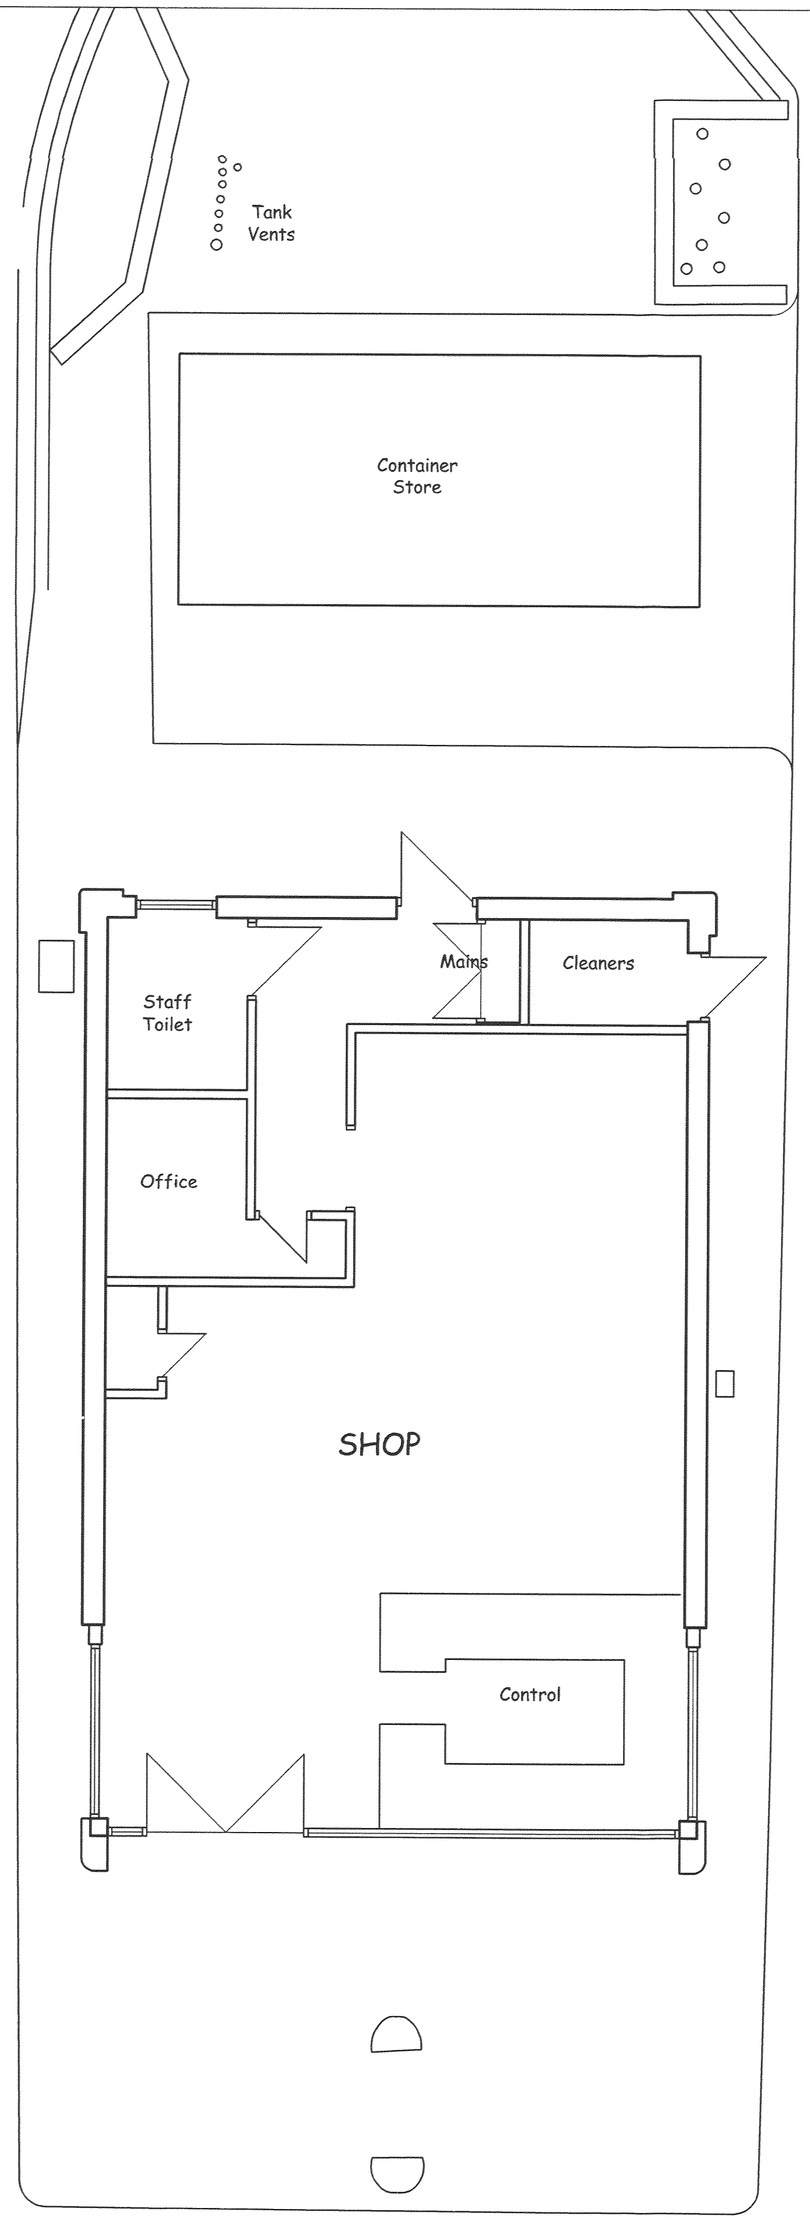


SHOP PLAN
SCALE 1:50

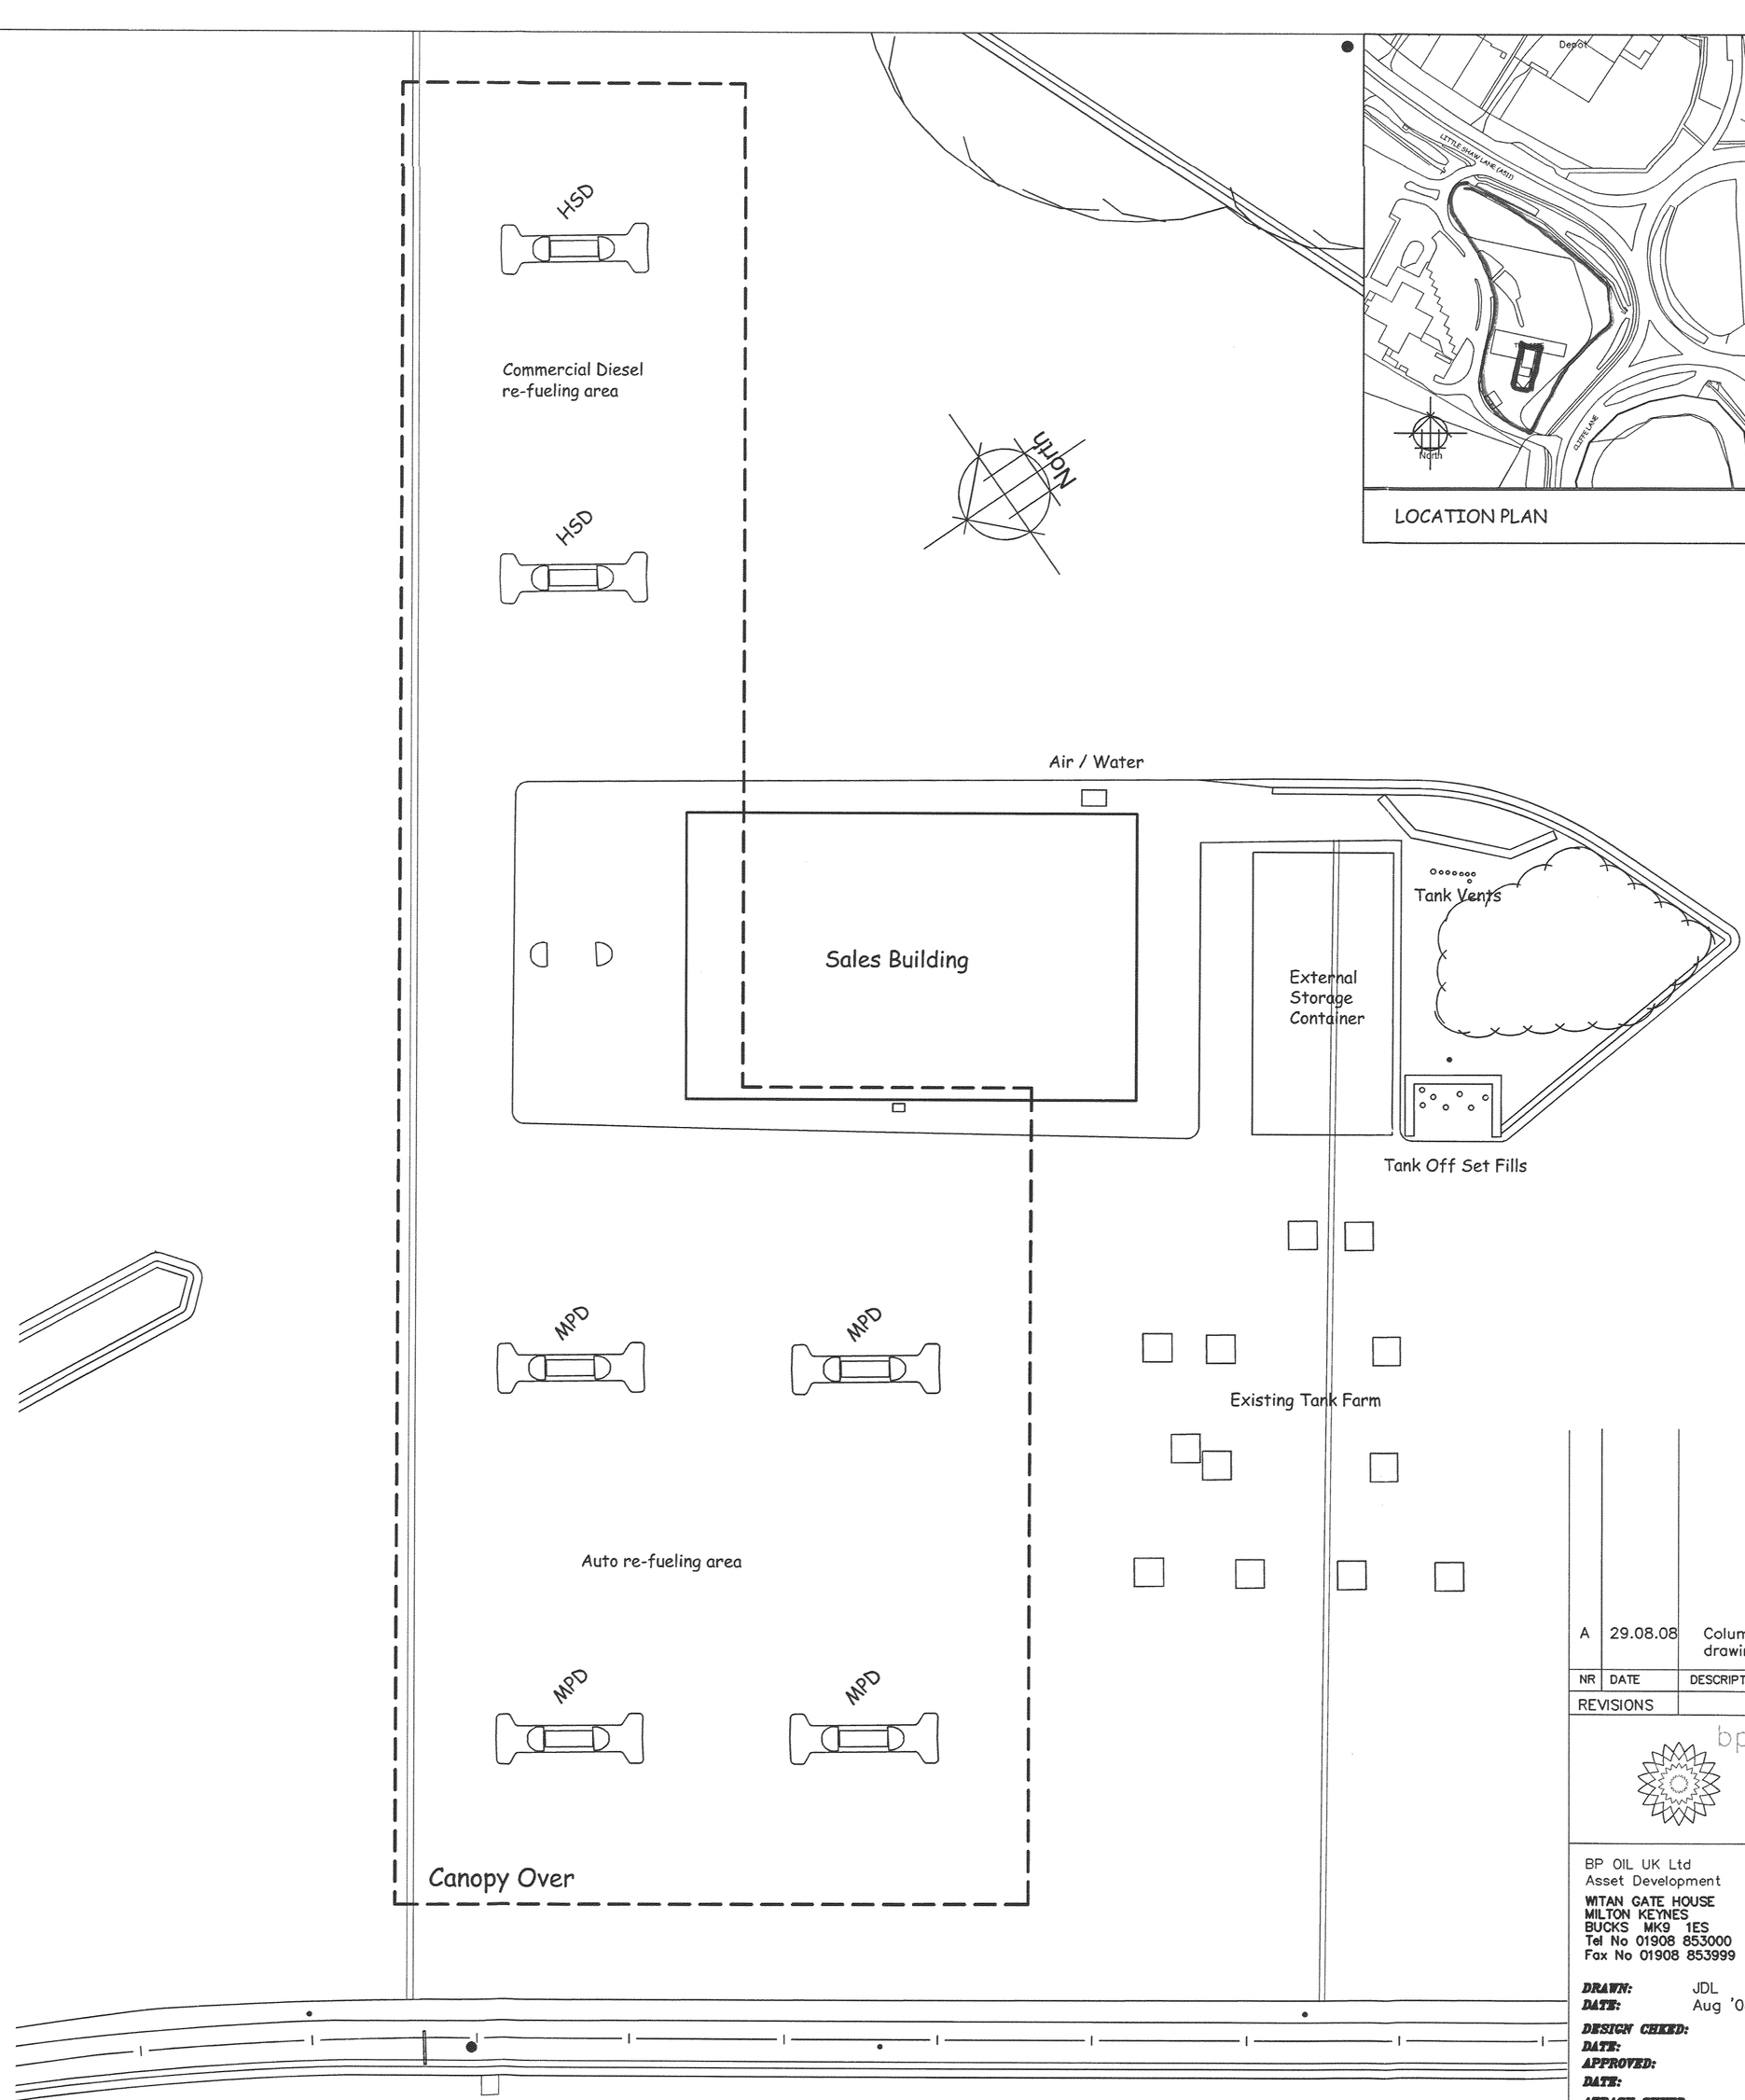

SITE PLAN
SCALE 1:100

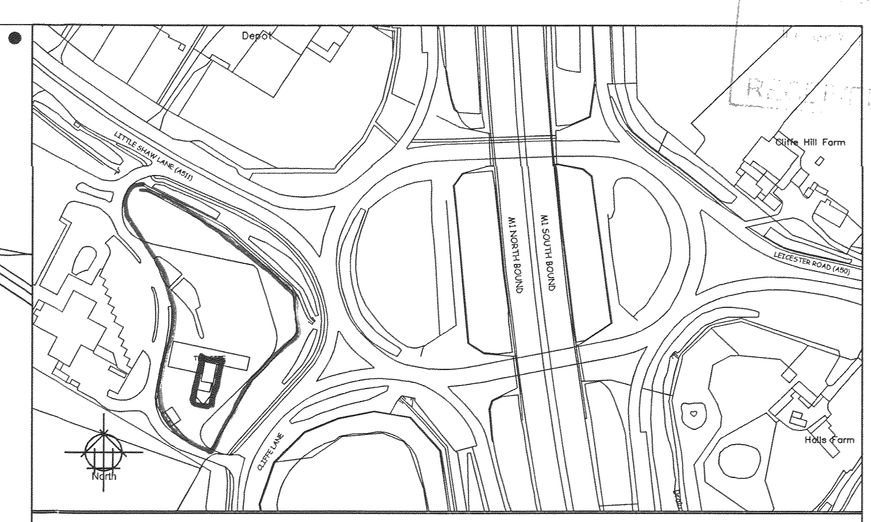

NR	DATE	DESCRIPTION
A	29.08.08	Column to building frontage position confirmed, drawing amended to suit,

REVISIONS

BP OIL UK Ltd
Asset Development

BP OIL UK Ltd
Asset Development
WITAN GATE HOUSE
MILTON KEYNES
BUCKS MK9 1ES
Tel No 01908 853000
Fax No 01908 853999

Markfield Services
Little Shaw Lane
Leicester

LAYOUT AS EXISTING

PLANNING DRAWING

DRAWN: JDL
DATE: Aug '08
DESIGN CHKD:
DATE:
APPROVED:
DATE:
ATRACK CHKD:
DATE:
SCALE: 1:100
~~scaled dimensions should not be taken from this drawing~~
(APPROPRIATE FOR A1 ONLY)

DRAWING No	REV
BP/STD 12965-20	A

CAD REF: JENNINGS DESIGN LIMITED

COPYRIGHT BY BP OIL UK LTD. ILLEGAL USE IS PROHIBITED.REPRODUCTIONS ONLY WITH PERMISSION OF BPOUK
BP OIL UK LTD. ASSET DEVELOPMENT. WITAN GATE HOUSE MILTON KEYNES BUCKS MK9 1ES