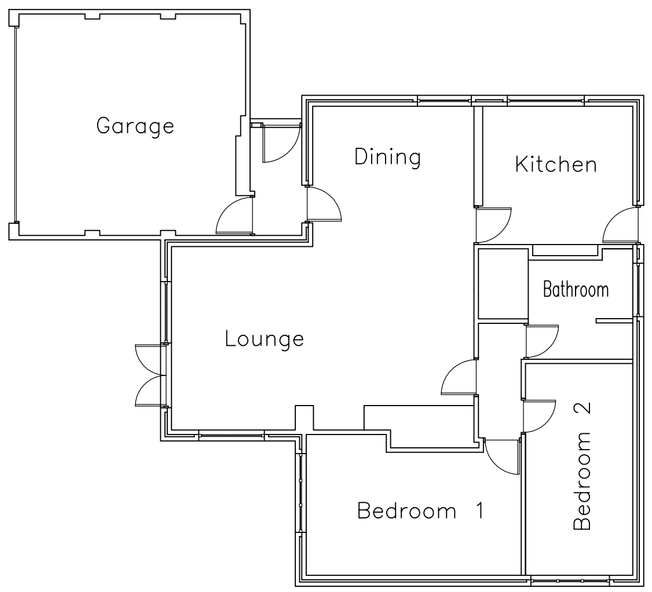

Pre–Approval 06/01023/FUL. Ground Floor Plan

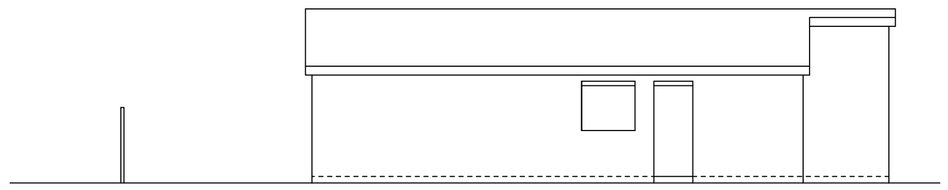

Pre–Approval 06/01023/FUL. Left Side Elevation

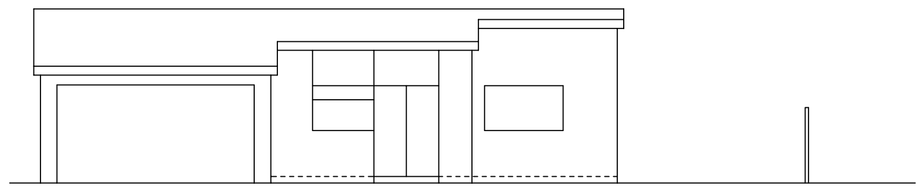

Pre–Approval 06/01023/FUL. Right Side Elevation

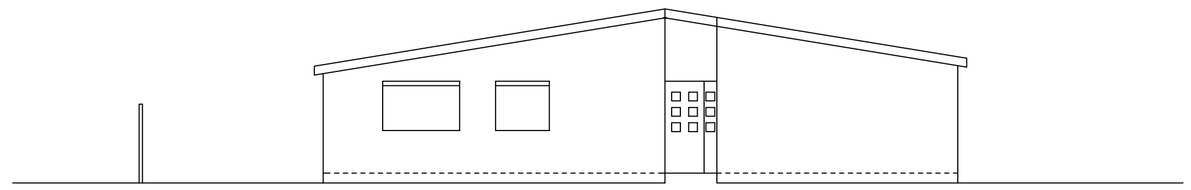

Pre–Approval 06/01023/FUL. Front Elevation

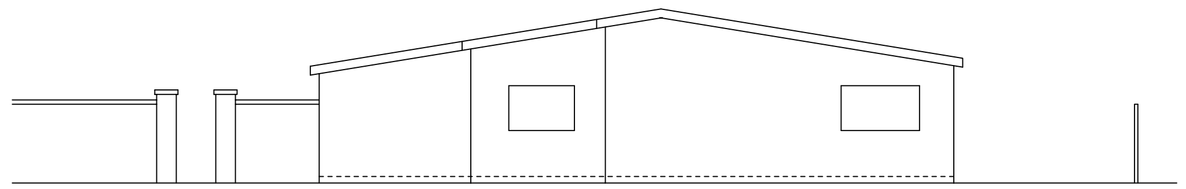

Pre–Approval 06/01023/FUL. Rear Elevation

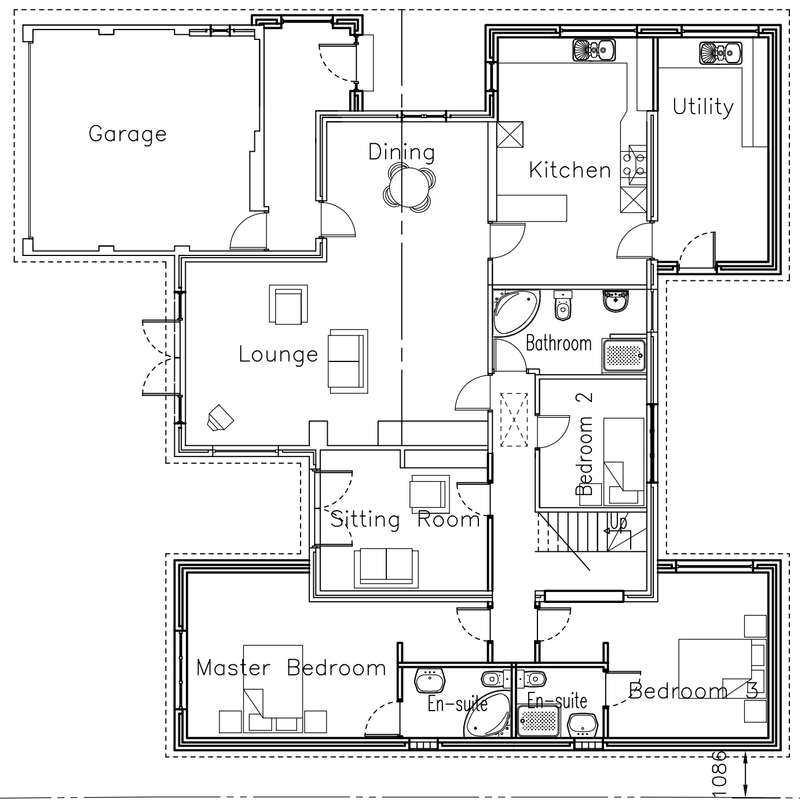

Ground Floor Plan as Approval 06/01023/FUL

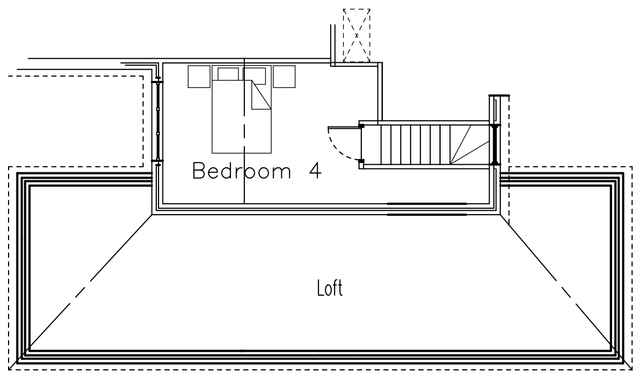

Variation of Approval 06/01023/FUL for Provision of Bedroom only to First Floor Plan

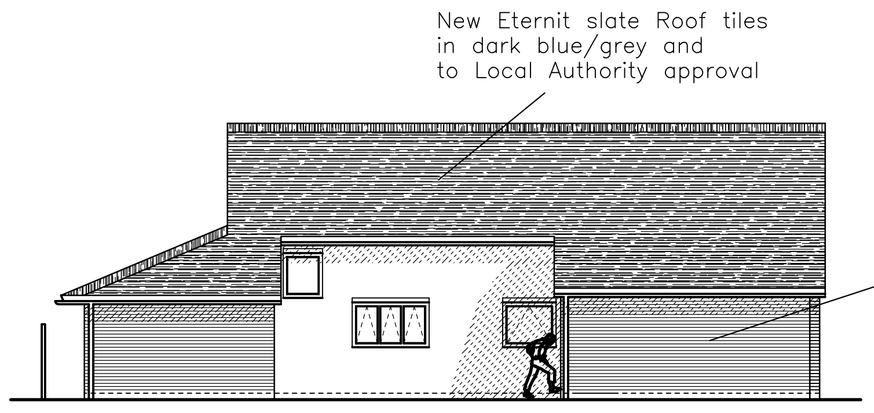

Variation of Approval 06/01023/FUL to Left Side Elevation to include Stair Landing Window and Hip to SE End of Roof.

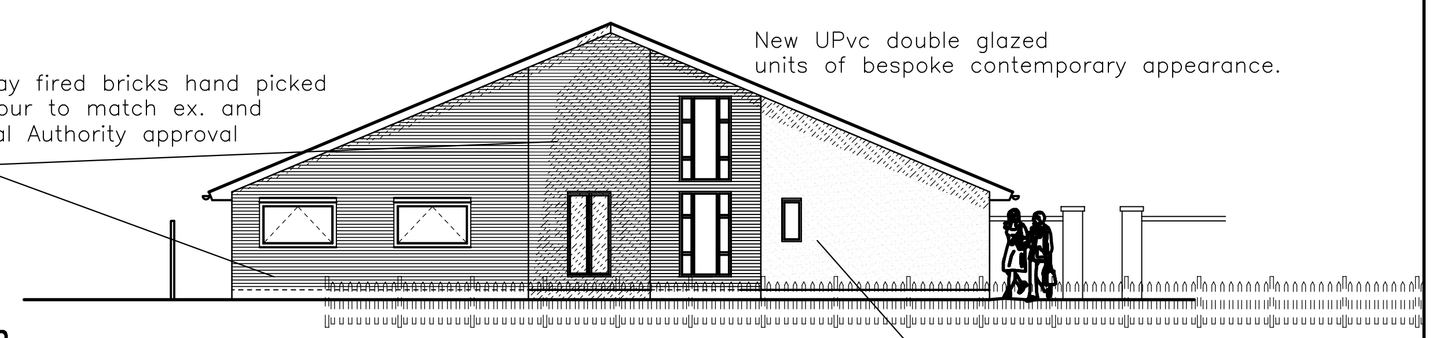

Variation of Approval 06/01023/FUL to Front Elevation to Alter Window Geometry.

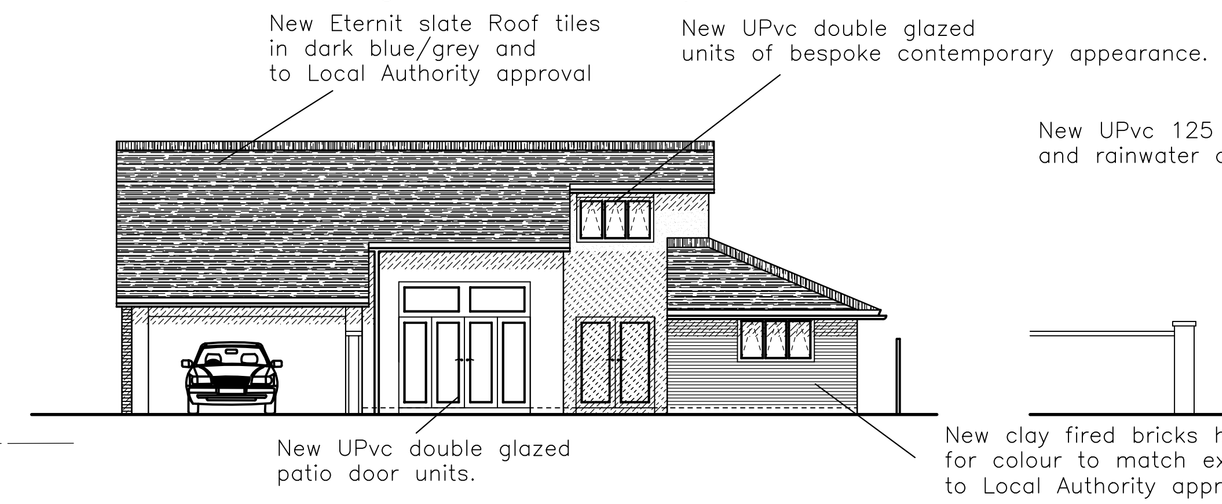

Variation of Approval 06/01023/FUL to Right Side Elevation to include First Floor Window and Hip to SE End of Roof.

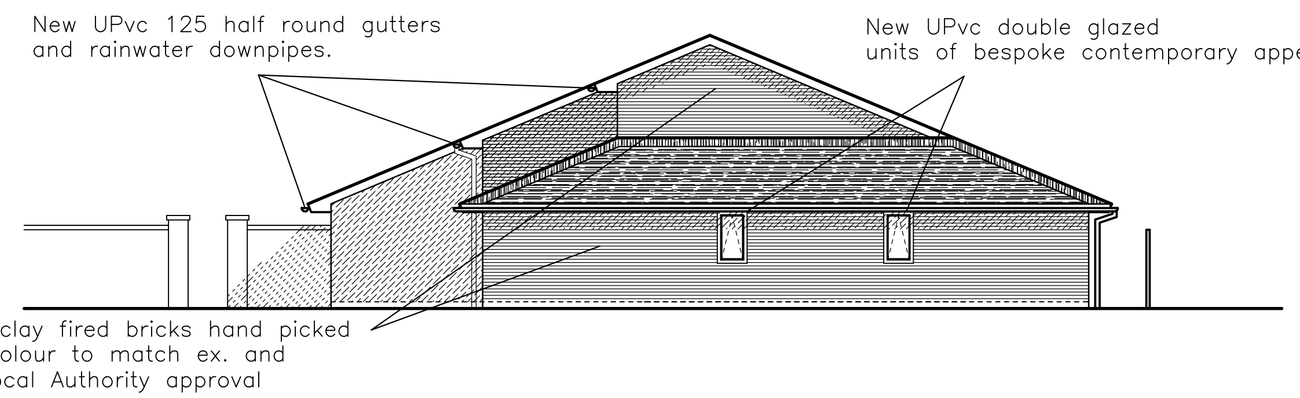

Variation of Approval 06/01023/FUL to Rear Elevation to include Hipped Roofs and Reduced Eaves Height.

Rev C – SE elevation reduced to single storey with hipped lean to roof. 29.08.08
Rev B – Hip applied to rear elevation and rendered. 20.06.08
Rev A – 1st floor added and elevation material changes 10.10.07

Project: Proposed Extension & Alterations to 69 Greenmoor Road, Burbage. (Variation of Planning Permission 06/01023/FUL) Leicestershire For Catherine Crisp

Title: Proposed & Existing Elevations & Floor Plans

Jonathan Burke
BEng(hons) CEng MIStructE MICE MaPS
42 Woodland Road
Hinckley
Leicestershire. LE10 1JG
Tel. 01455 636404 theburkes@tinyworld.co.uk

Drawn: JB
Date: 01–05–06
Checked:
Scale: 1:100
Drawing Number: 06248/P01C