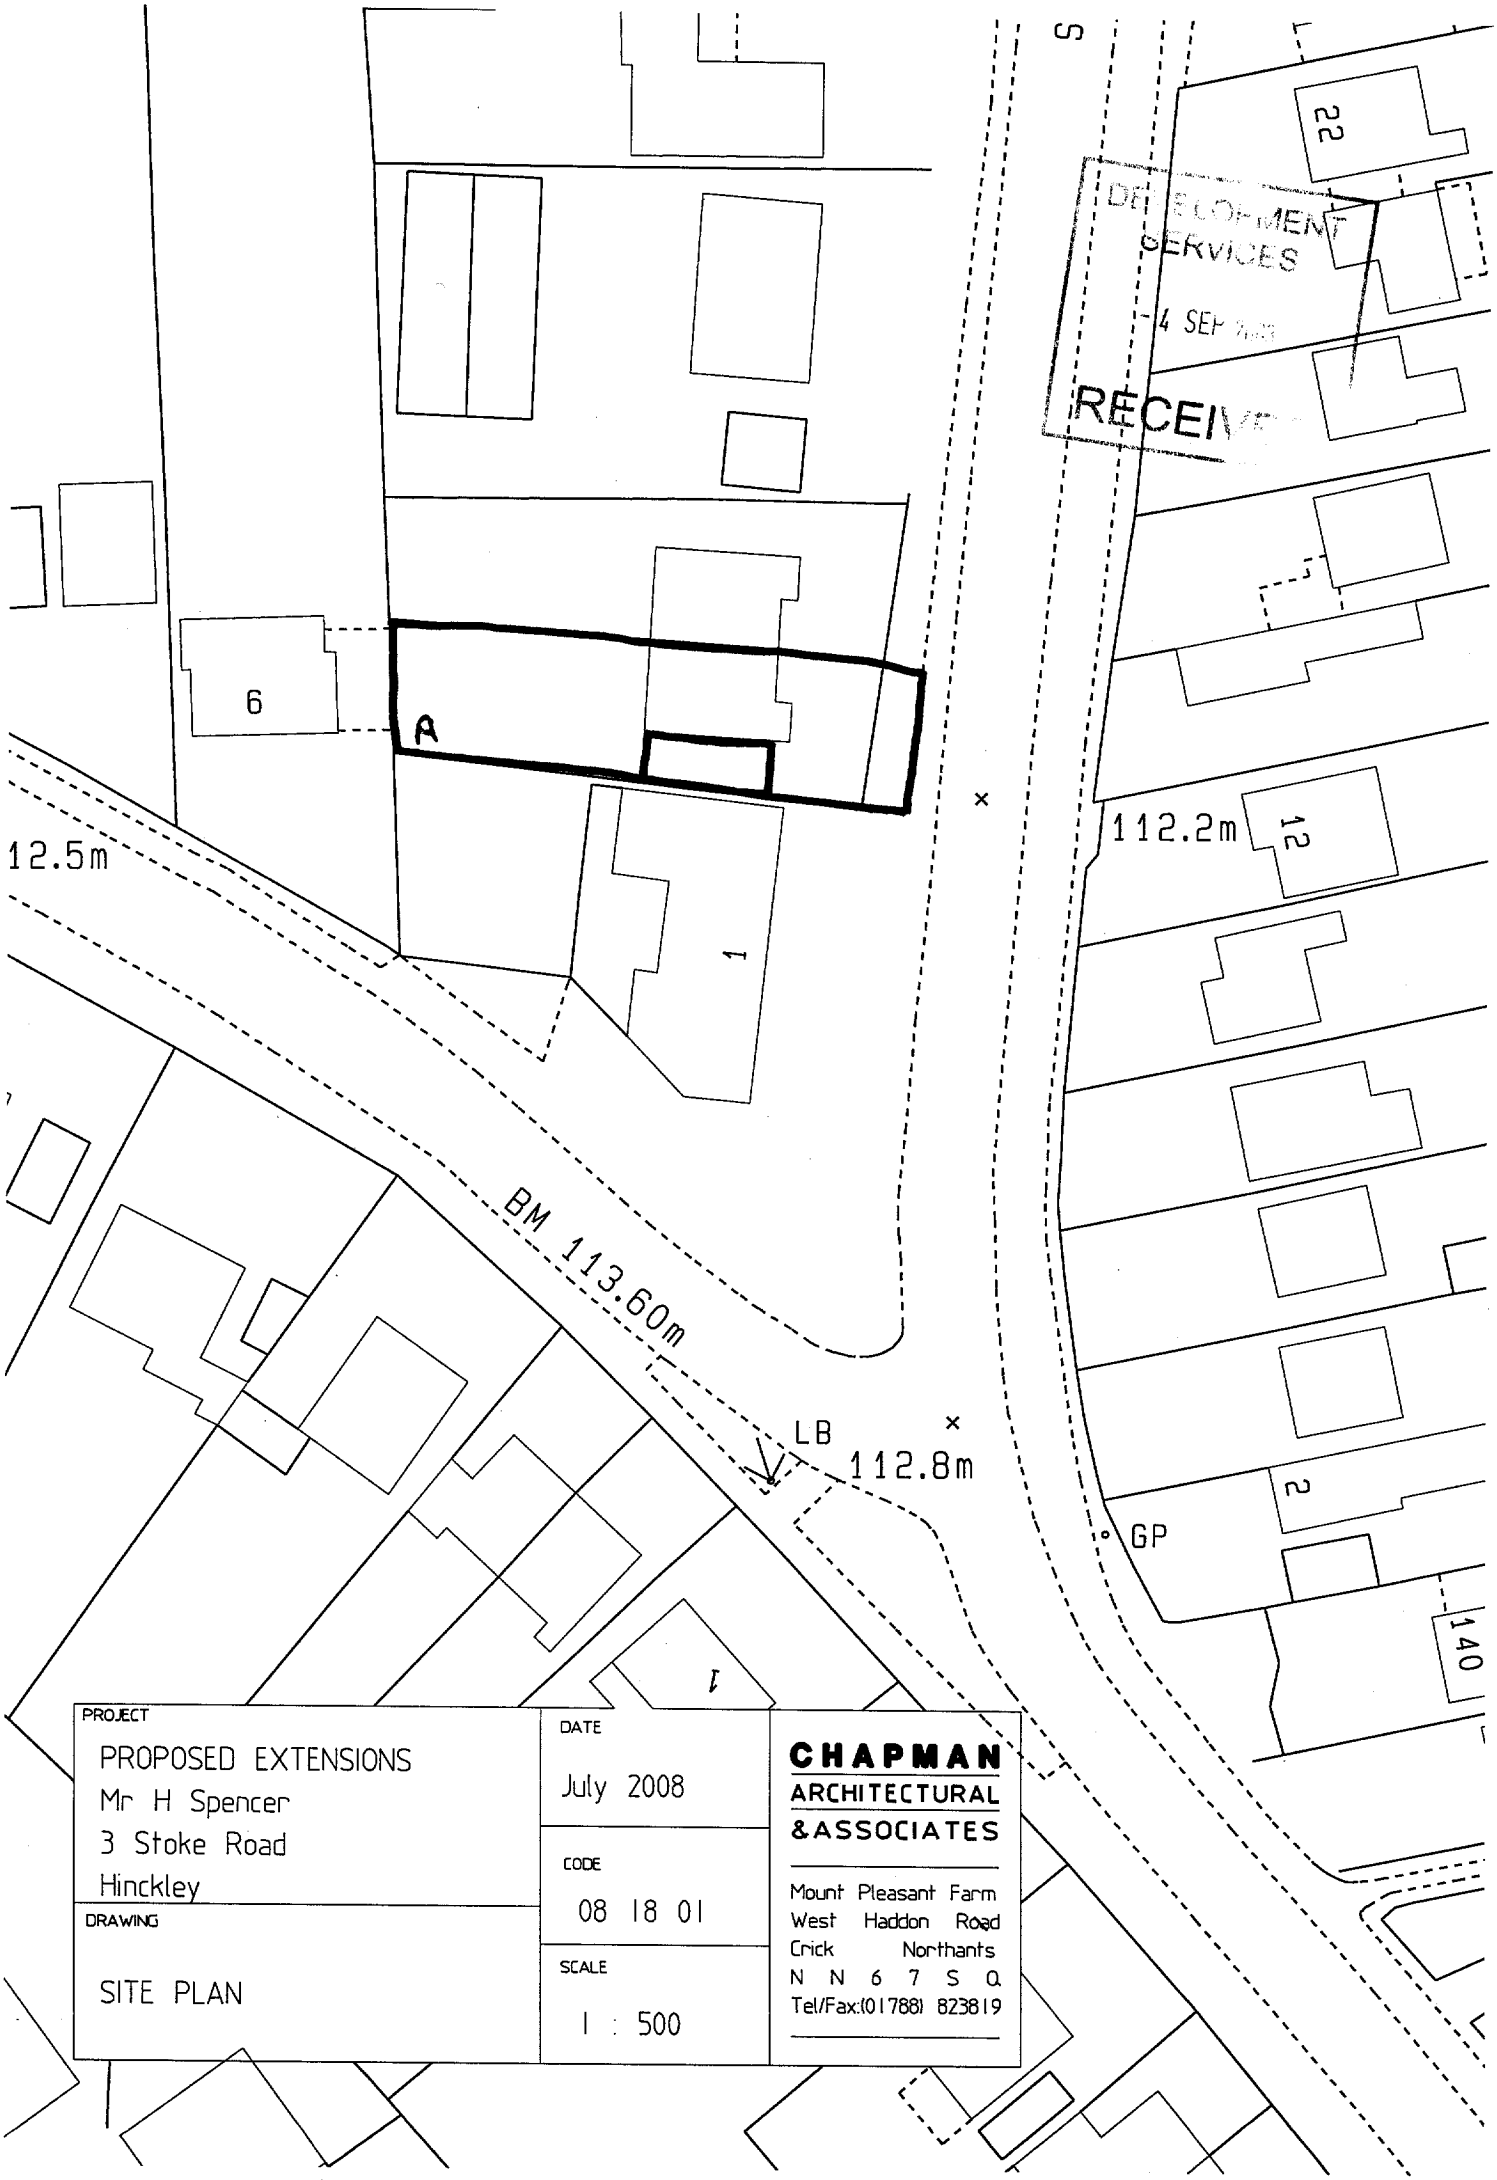



PROJECT

PROPOSED EXTENSIONS
Mr H Spencer
3 Stoke Road
Hinckley

DRAWING

SITE PLAN

DATE

July 2008

CODE

08 18 01

SCALE

1 : 500

**CHAPMAN**
**ARCHITECTURAL**
**&ASSOCIATES**

Mount Pleasant Farm
West Haddon Road
Crick Northants
N N 6 7 S Q
Tel/Fax:(01788) 823819