


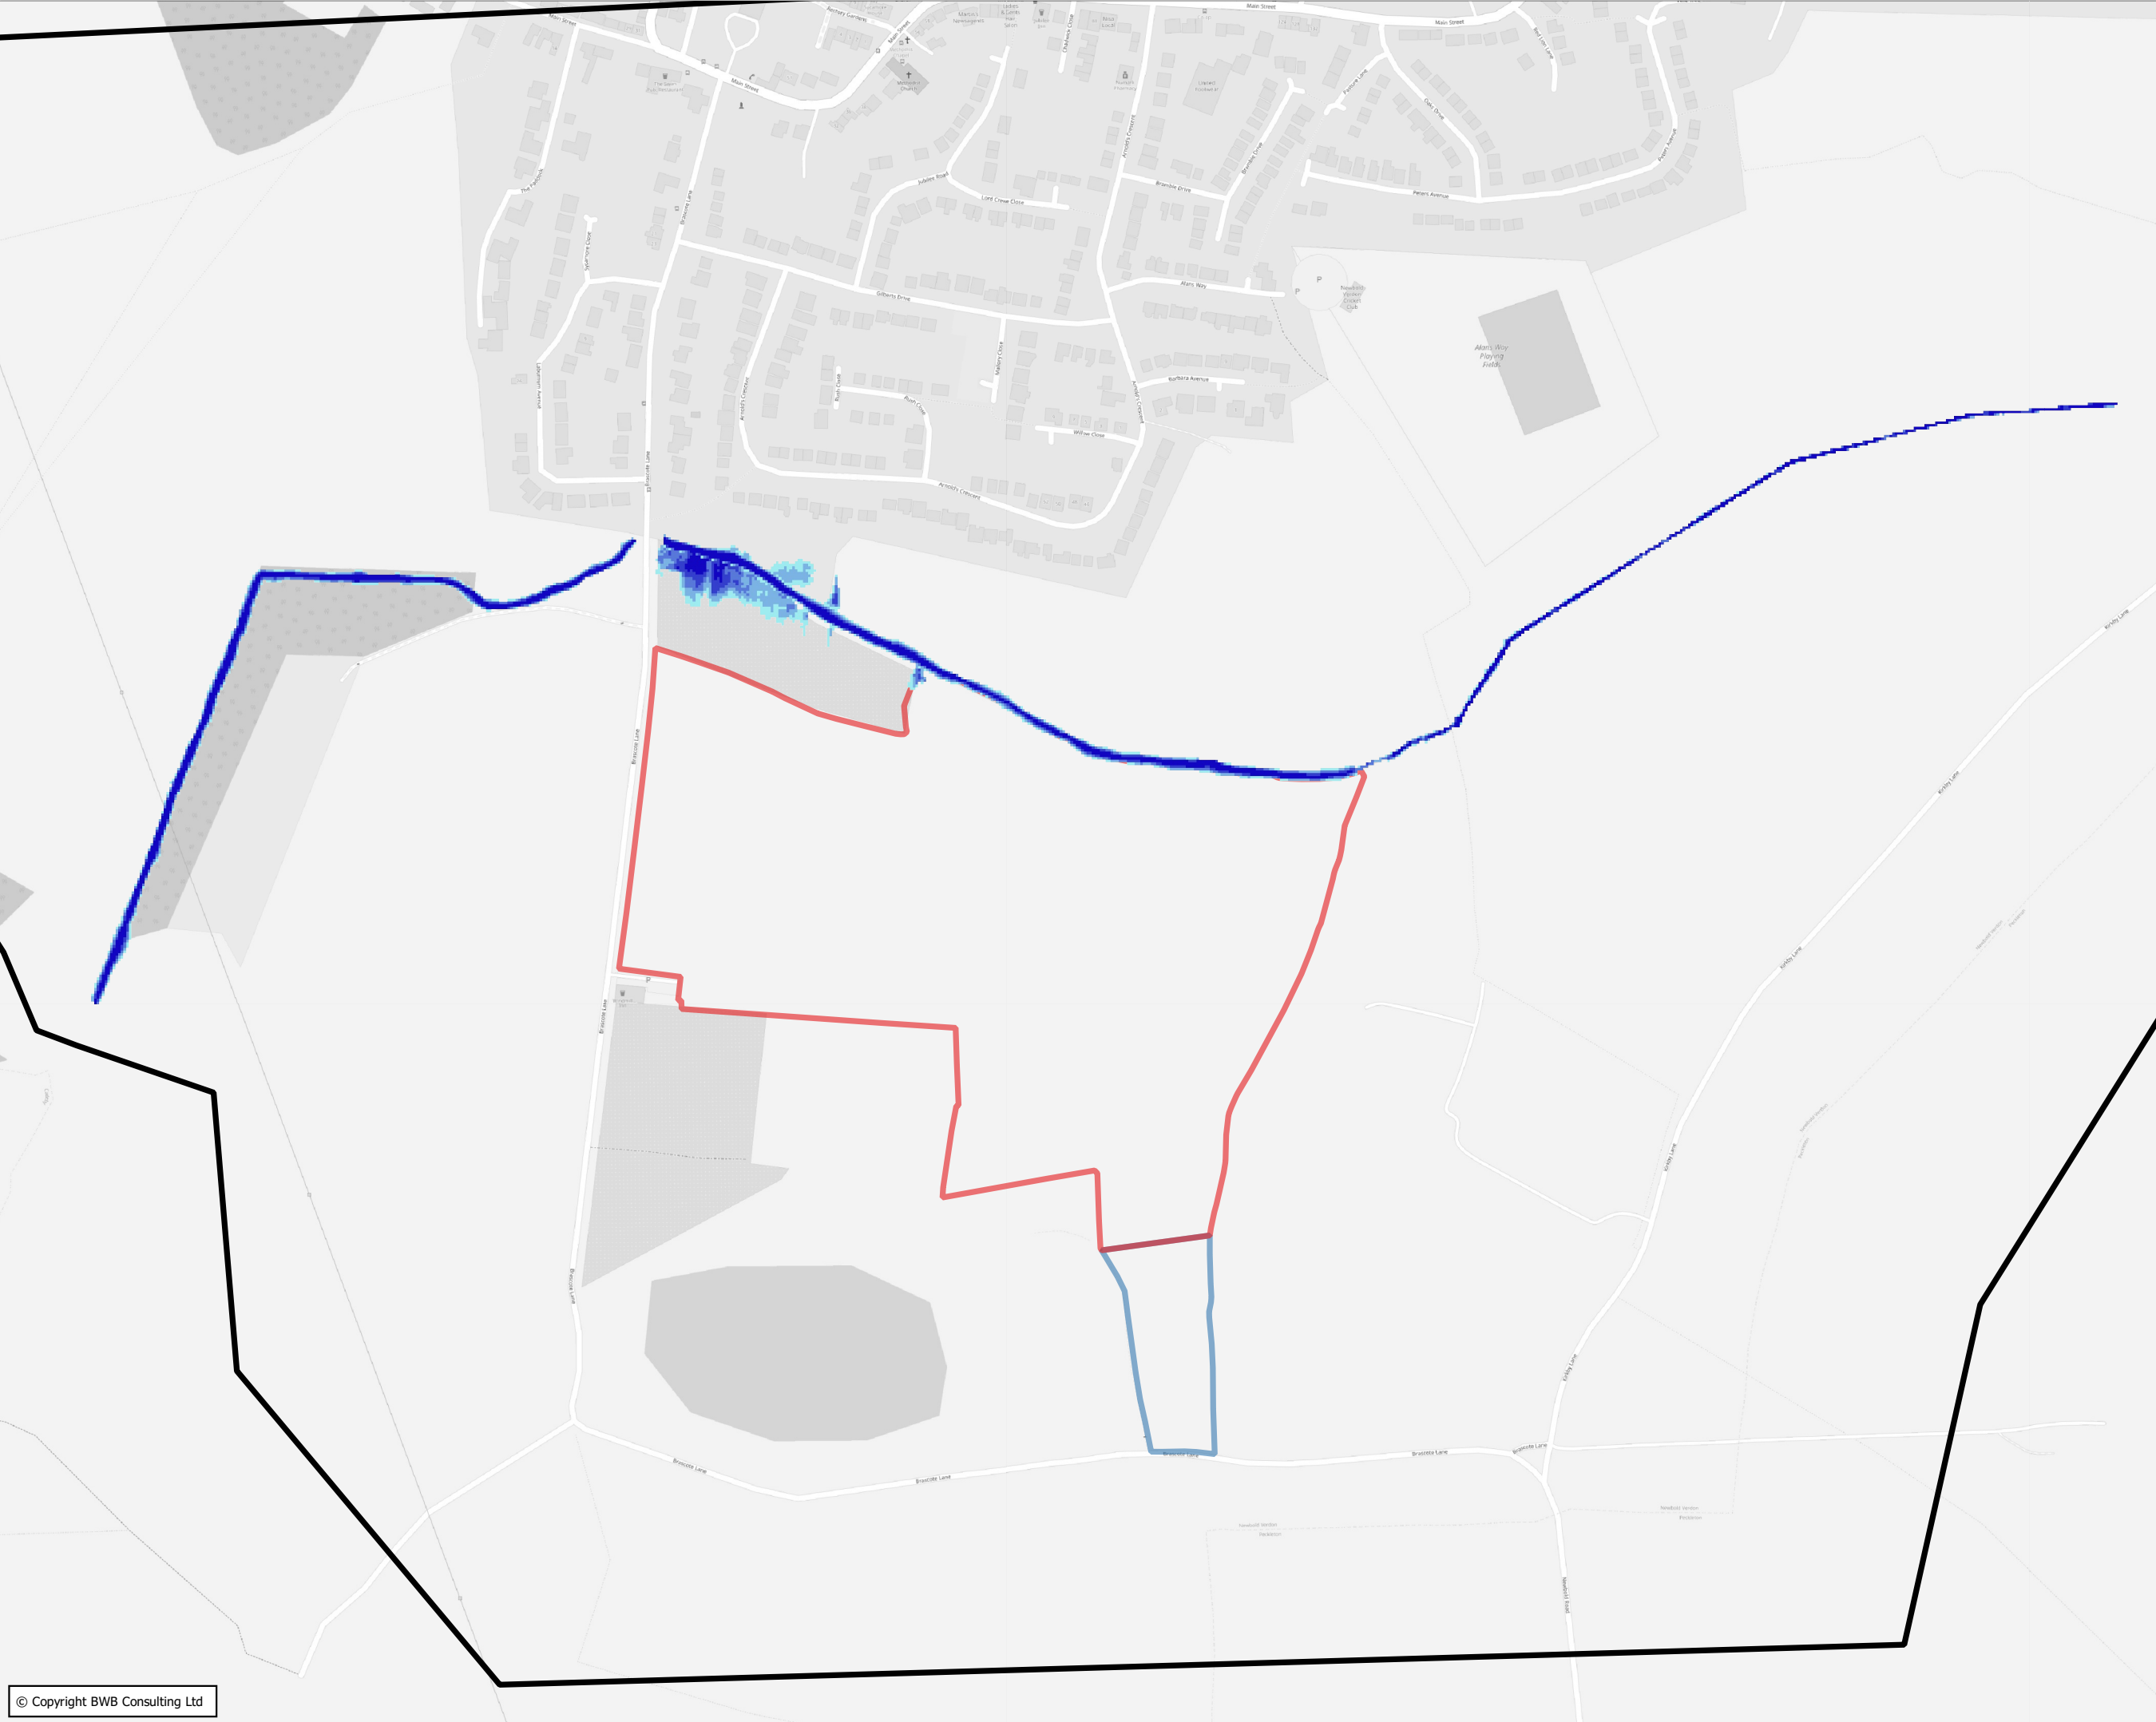

- Notes**
1. Do not scale this drawing. All dimensions must be checked/ verified on site. If in doubt ask.
 2. This drawing is to be read in conjunction with all relevant architects, engineers and specialists drawings and specifications.
 3. All dimensions in millimetres unless noted otherwise. All levels in metres unless noted otherwise.
 4. Any discrepancies noted on site are to be reported to the engineer immediately.
 5. OpenStreetMap data have been reproduced under the terms of the Open Data Commons Open Database License. © OpenStreetMap contributors.

Key

Redline Application Site Boundary

Blueline Site Ownership Boundary

Model Domain

Peak Flood Depth (m)

<= 0.1

0.1 - 0.2

0.2 - 0.3

0.3 - 0.4

> 0.4

P02	24.02.2022	FINALISED SITELAYOUT	MB	RG	
P01	08.09.2021	PRELIMINARY ISSUE	MB	RG	
Rev	Date	Details of issues/ revision	Drw	Rev	

Issues & Revisions

BWB
CONSULTANCY | ENVIRONMENT
INFRASTRUCTURE | BUILDINGS

■ Birmingham | 0121 233 3322
□ Leeds | 0113 233 8000
□ London | 0207 407 2879
□ Manchester | 0161 233 4260
□ Nottingham | 0115 924 1100
www.bwbconsulting.com

Client

Richborough Estates Ltd

Project Title

Brascote Lane, Newbold Verdon

Drawing Title


**Thurlaston Brook Flood Depths:
1 in 100-Year (1% AEP)
+37%CC**

Drawn:	M. Brambani	Reviewed:	R. Green
BWB Ref:	BMV 3175	Date:	24/02/22
		Scale@A3:	1:4,500

Drawing Status

FINAL

Project - Originator - Zone - Level - Type - Role - Number	Status	Rev
BLN-BWB-ZZ-XX-SK-YE-0005	S2	P02

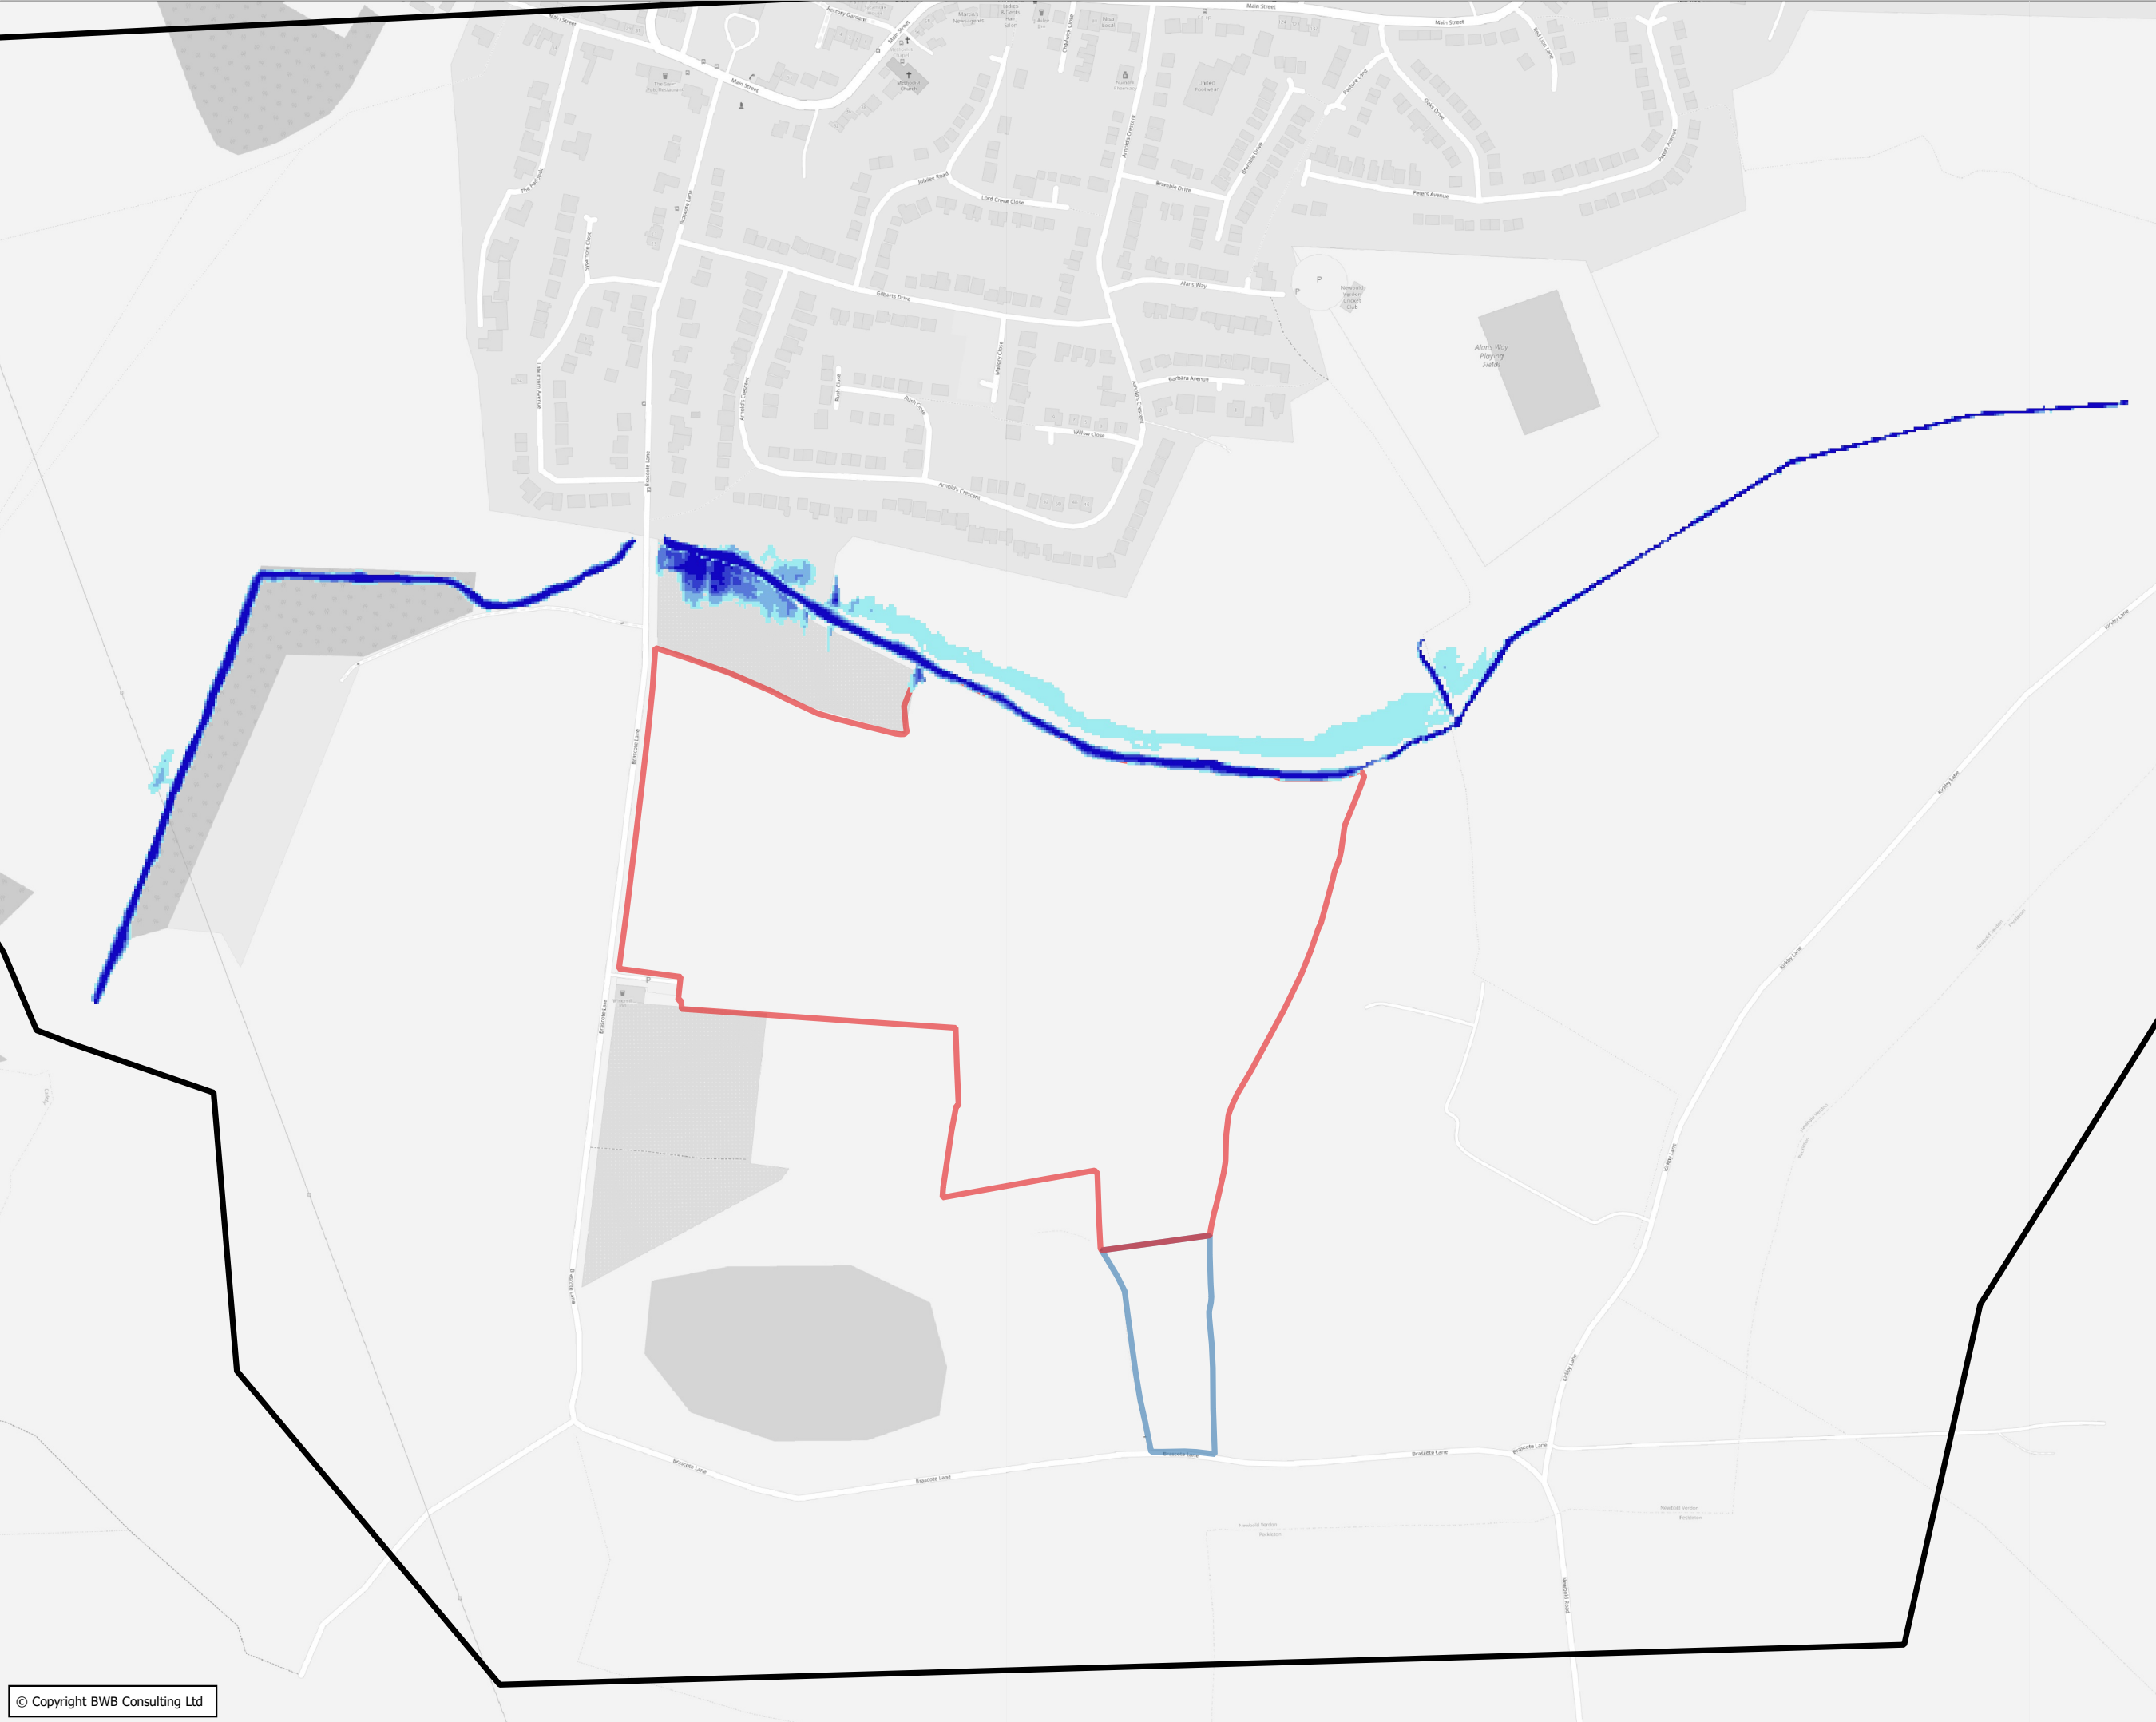

- Notes**
1. Do not scale this drawing. All dimensions must be checked/ verified on site. If in doubt ask.
 2. This drawing is to be read in conjunction with all relevant architects, engineers and specialists drawings and specifications.
 3. All dimensions in millimetres unless noted otherwise. All levels in metres unless noted otherwise.
 4. Any discrepancies noted on site are to be reported to the engineer immediately.
 5. OpenStreetMap data have been reproduced under the terms of the Open Data Commons Open Database License. © OpenStreetMap contributors.

Key

Redline Application Site Boundary

Blueline Site Ownership Boundary

Model Domain

Peak Flood Depth (m)

<= 0.1

0.1 - 0.2

0.2 - 0.3

0.3 - 0.4

> 0.4

P02	24.02.2022	FINALISED SITE LAYOUT	MB	RG	
P01	08.09.2021	PRELIMINARY ISSUE	MB	RG	
Rev	Date	Details of issues/ revision	Drw	Rev	

Issues & Revisions

BWB
CONSULTANCY | ENVIRONMENT
INFRASTRUCTURE | BUILDINGS

■ Birmingham | 0121 233 3322

□ Leeds | 0113 233 8000

□ London | 0207 407 2879

□ Manchester | 0161 233 4260

□ Nottingham | 0115 924 1100

www.bwbconsulting.com

Client

Richborough Estates Ltd

Project Title

Brascote Lane, Newbold Verdon

Drawing Title

**Thurlaston Brook Flood Depths:
1 in 100-Year (1% AEP)
+60%CC**


Drawn:	M. Brambani	Reviewed:	R. Green
BWB Ref:	BMV 3175	Date:	24/02/22
Scale@A3:	1:4,500		

Drawing Status

FINAL

Project - Originator - Zone - Level - Type - Role - Number	Status	Rev
BLN-BWB-ZZ-XX-SK-YE-0006	S2	P02

© Copyright BWB Consulting Ltd

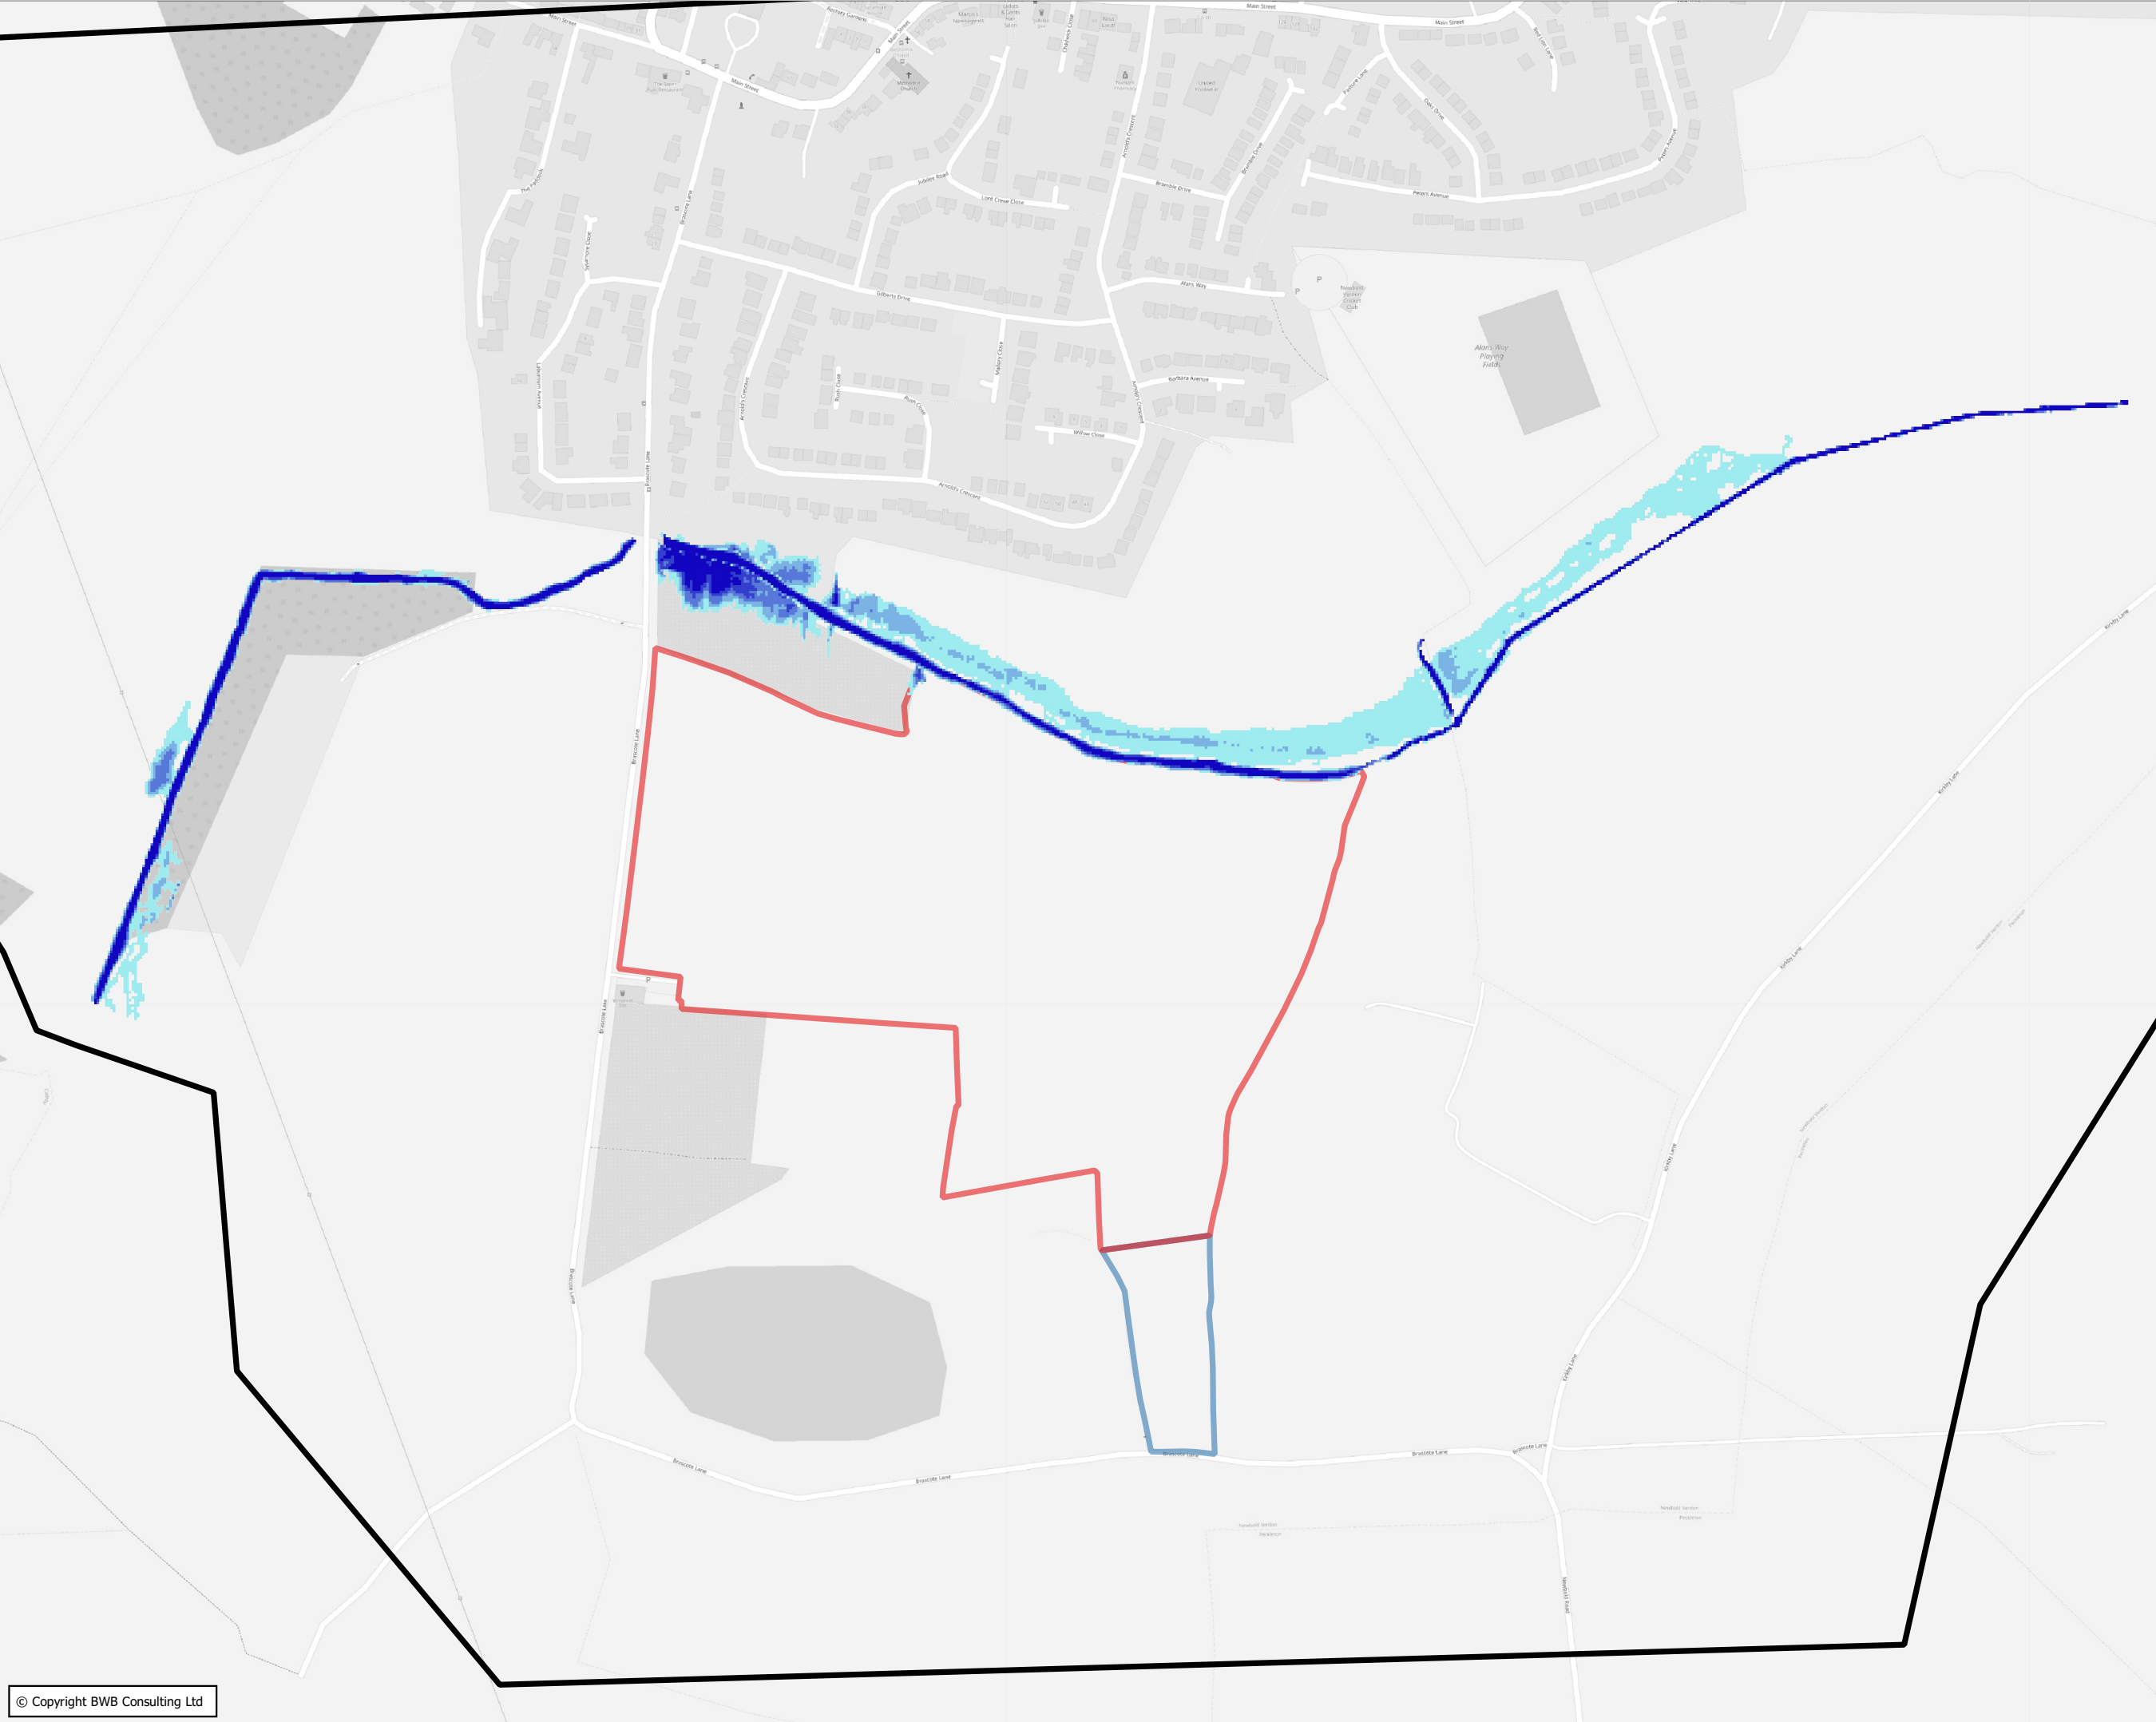

- Notes**
1. Do not scale this drawing. All dimensions must be checked/ verified on site. If in doubt ask.
 2. This drawing is to be read in conjunction with all relevant architects, engineers and specialists drawings and specifications.
 3. All dimensions in millimetres unless noted otherwise. All levels in metres unless noted otherwise.
 4. Any discrepancies noted on site are to be reported to the engineer immediately.
 5. OpenStreetMap data have been reproduced under the terms of the Open Data Commons Open Database License. © OpenStreetMap contributors.

Key

- Redline Application Site Boundary
- Blueline Site Ownership Boundary
- Model Domain

Peak Flood Depth (m)

- <= 0.1
- 0.1 - 0.2
- 0.2 - 0.3
- 0.3 - 0.4
- > 0.4

P02	24.02.2022	FINALISED SITE LAYOUT	MB	RG	
P01	08.09.2021	PRELIMINARY ISSUE	MB	RG	
Rev	Date	Details of issues/ revision	Drw	Rev	

Issues & Revisions

BWB

CONSULTANCY | ENVIRONMENT
INFRASTRUCTURE | BUILDINGS

■ Birmingham | 0121 233 3322

□ Leeds | 0113 233 8000

□ London | 0207 407 2879

□ Manchester | 0161 233 4260

□ Nottingham | 0115 924 1100

www.bwbconsulting.com

Client

Richborough Estates Ltd

Project Title

Brascote Lane, Newbold Verdon

Drawing Title

**Thurlaston Brook Flood Depths:
1 in 1000-Year (0.1% AEP)**


Drawn:	M. Brambani	Reviewed:	R. Green
BWB Ref:	BMV 3175	Date:	24/02/22
		Scale@A3:	1:4,500

Drawing Status

FINAL

Project - Originator - Zone - Level - Type - Role - Number	Status	Rev
BLN-BWB-ZZ-XX-SK-YE-0007	S2	P02

© Copyright BWB Consulting Ltd

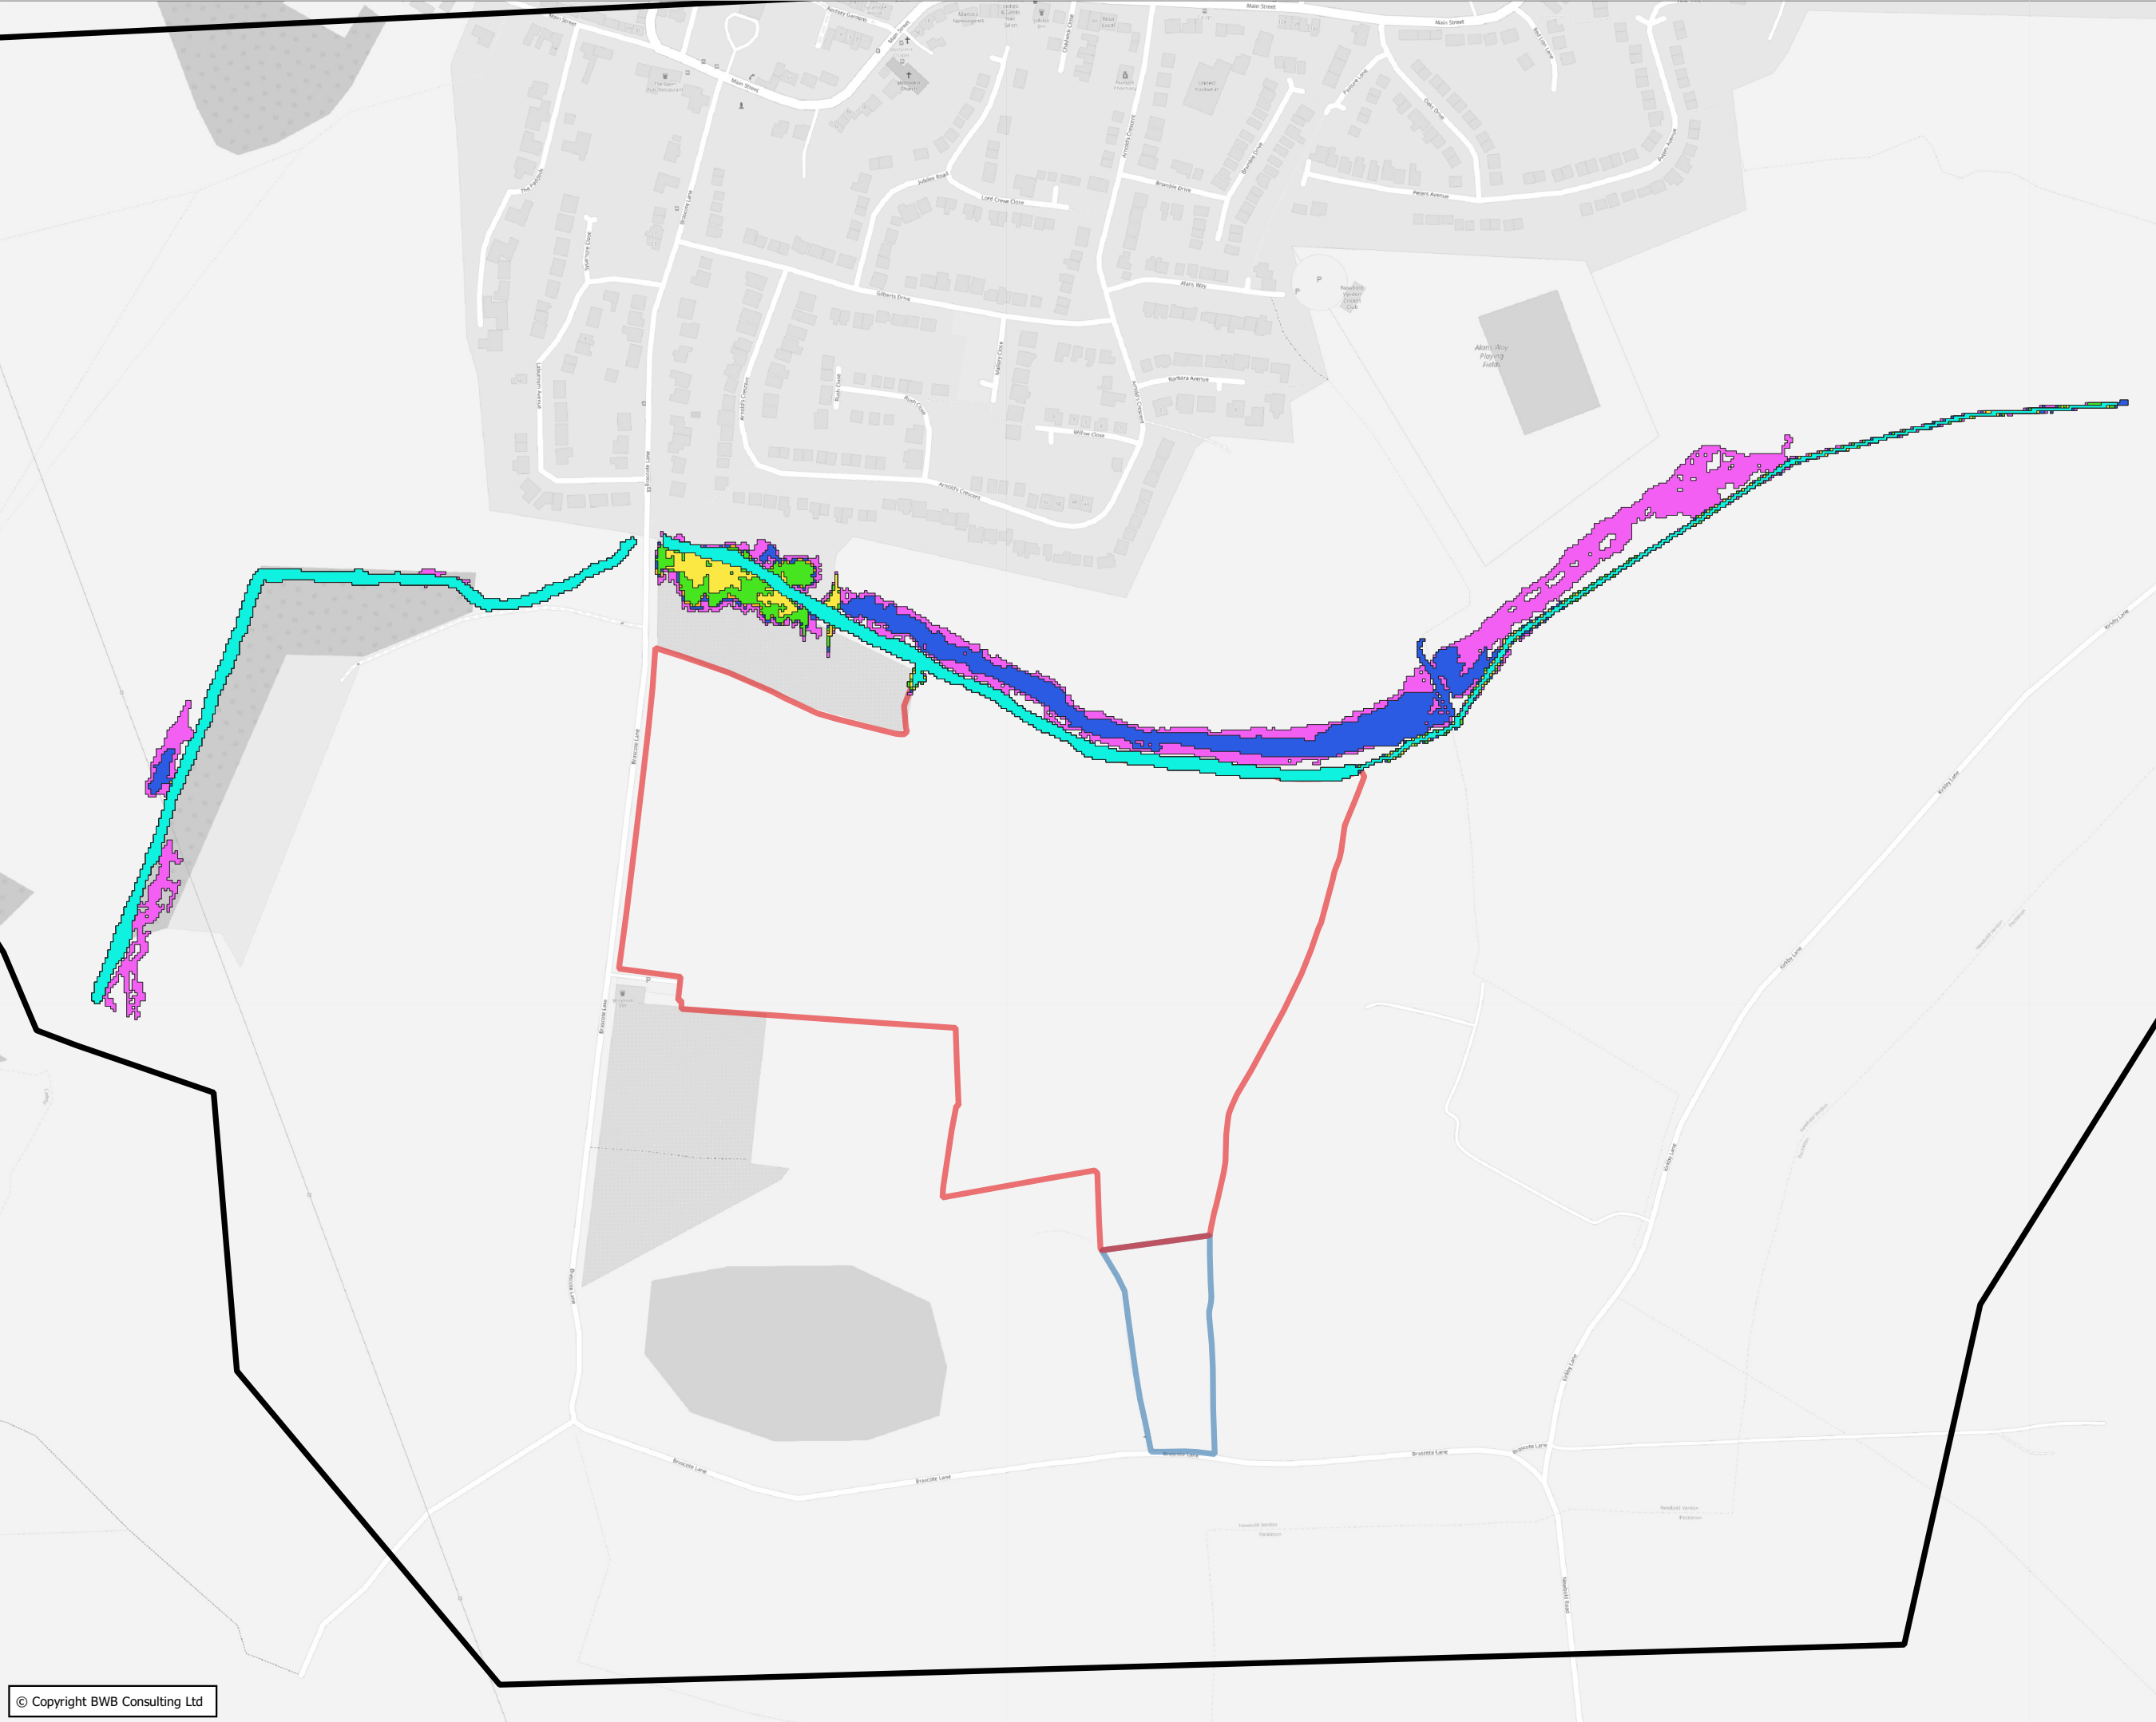

- Notes**
1. Do not scale this drawing. All dimensions must be checked/ verified on site. If in doubt ask.
 2. This drawing is to be read in conjunction with all relevant architects, engineers and specialists drawings and specifications.
 3. All dimensions in millimetres unless noted otherwise. All levels in metres unless noted otherwise.
 4. Any discrepancies noted on site are to be reported to the engineer immediately.
 5. OpenStreetMap data have been reproduced under the terms of the Open Data Commons Open Database License. © OpenStreetMap contributors.

- Key**
- Redline Application Site Boundary
 - Blueline Site Ownership Boundary
 - Model Domain
 - 1 in 20-Year (5% AEP)
 - 1 in 100-Year (1% AEP)
 - 1 in 100-Year (1% AEP) +28%CC
 - 1 in 100-Year (1% AEP) +37%CC
 - 1 in 100-Year (1% AEP) +60%CC
 - 1 in 1000-Year (0.1% AEP)

P02	24.02.2022	FINALISED SITELAYOUT	MB	RG	
P01	08.09.2021	PRELIMINARY ISSUE	MB	RG	
Rev	Date	Details of issues/ revision	Drw	Rev	

Issues & Revisions

BWB
CONSULTANCY | ENVIRONMENT
INFRASTRUCTURE | BUILDINGS

■ Birmingham | 0121 233 3322

□ Leeds | 0113 233 8000

□ London | 0207 407 2879

□ Manchester | 0161 233 4260

□ Nottingham | 0115 924 1100

www.bwbconsulting.com

Client

Richborough Estates Ltd

Project Title

Brascote Lane, Newbold Verdon


Drawing Title

Thurlaston Brook Floodplain Extents

Drawn:	M. Brambani	Reviewed:	R. Green
BWB Ref:	BMV 3175	Date:	24/02/22
		Scale@A3:	1:4,500

Drawing Status						
FINAL						
Project - Originator - Zone - Level - Type - Role - Number					Status	Rev
BLN-BWB-ZZ-XX-SK-YE-0008					S2	P02

Appendix 5 – Sensitivity Maps

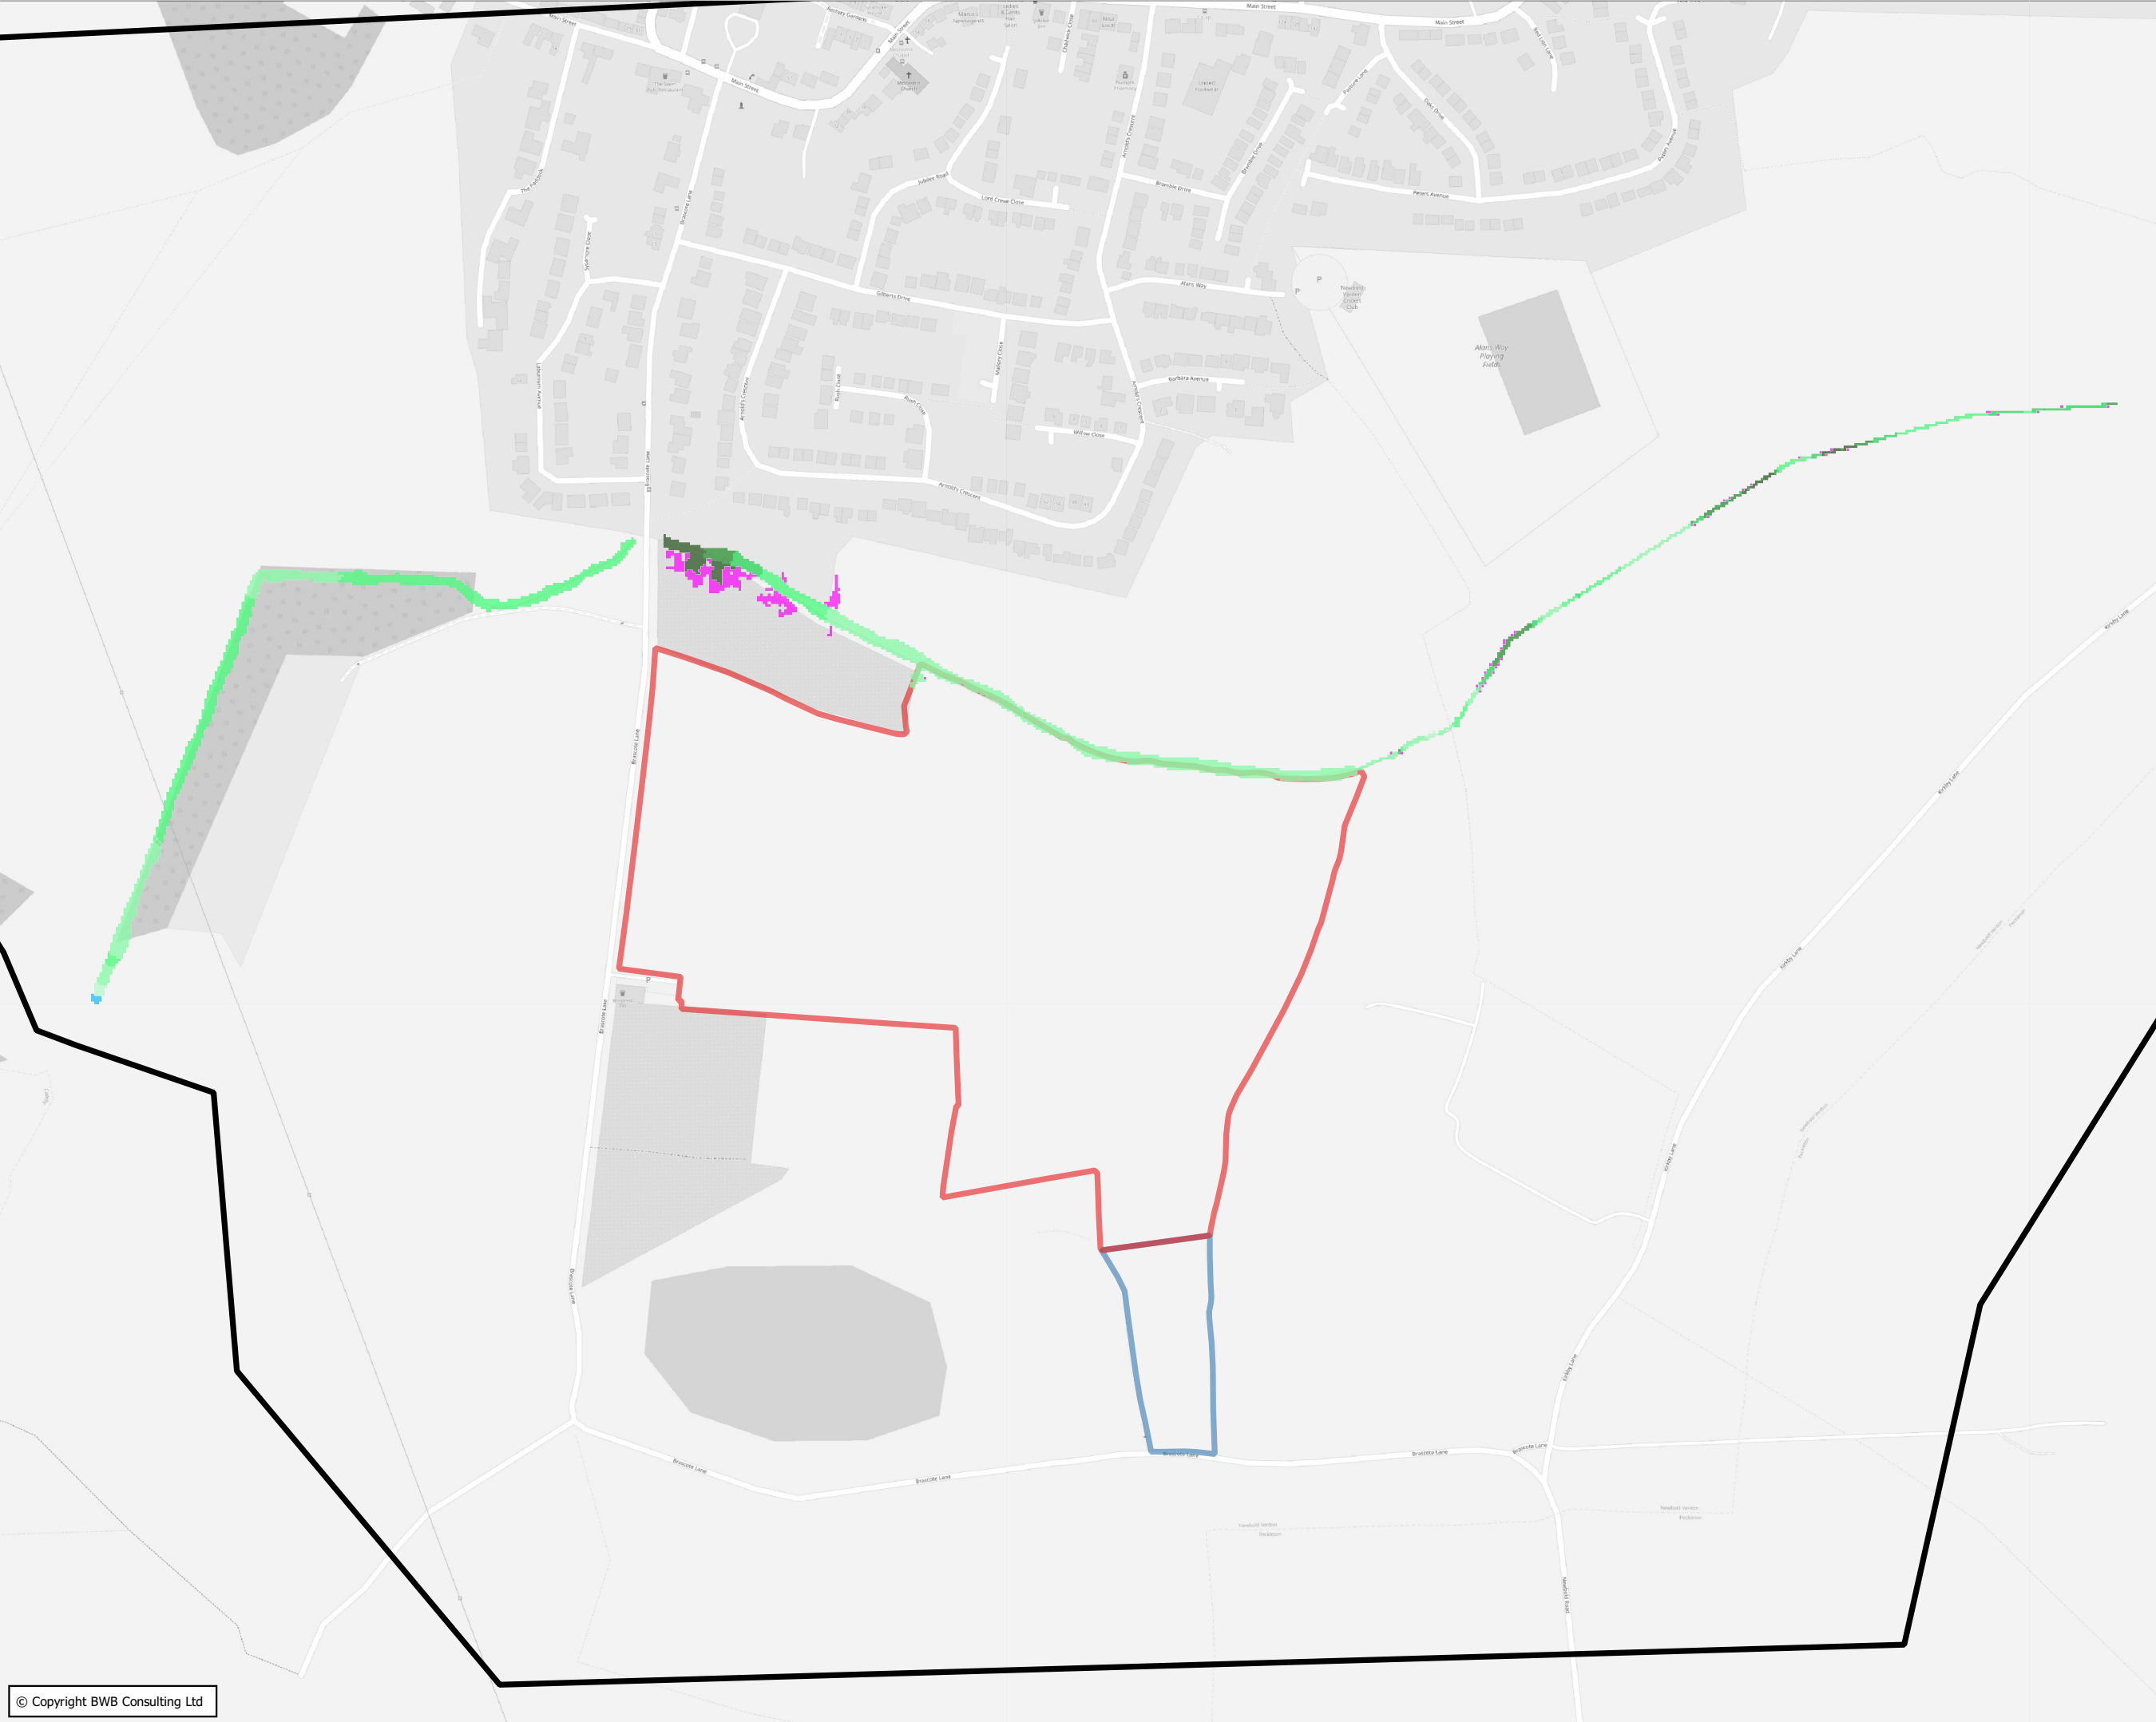

- Notes**
1. Do not scale this drawing. All dimensions must be checked/ verified on site. If in doubt ask.
 2. This drawing is to be read in conjunction with all relevant architects, engineers and specialists drawings and specifications.
 3. All dimensions in millimetres unless noted otherwise. All levels in metres unless noted otherwise.
 4. Any discrepancies noted on site are to be reported to the engineer immediately.
 5. OpenStreetMap data have been reproduced under the terms of the Open Data Commons Open Database License. © OpenStreetMap contributors.

Key

Redline Application Site Boundary

Blueline Site Ownership Boundary

Model Domain

Change in Flood Level (m)

<= -0.125

-0.125 - -0.100

-0.100 - -0.075

-0.075 - -0.050

-0.050 - -0.025

-0.025 - -0.01

-0.01 - 0.01 (No Change)

0.01 - 0.025

0.025 - 0.050

0.050 - 0.075

0.075 - 0.100

0.100 - 0.125

> 0.125

Change in Floodplain Extent

Former Wet Areas Now Dry

Former Dry Areas Now Wet

P02	24.02.2022	FINALISED SITE LAYOUT	MB	RG	
P01	08.09.2021	PRELIMINARY ISSUE	MB	RG	
Rev	Date	Details of issues/ revision	Drw	Rev	

BWB
CONSULTANCY | ENVIRONMENT
INFRASTRUCTURE | BUILDINGS

■ Birmingham | 0121 233 3322

□ Leeds | 0113 233 8000

□ London | 0207 407 2879

□ Manchester | 0161 233 4260

□ Nottingham | 0115 924 1100

www.bwbconsulting.com

Client

Richborough Estates Ltd

Project Title

Brascote Lane, Newbold Verdon

Drawing Title


**Sensitivity Tests:
1 in 100-Year (1% AEP) 5.5hr
Storm Compared to 3hr
Storm**

Drawn:	M. Brambani	Reviewed:	R. Green
BWB Ref:	BMV 3175	Date:	24/02/22
		Scale@A3:	1:4,500

Drawing Status

FINAL

Project - Originator - Zone - Level - Type - Role - Number	Status	Rev
BLN-BWB-ZZ-XX-SK-YE-0009	S2	P02

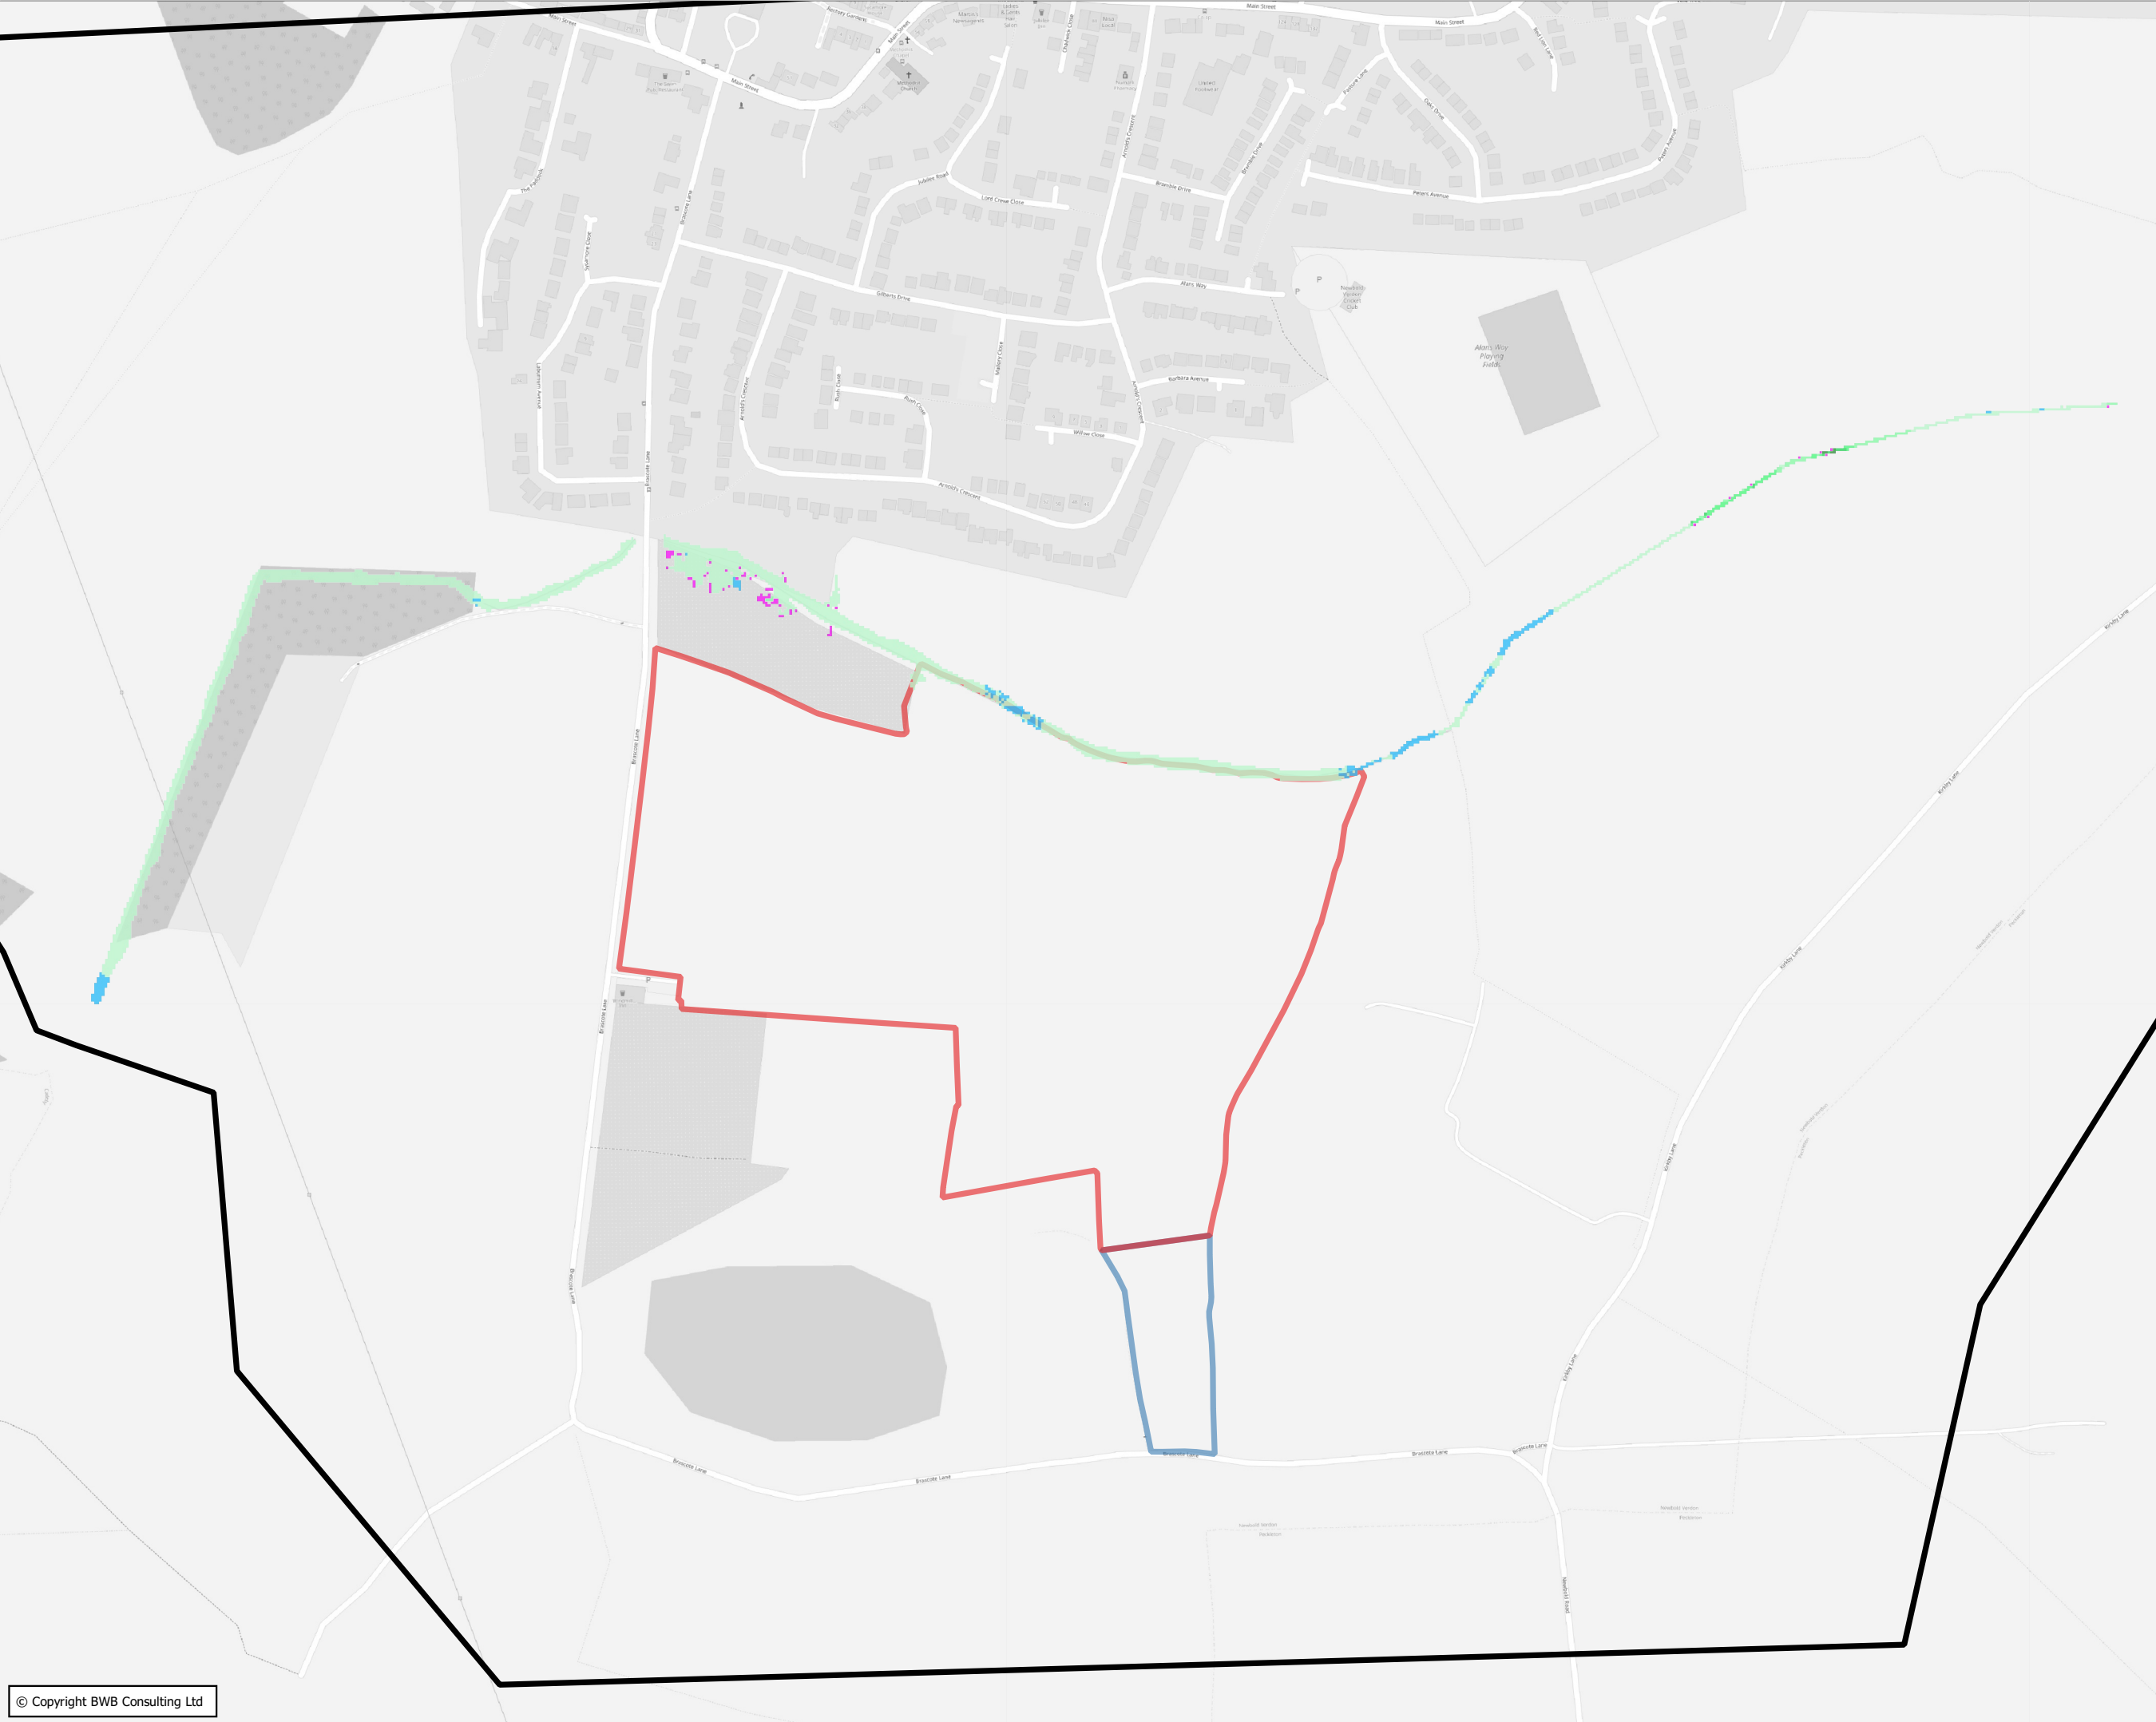

- Notes**
1. Do not scale this drawing. All dimensions must be checked/ verified on site. If in doubt ask.
 2. This drawing is to be read in conjunction with all relevant architects, engineers and specialists drawings and specifications.
 3. All dimensions in millimetres unless noted otherwise. All levels in metres unless noted otherwise.
 4. Any discrepancies noted on site are to be reported to the engineer immediately.
 5. OpenStreetMap data have been reproduced under the terms of the Open Data Commons Open Database License. © OpenStreetMap contributors.

Key

Redline Application Site Boundary

Blueline Site Ownership Boundary

Model Domain

Change in Flood Level (m)

<= -0.125

-0.125 - -0.100

-0.100 - -0.075

-0.075 - -0.050

-0.050 - -0.025

-0.025 - -0.01

-0.01 - 0.01 (No Change)

0.01 - 0.025

0.025 - 0.050

0.050 - 0.075

0.075 - 0.100

0.100 - 0.125

> 0.125

Change in Floodplain Extent

Former Wet Areas Now Dry

Former Dry Areas Now Wet

P02	24.02.2022	FINALISED SITE LAYOUT	MB	RG	
P01	08.09.2021	PRELIMINARY ISSUE	MB	RG	
Rev	Date	Details of issues/ revision	Drw	Rev	

Issues & Revisions

BWB
CONSULTANCY | ENVIRONMENT
INFRASTRUCTURE | BUILDINGS

■ Birmingham | 0121 233 3322

□ Leeds | 0113 233 8000

□ London | 0207 407 2879

□ Manchester | 0161 233 4260

□ Nottingham | 0115 924 1100

www.bwbconsulting.com

Client

Richborough Estates Ltd

Project Title

Brascote Lane, Newbold Verdon

Drawing Title

**Sensitivity Tests:
1 in 100-Year (1% AEP) 5.5hr
Storm Compared to 11hr
Storm**

Drawn:	M. Brambani	Reviewed:	R. Green
BWB Ref:	BMV 3175	Date:	24/02/22
		Scale@A3:	1:4,500

Drawing Status

FINAL

Project - Originator - Zone - Level - Type - Role - Number	Status	Rev
BLN-BWB-ZZ-XX-SK-YE-0010	S2	P02

© Copyright BWB Consulting Ltd