


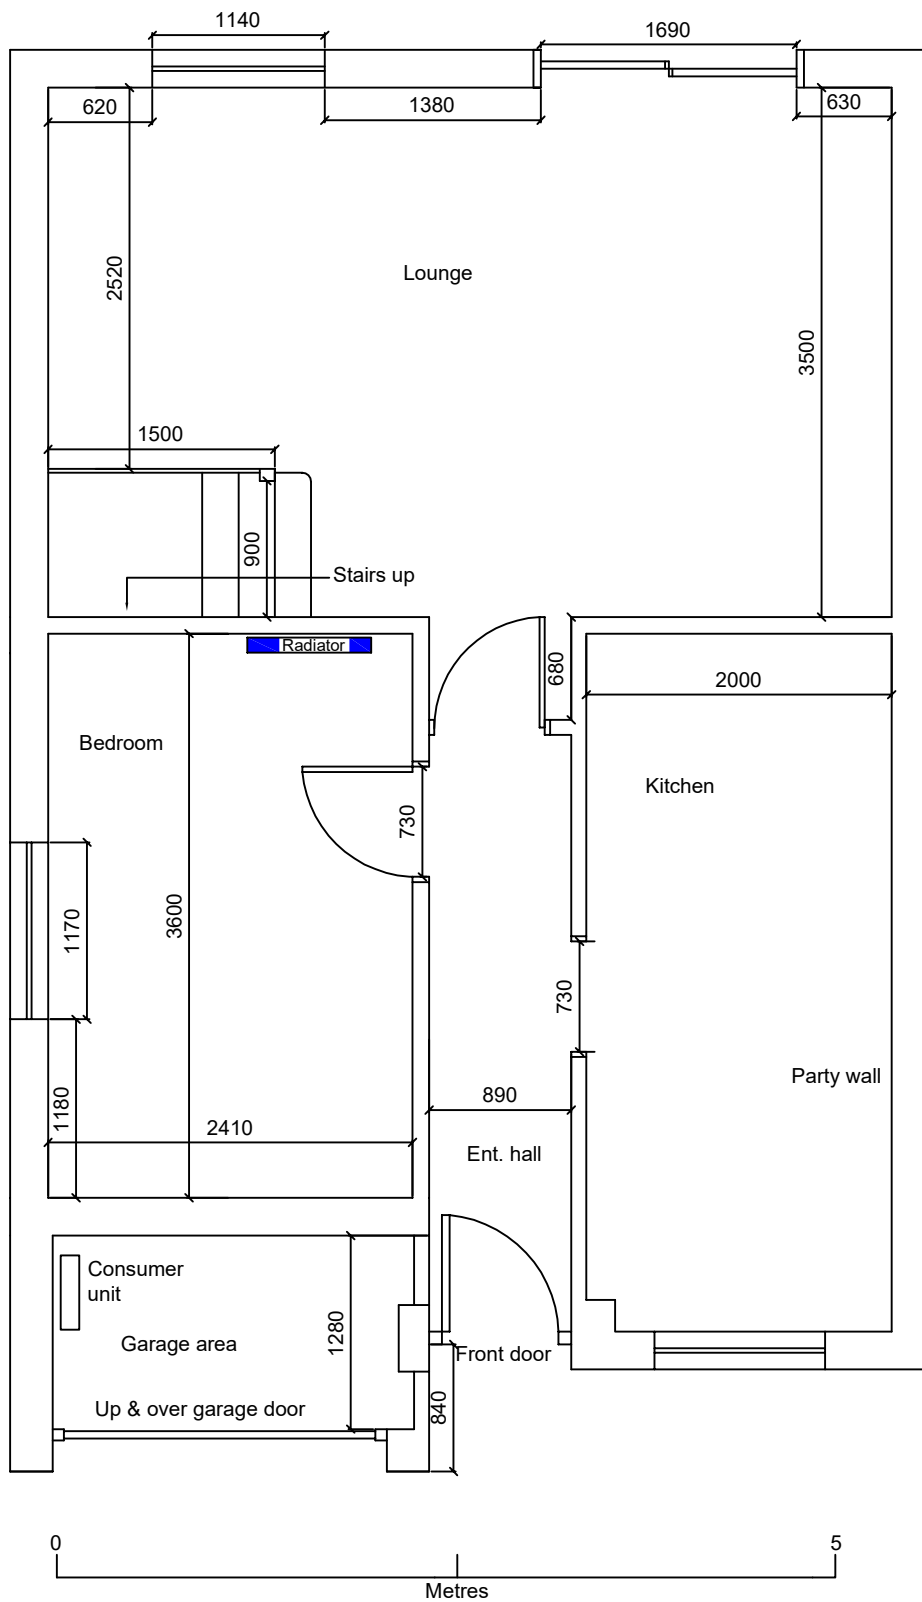

3 Landseer Drive,
Hinckley,
Leicestershire.
LE10 0GF.
Existing Ground Floor Layout

Scale: 1:50 @ A4