
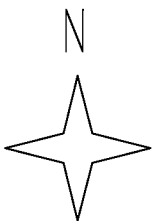


Stanfords VectorMap


20 Eastwoods Road, Hinckley, Leicester, LE10 1LH

REF:0748465

Plan No 1601/BP

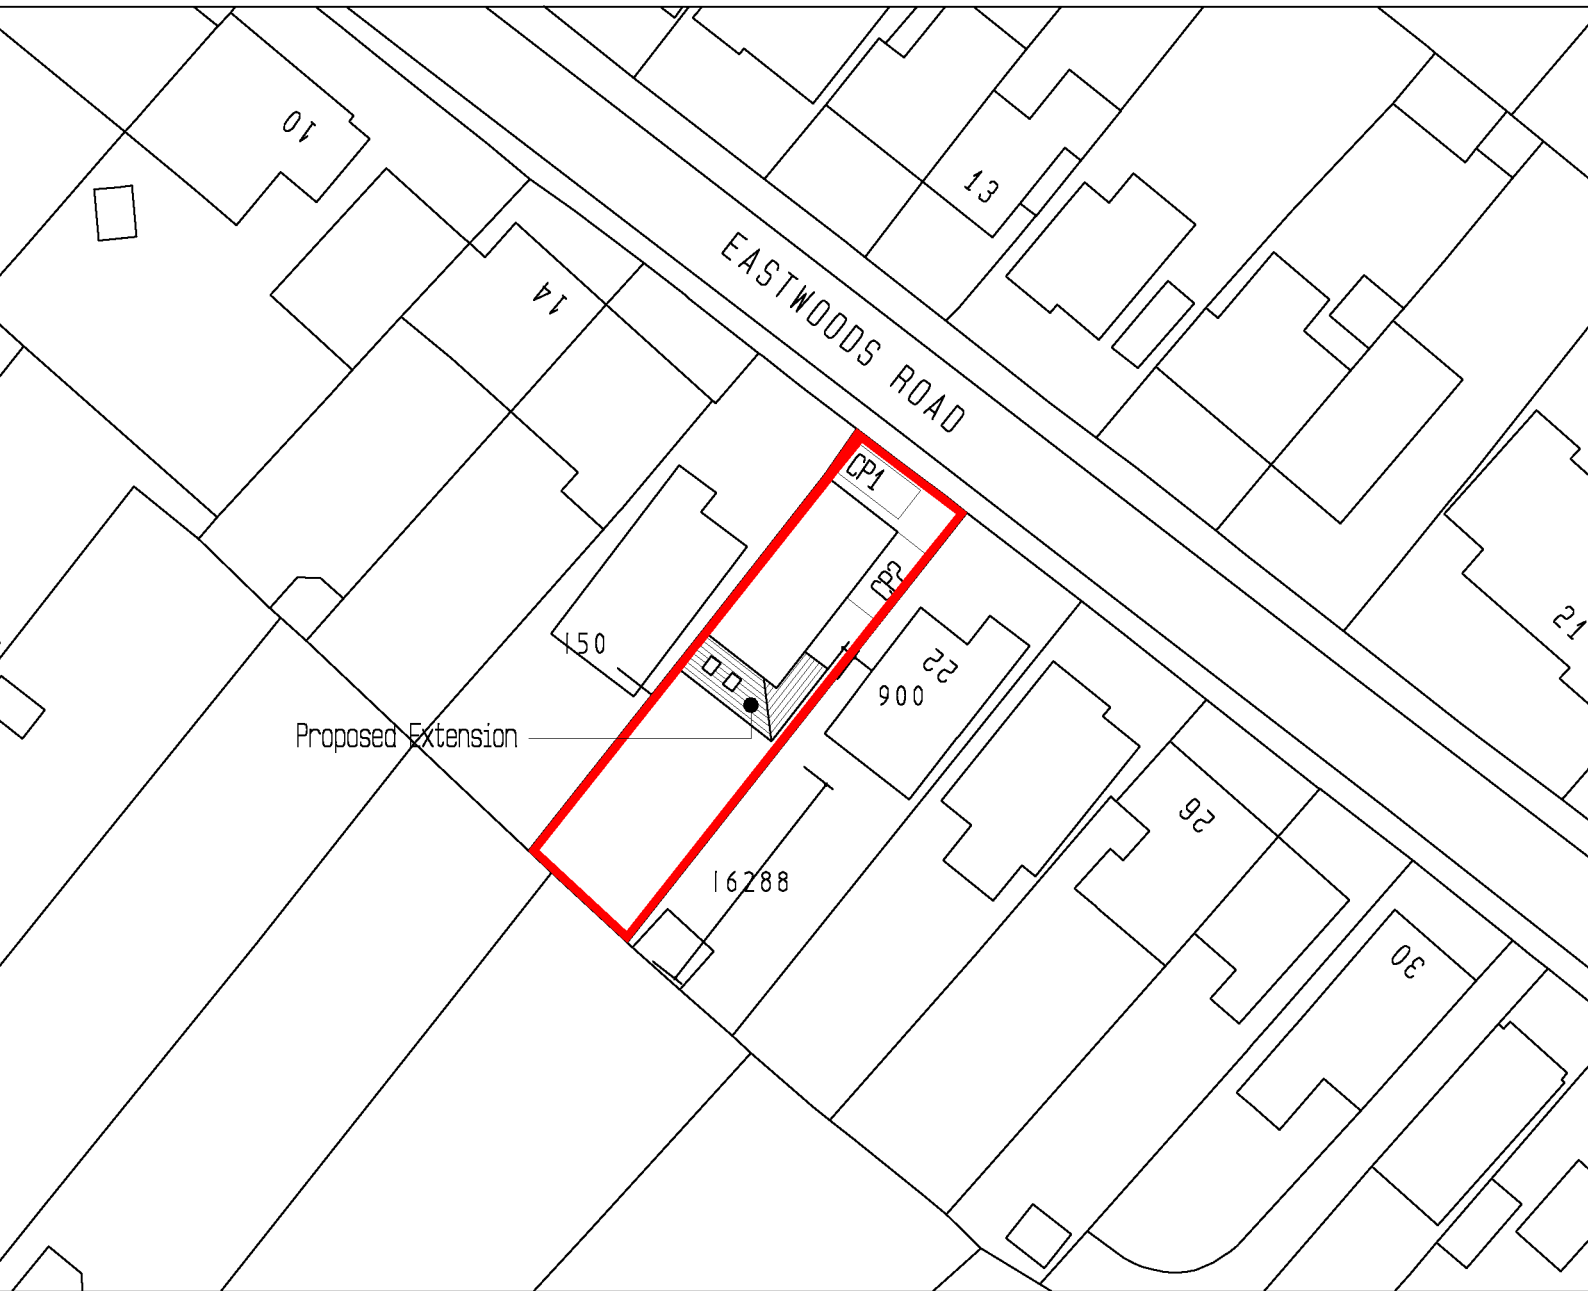

Scale, 1:500
Sheet, A4

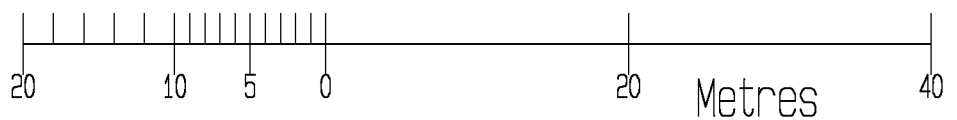

© Crown Copyright and database rights 2023 OS 100035409
Reproduction in whole or in part is prohibited
without the prior permission of Ordnance Survey.