

DEVELOPMENT SERVICES
- 6 AUG 2008
RECEIVED

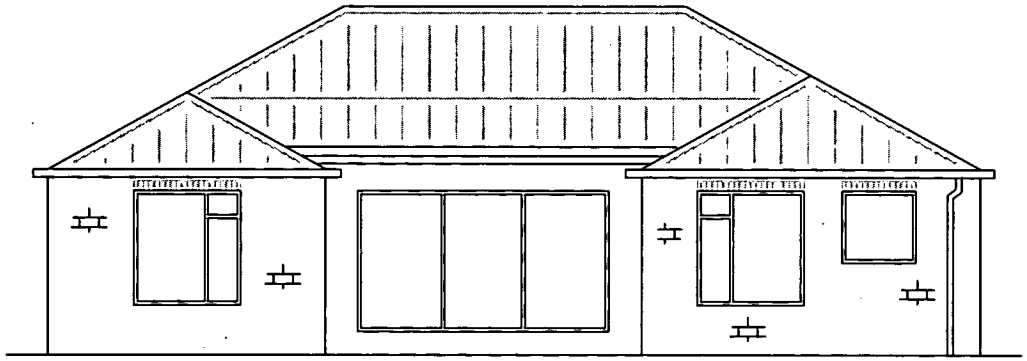

EXISTING REAR ELEVATION

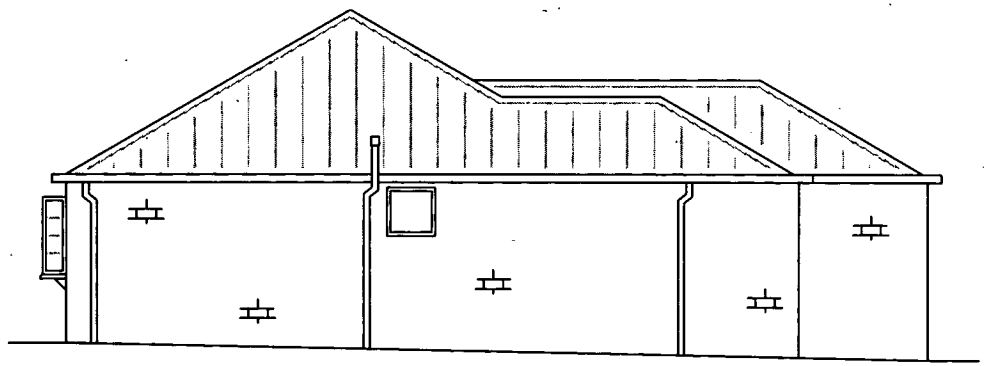

EXISTING SIDE ELEVATION

AGBDESIGN
CONSULTANTS LTD

TITLE
PROPOSED EXTENSION & ALTERATIONS.
EXISTING ELEVATIONS

SITE ADDRESS 45 WOODLANDS DRIVE, GROBY, LEICS		FOR: MR & MRS G LENNOX
DRAWN BY MR A. BROWN		DRG. No. 001/1B.
TEL:- 01509 569520	SCALE 1:100	DATE JULY 2008