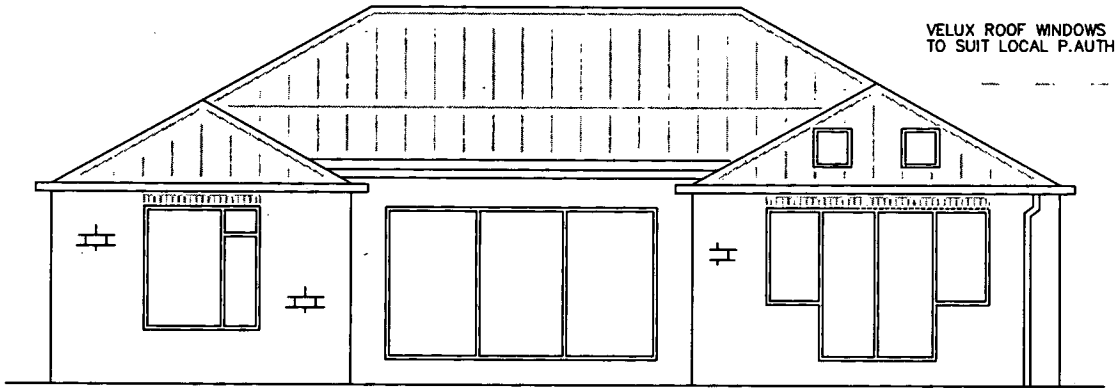

PROPOSED REAR ELEVATION

ALL WINDOWS & DOORS TO BE
WHITE UPVC THROUGHOUT

FACING BRICKWORK
TO MATCH EXISTING

NEW RWP's TO SOAKAWAY LOCATED
MIN 5m FROM ANY STRUCTURE

DEVELOPMENT
SERVICES
- 6 AUG 2008
RECEIVED

ROOF TILES TO MATCH EXISTING

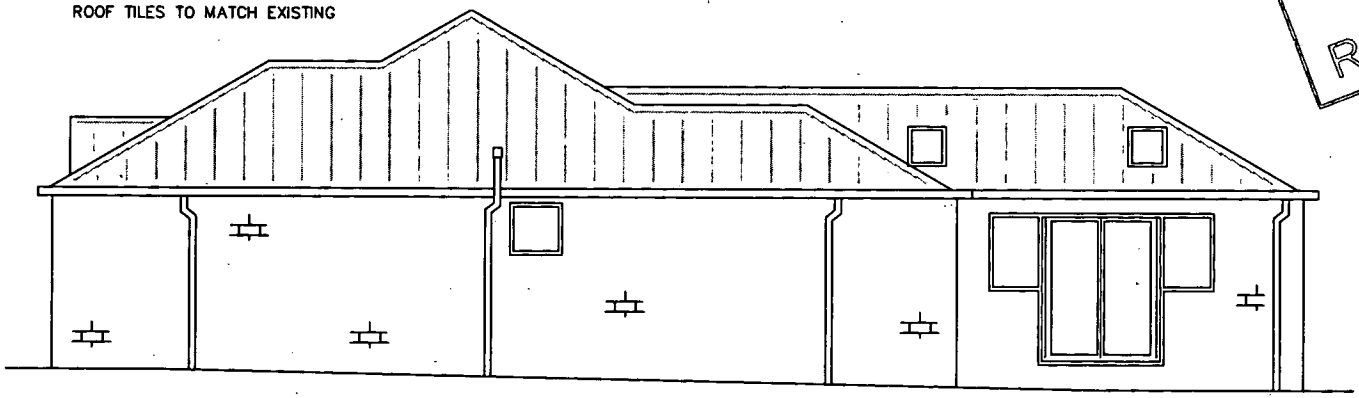

PROPOSED SIDE ELEVATION

NEW RWP's TO SOAKAWAY LOCATED
MIN 5m FROM ANY STRUCTURE

AGBDESIGN
CONSULTANTS LTD

TITLE
PROPOSED EXTENSION & ALTERATIONS.
PROPOSED ELEVATIONS

SITE ADDRESS	45 WOODLANDS DRIVE, GROBY, LEICS		FOR: MR & MRS G LENNOX
DRAWN BY	MR A. BROWN		DRG. No.
TEL:-	01509 569520	SCALE 1:100	DATE JULY 2008	001/4B.