


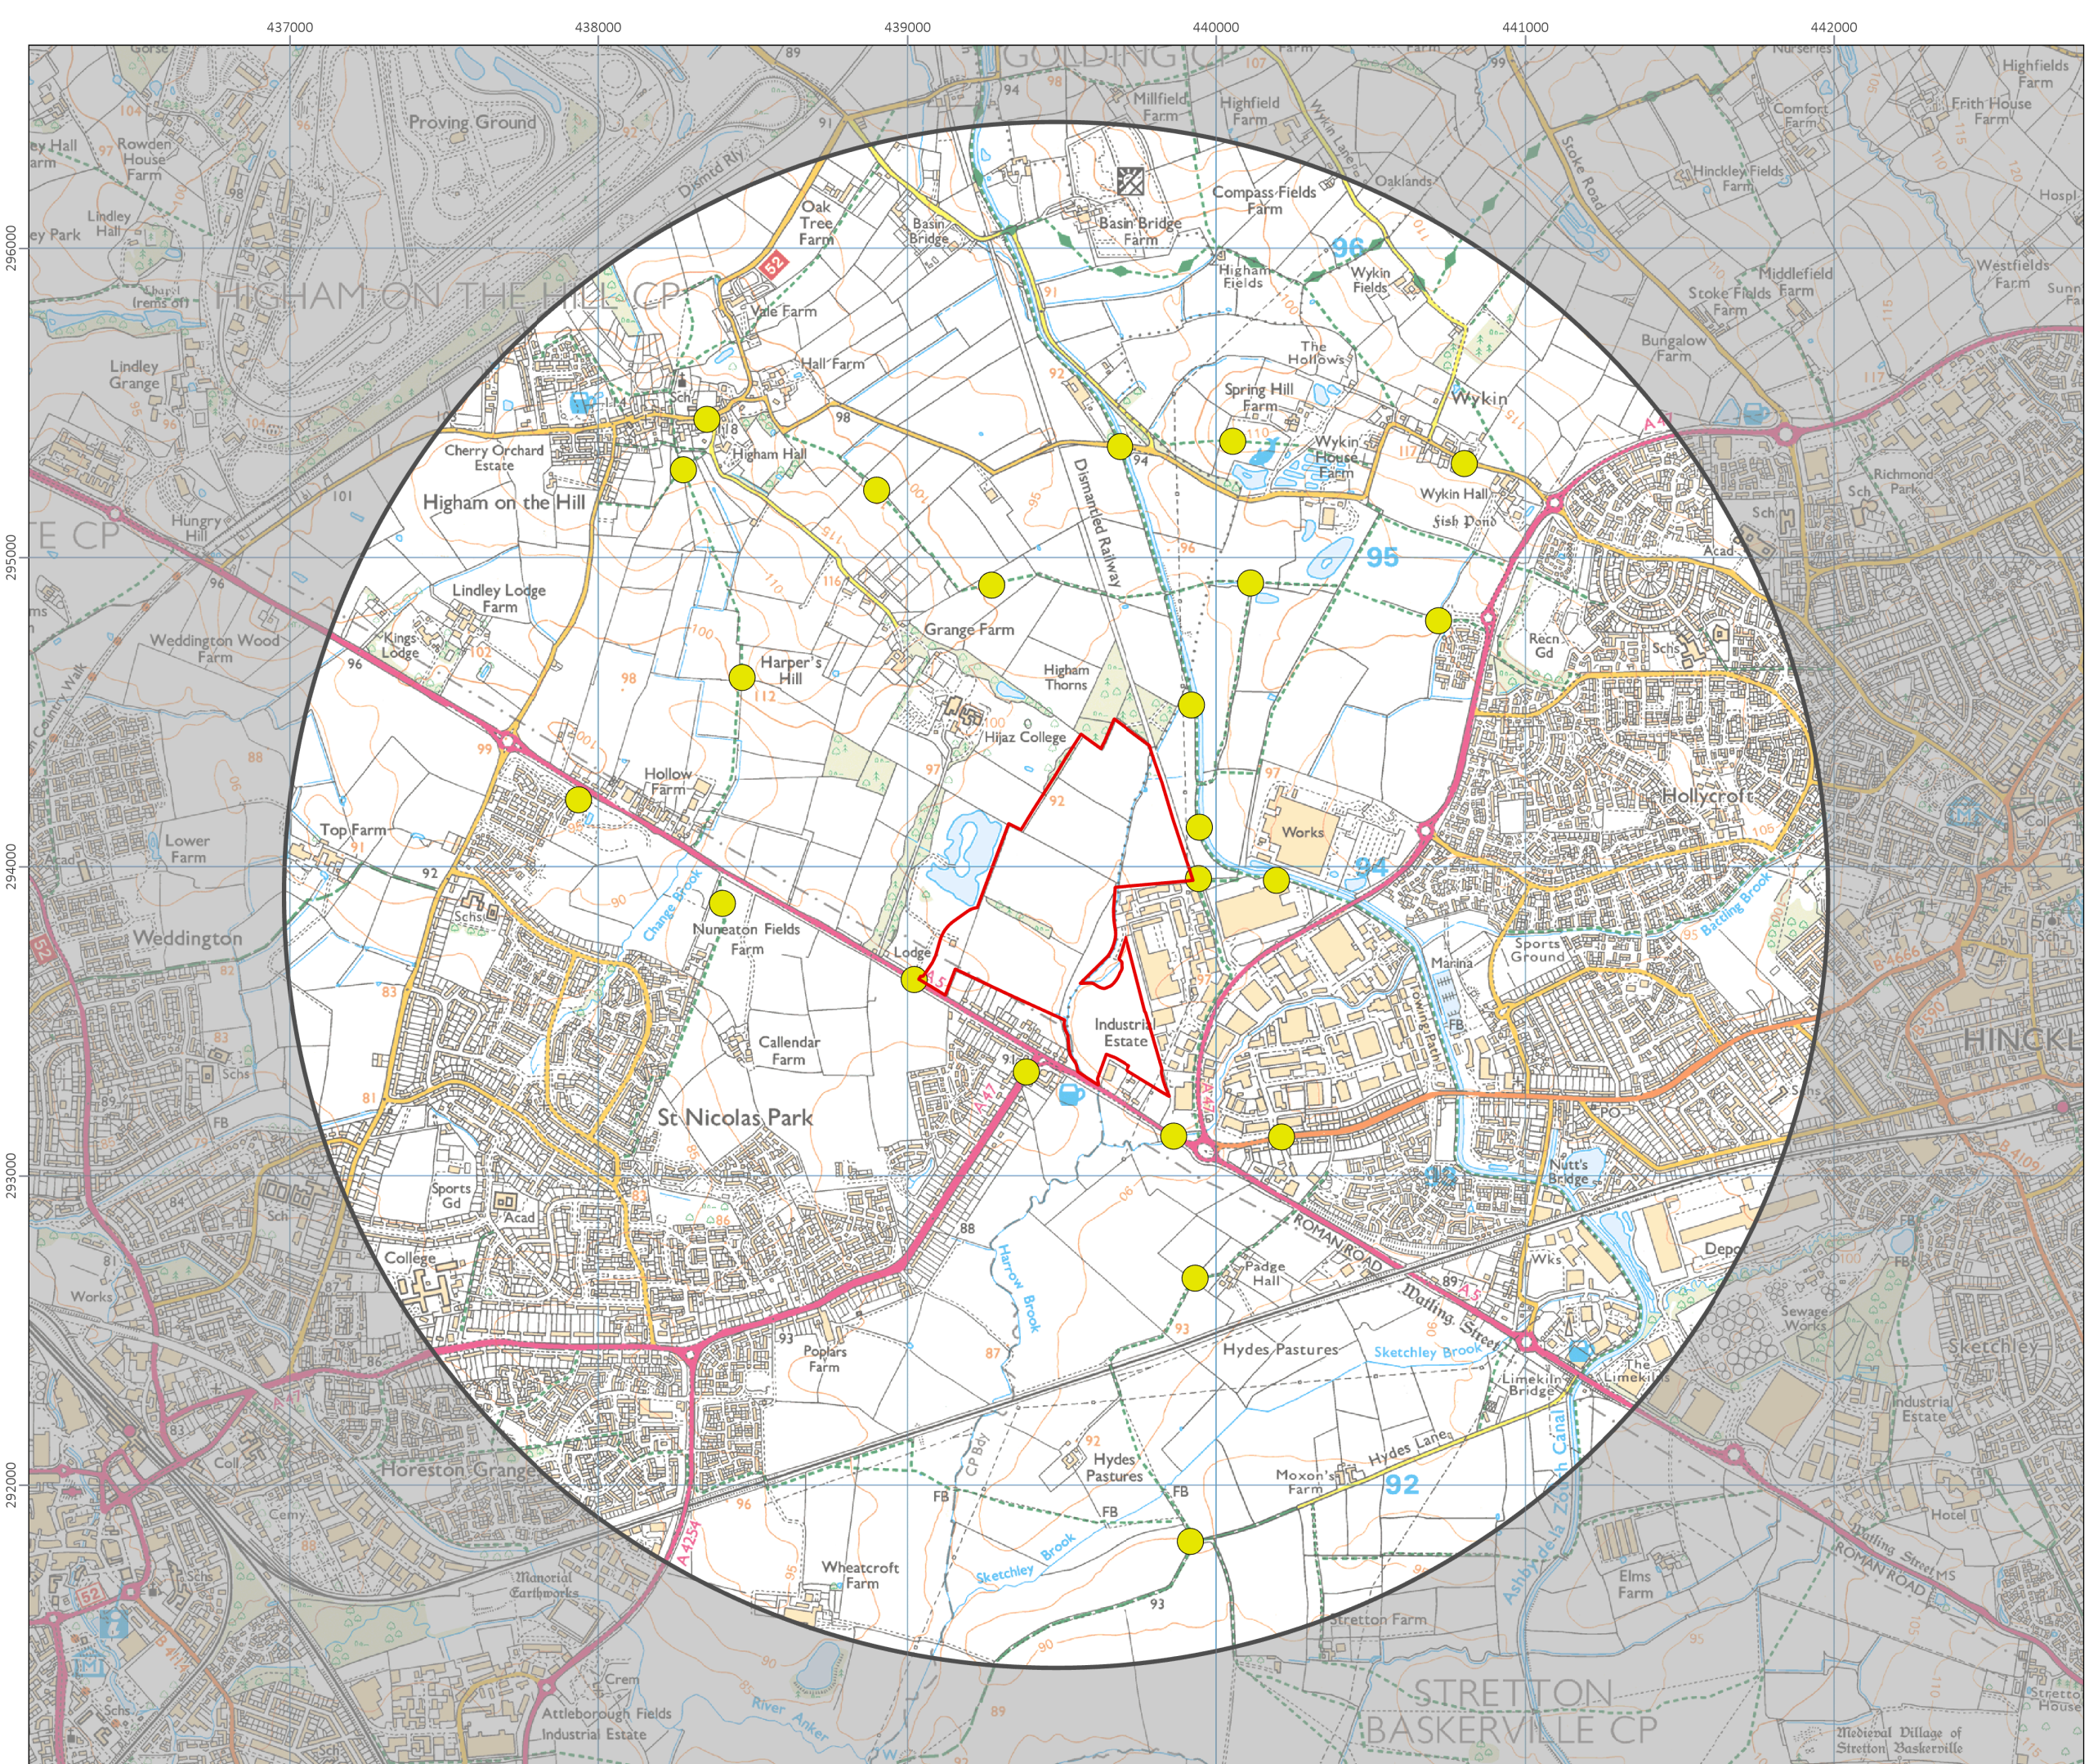

LEGEND

Site Boundary

Study Area

Viewpoint Location

Additional views will be taken from the new residential development under construction to the south-west of the A5.

02505007501,000 m

TITLE:

Viewpoint Location Map

PROJECT/SITE:

Land West of Hinckley

CLIENT:

Wilson Bowden Developments

VERSION:

d1

DATE:

19/11/2024

APPROVED BY:

AB

MAP REF:

6047-03-NLA.102

SCALE:

1:20,000 @ A3

PRODUCED BY:

SF

Nicholsons is a trading name of Nicholsons Nurseries Ltd.
The Park, North Aston, Oxfordshire, OX25 6HL
T +44 (0)1869 340342 | www.nicholsonsgb.com | Company No. 04820053

Reproduced with the permission of The Controller of His Majesty's Stationery Office
Crown Copyright 2024 (c) Licence number: 300015654. Nicholsons, The Park, North Aston, Oxfordshire OX25 6HL. For identification purposes only. Not to be reproduced without the permission of Nicholsons.

NICHOLSONS