




Section A-A Through Car Park

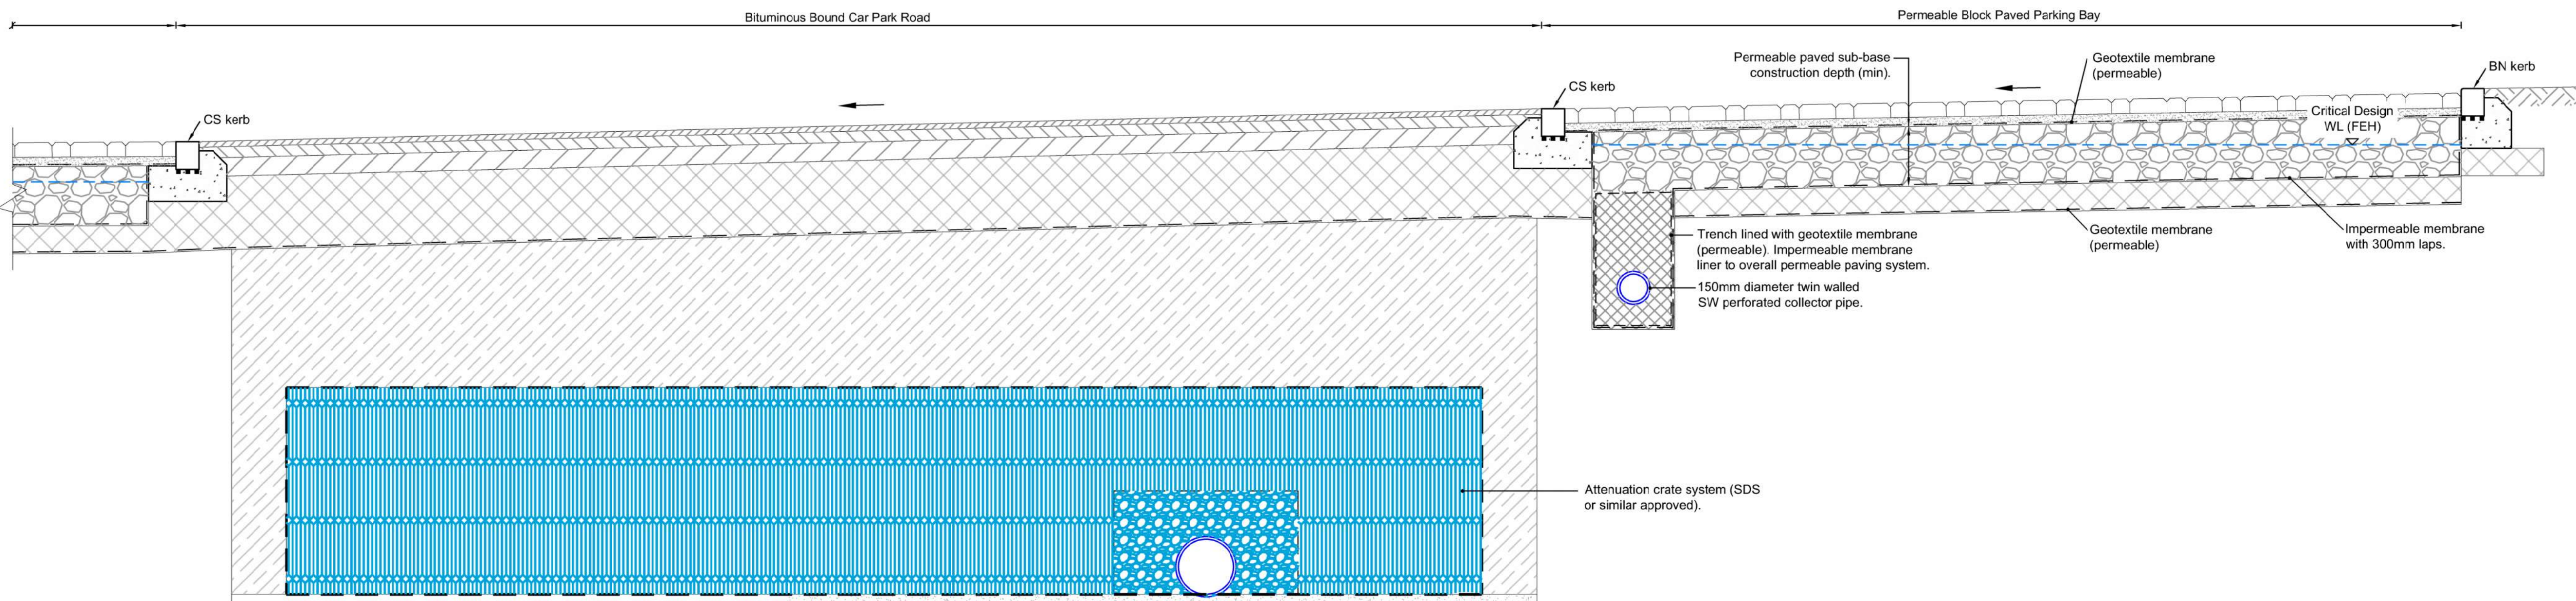


Section B-B Through Car Park

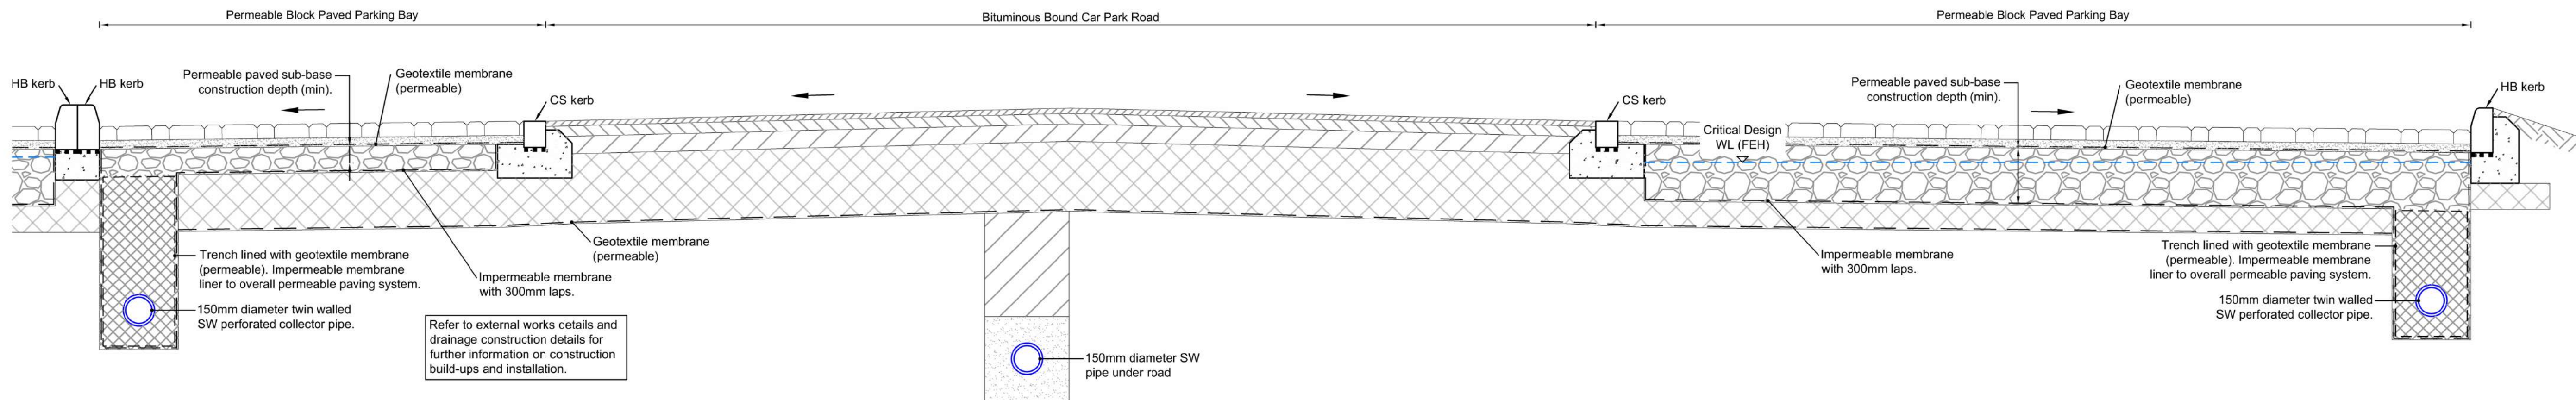


Section C-C Through Car Park

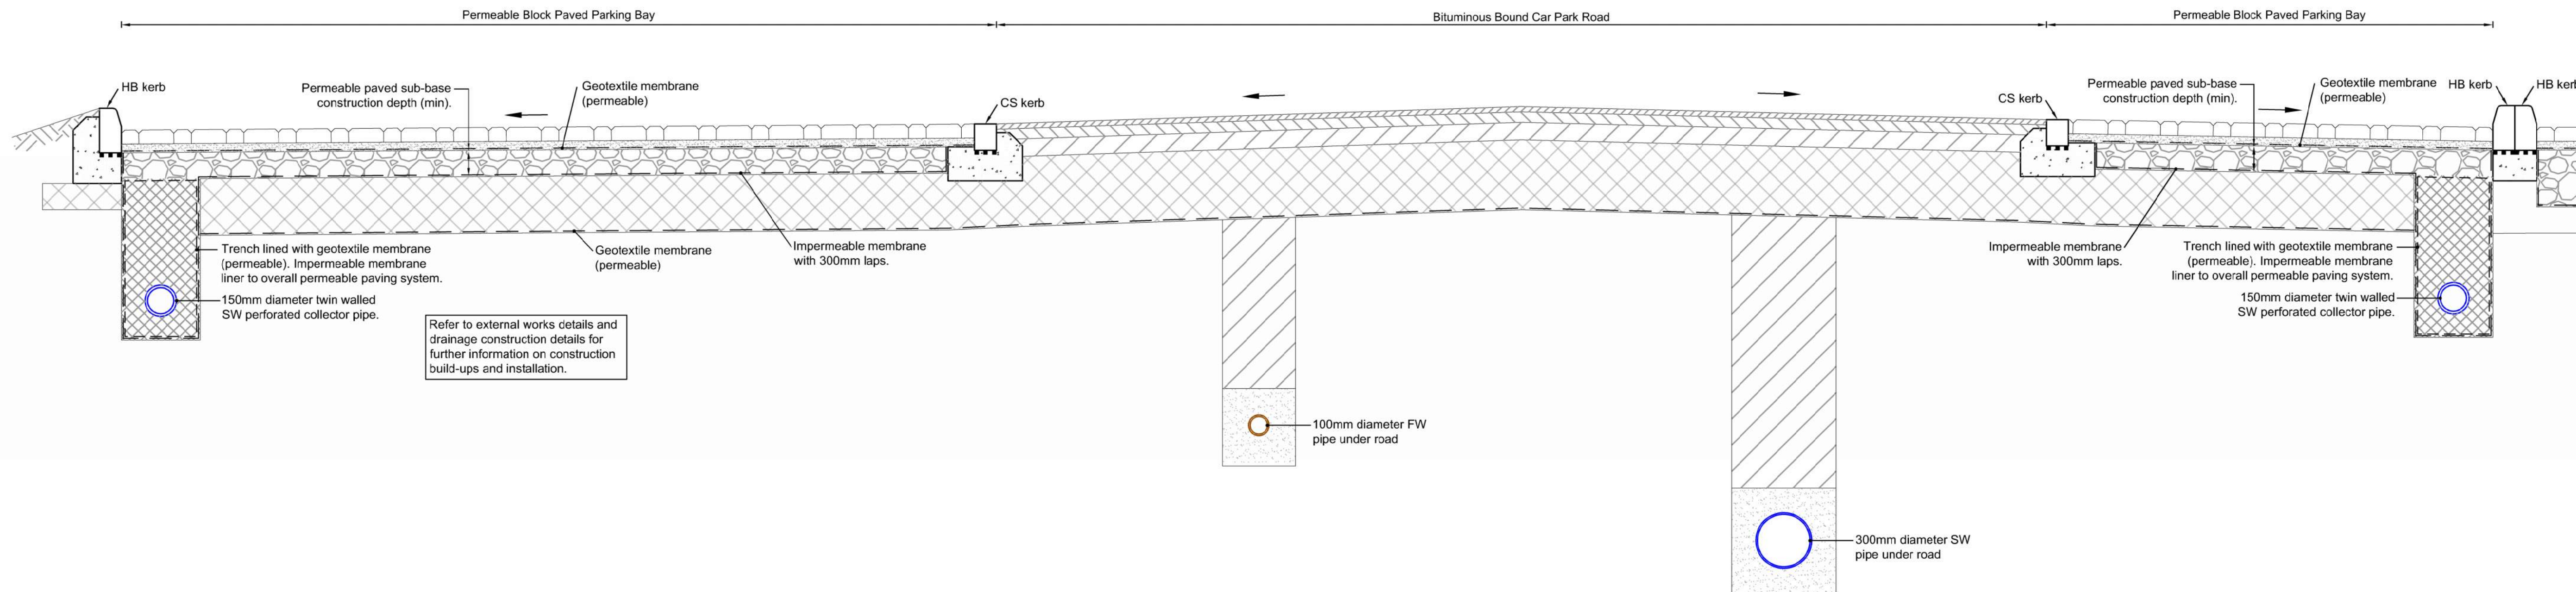


Section D-D Through Car Park

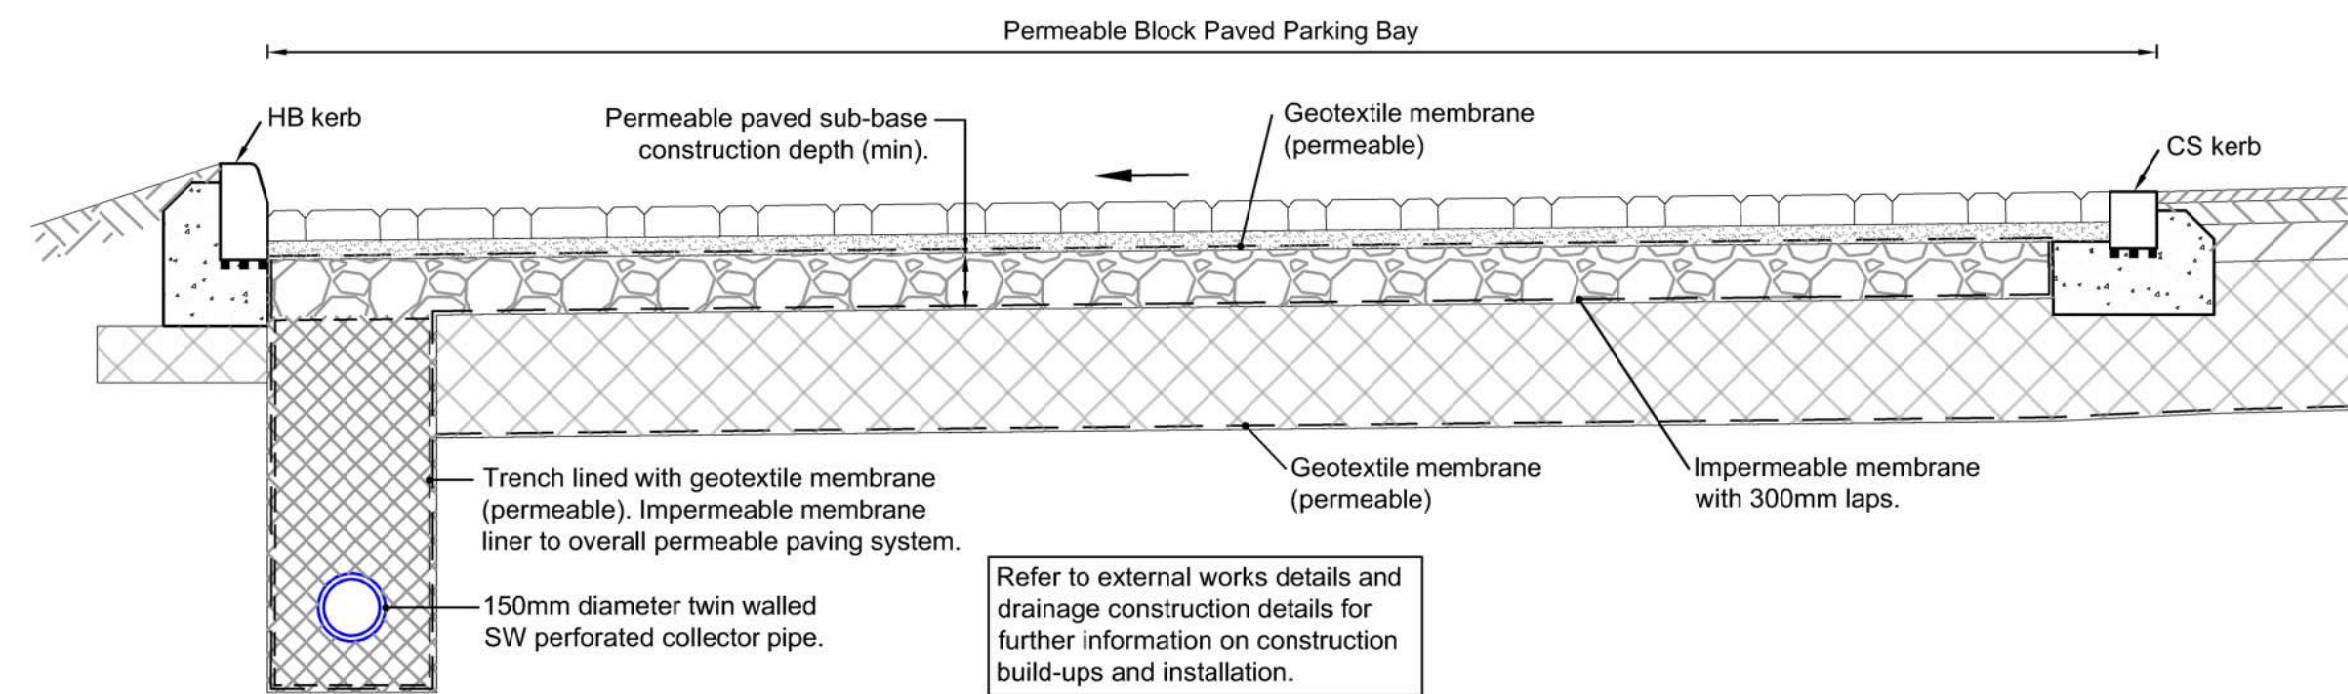

Section E-E Through Car Park

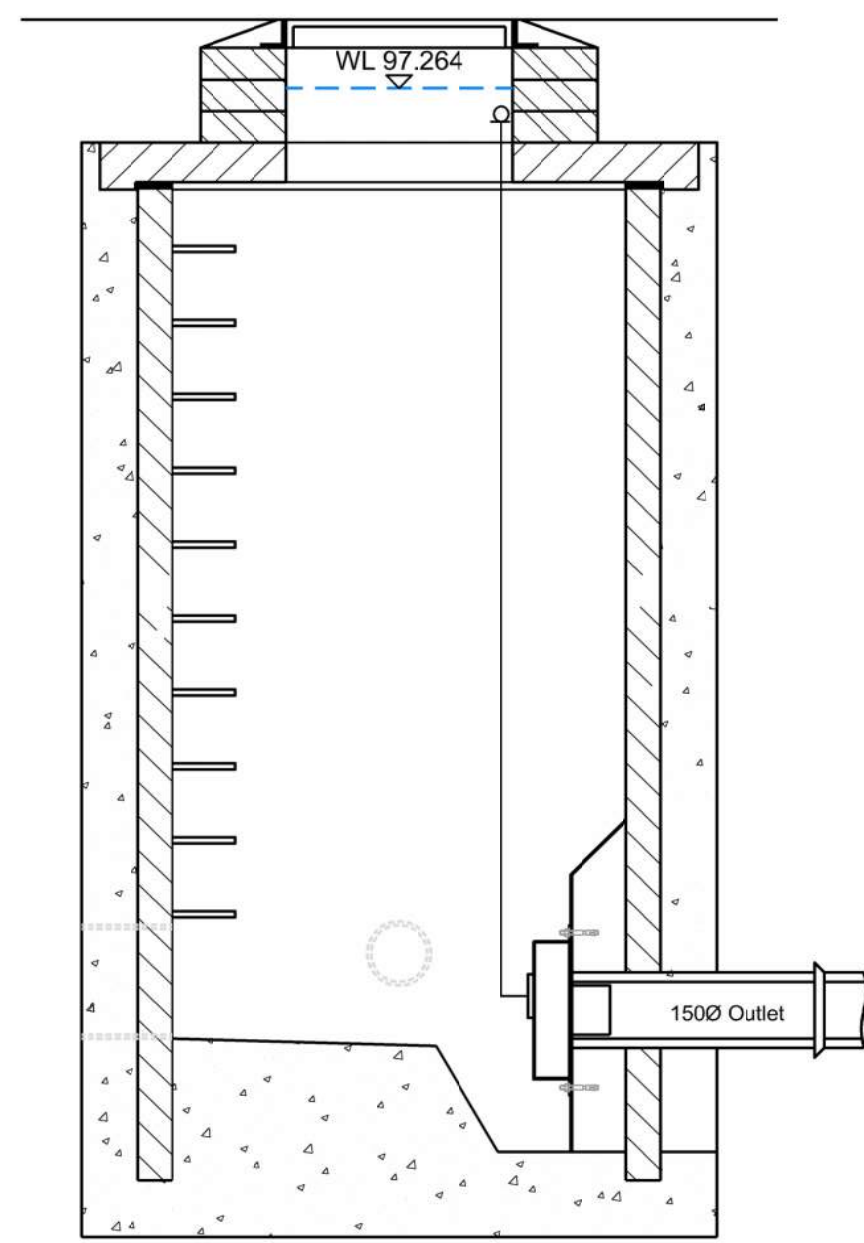

Section Through Hydrobrake (or similar approved) Flow Control Manhole S30

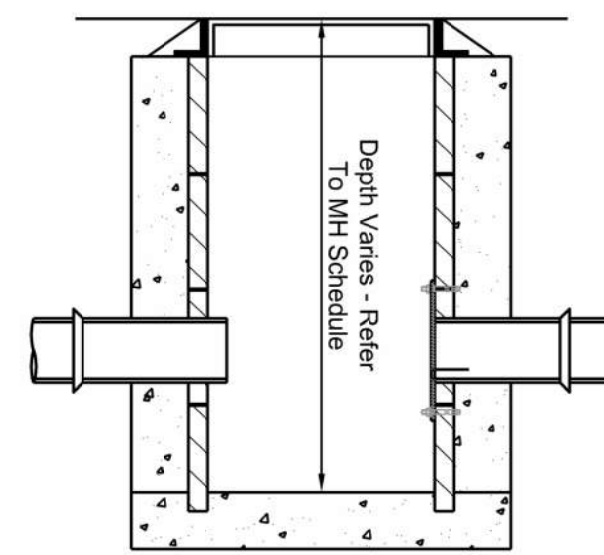

Section Through Orifice Flow Control



Extract Of Site Layout With Section Locations (NTS)

© PROJECTS/AUTOCAD STANDARDS/BCAL DRAWING FRAME/BCAL A1 Frame Rev A.DWG  
This drawing is Copyright, is the property of BCAL and cannot be copied or used without the written consent of this company.  
This drawing to be read in conjunction with all relevant BCAL Architects, M & E, Specialist Consultants and Contractors project specific drawings and specifications.  
Current British Standards apply.  
All dimensions are in millimetres. (U.N.O)  
All levels are in metres. (U.N.O)  
Written dimensions only shall be used.  
Do Not Scale.  
Any discrepancies shall be brought to the attention of BCAL immediately.  
IF IN DOUBT ASK.

NOTES  
Water levels shown are based on the (Causeway Flow) critical simulation results for a 1 in 100 year storm +40% climate change allowance.

Refer also to Drawings  
- 10394-BCL-XX-XX-DR-C-0500  
- 10394-BCL-XX-XX-DR-C-0500  
- 10394-BCL-XX-XX-DR-C-0700  
- 10394-BCL-XX-XX-DR-C-0550, 0551, 0552 & 0553  
- 10394-BCL-XX-XX-DR-C-0750 & 0751

|                           |             |                     |      |     |
|---------------------------|-------------|---------------------|------|-----|
| P01 Preliminary issue.    |             | 03.01.2024 JDH      |      |     |
| No                        | Description | Date                | By   | Chk |
| Revisions to this Drawing |             |                     |      |     |
| Drm:                      | JDH         | Date: December 2024 | Chk: |     |



Client  
Swanvale Developments

Project  
MIRA Technology Park  
Plot 44

Dwg. Title  
Sections Through  
SuDS Drainage

|             |             |     |
|-------------|-------------|-----|
| Scales @ A0 | Drawing No. | Rev |
| NTS         | 0560        | P01 |

|        |                           |
|--------|---------------------------|
| Ref    | 10394-BCL-XX-XX-DR-C-0560 |
| Status | Preliminary               |