



A PART ELEVATION A
Scale: 1:200


0 5 10 15 20 M

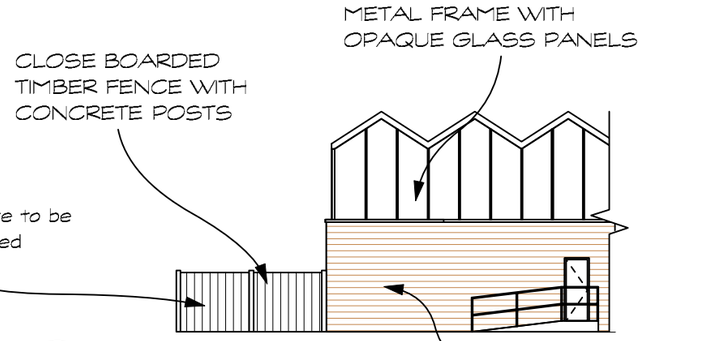

B PART ELEVATION B
Scale: 1:200

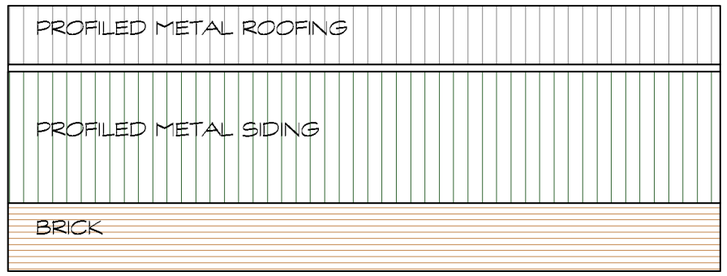


C PART ELEVATION C
Scale: 1:200

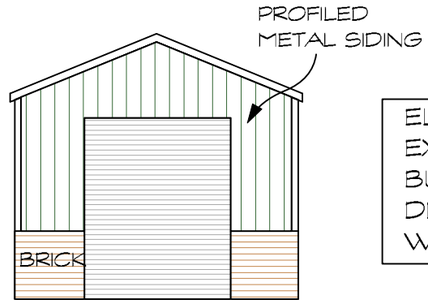


ELEVATIONS OF EXISTING STORE BUILDING TO BE DEMOLISHED TO MAKE WAY FOR NEW BUILDING

D PART ELEVATION D
Scale: 1:200

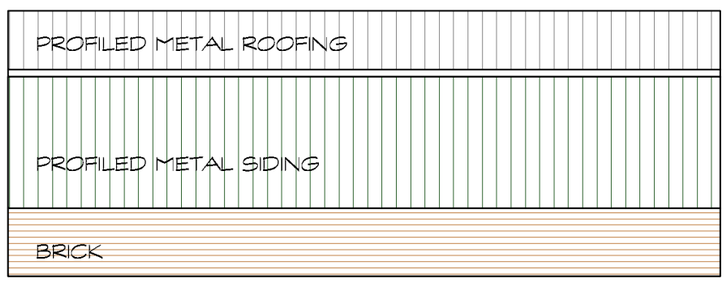

E PART ELEVATION E
Scale: 1:200

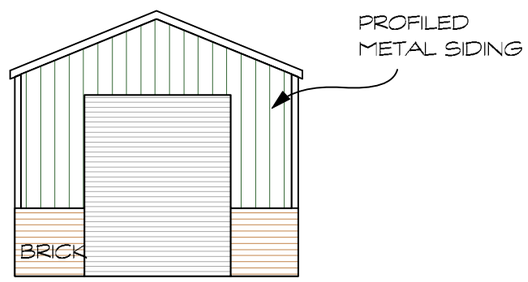

F PART ELEVATION F
Scale: 1:200

Project:
PROPOSED ALTERATIONS
WOODLANDS GARDEN CENTRE
STAPLETON NR HINCKLEY

Client:
WOODLANDS GARDEN CENTRE
,

Drawing:
DEMOLITION PLAN

Drg no:
2010-040-002 REV B Part 2 of 2

Scale: 1:200 @ A3
Drawn by: DJW
Checked by: DJW
Date: JUNE 2011

DO NOT SCALE FROM THIS DRAWING. ALL DIMENSIONS TO BE CHECKED ON SITE.
REFER ANY DISCREPANCIES TO ARCHITECT. THIS DRAWING IS SUBJECT TO COPYRIGHT.

lawrence beckingham field LLP
ARCHITECTS
The Sail Loft, Limehouse Court, 3-11 Dod Street, London E14 7EQ - Tel: +44(0) 20 7536 2100 Fax: +44(0) 20 7538 4442
initial.surname@lbfarchitects.co.uk - www.lbfarchitects.co.uk - Limited Liability Partnership No. OC303795