Materials used externally shall be of similar appearance to those used to construct the exterior of the existing dwelling. Rain water to discharge to a soakaway in accordance with BRE 365 subject to a percolation test & subsequent soil suitability.

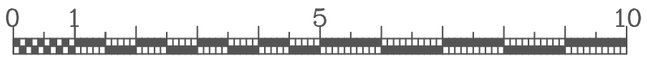

Scale – meters

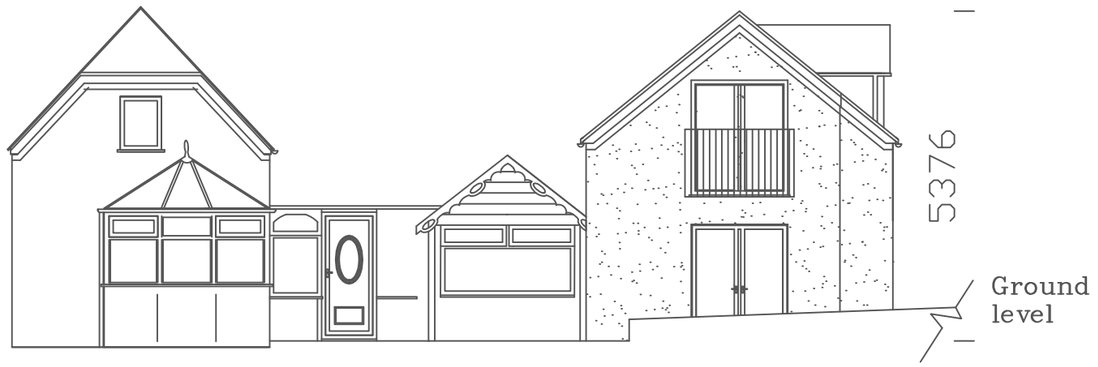

Side View as proposed

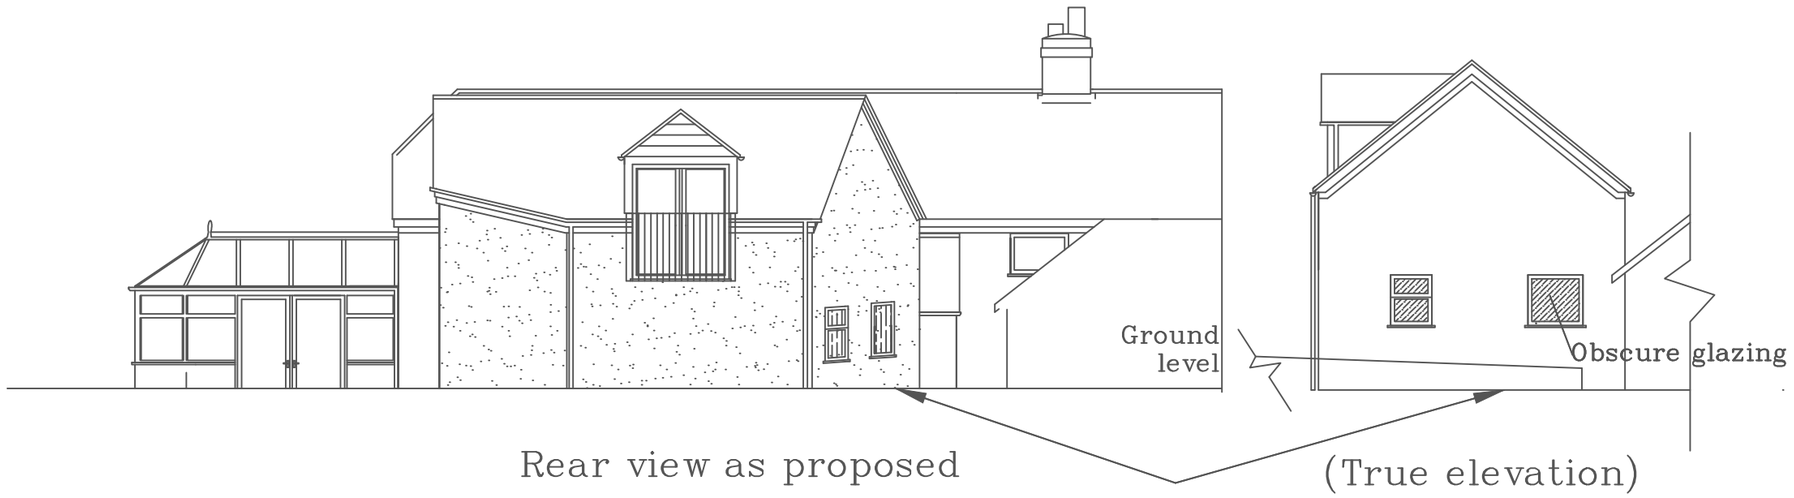

Rear view as proposed

(True elevation)

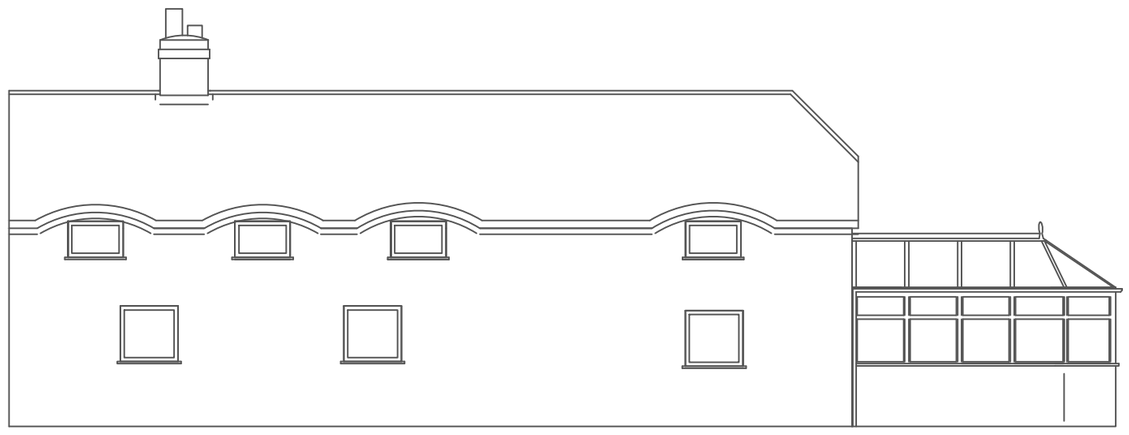

Front view as proposed

No	Revision	Date

Client
Mr. S. Hopkinson

Project
Glebe Cottage
Peckleton
Leicestershire,
LE9 7RF

Drawing Title
Proposed elevations

Date. 17/05/11	Scale. 1: 100@A3
Drawing No. A3/02/a	Status: Planning

Plan Drawing Services
01530 24 37 31

THIS DRAWING IS THE COPYRIGHT OF PLAN DRAWING SERVICES AND MAY ONLY BE REPRODUCED BY LOCAL AUTHORITY FOR RECORD OR DECISION PURPOSES, NOT BY OTHERS WITHOUT WRITTEN CONSENT.