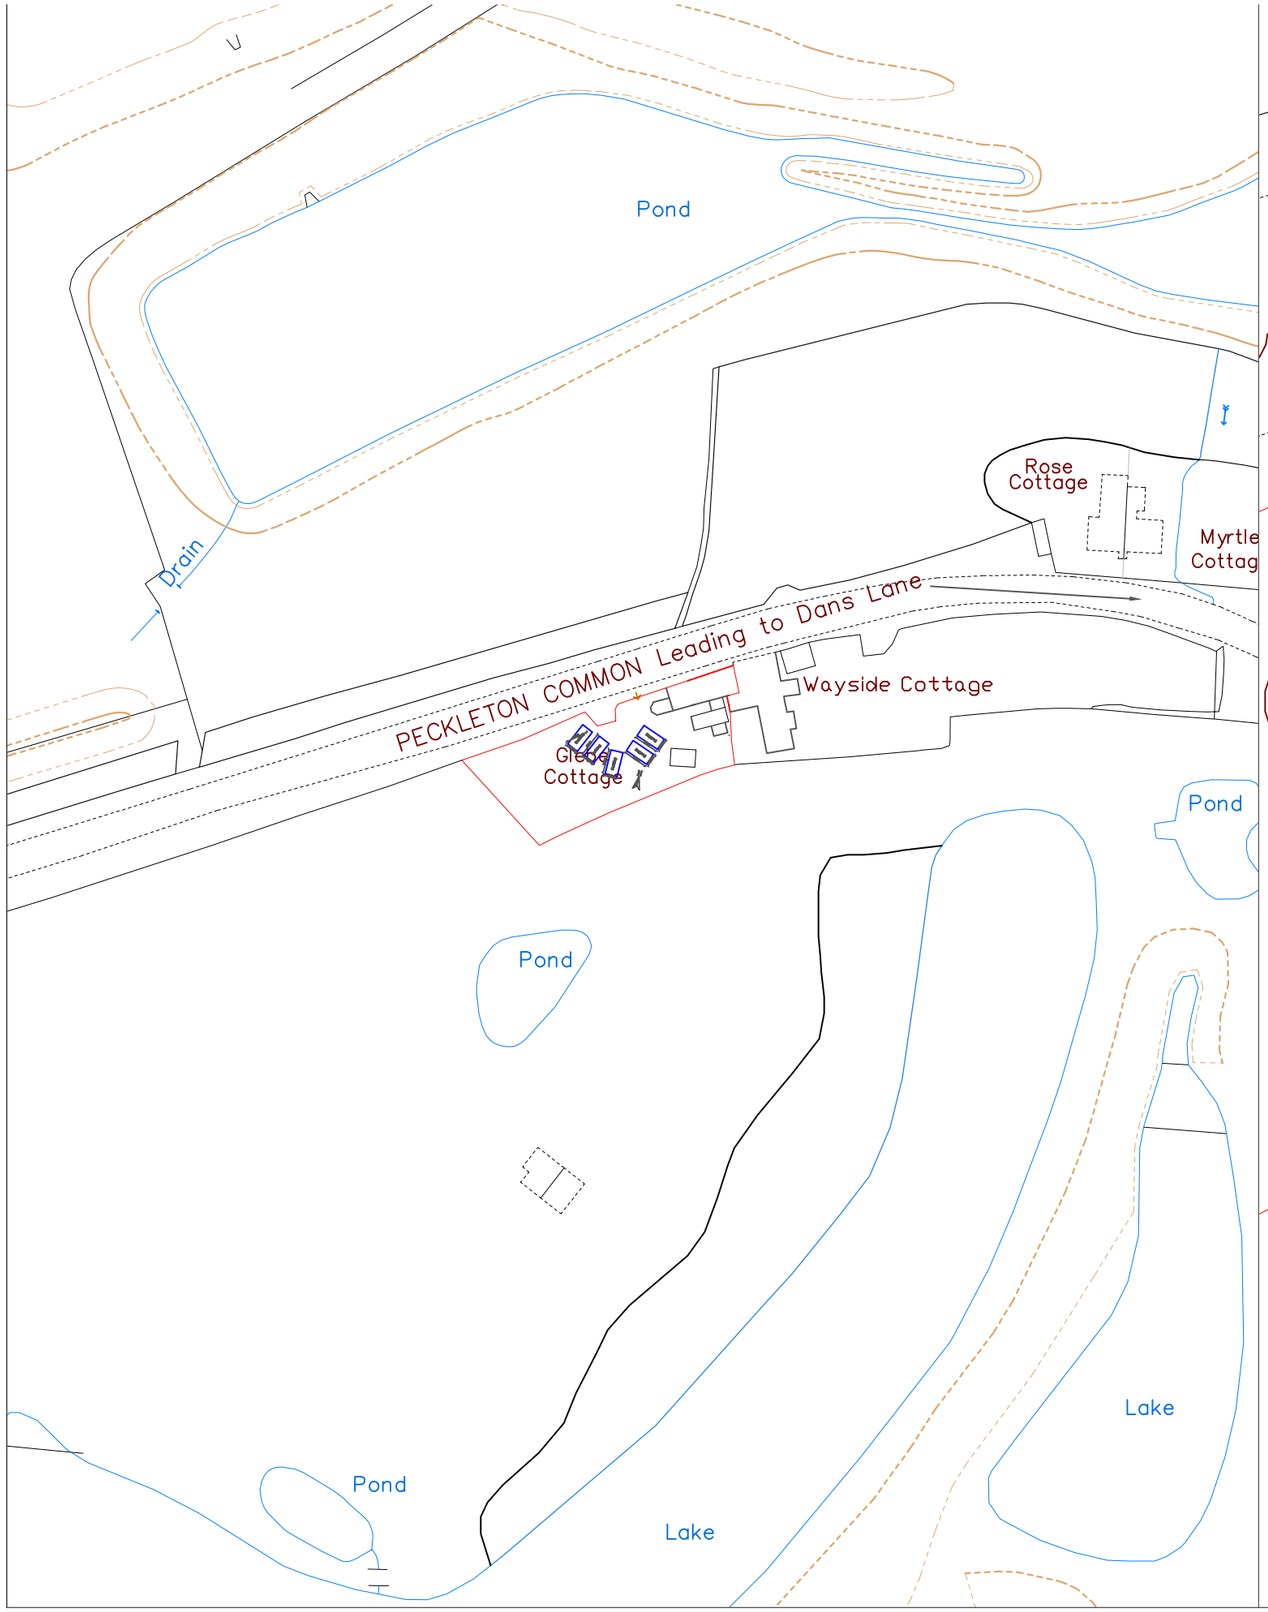

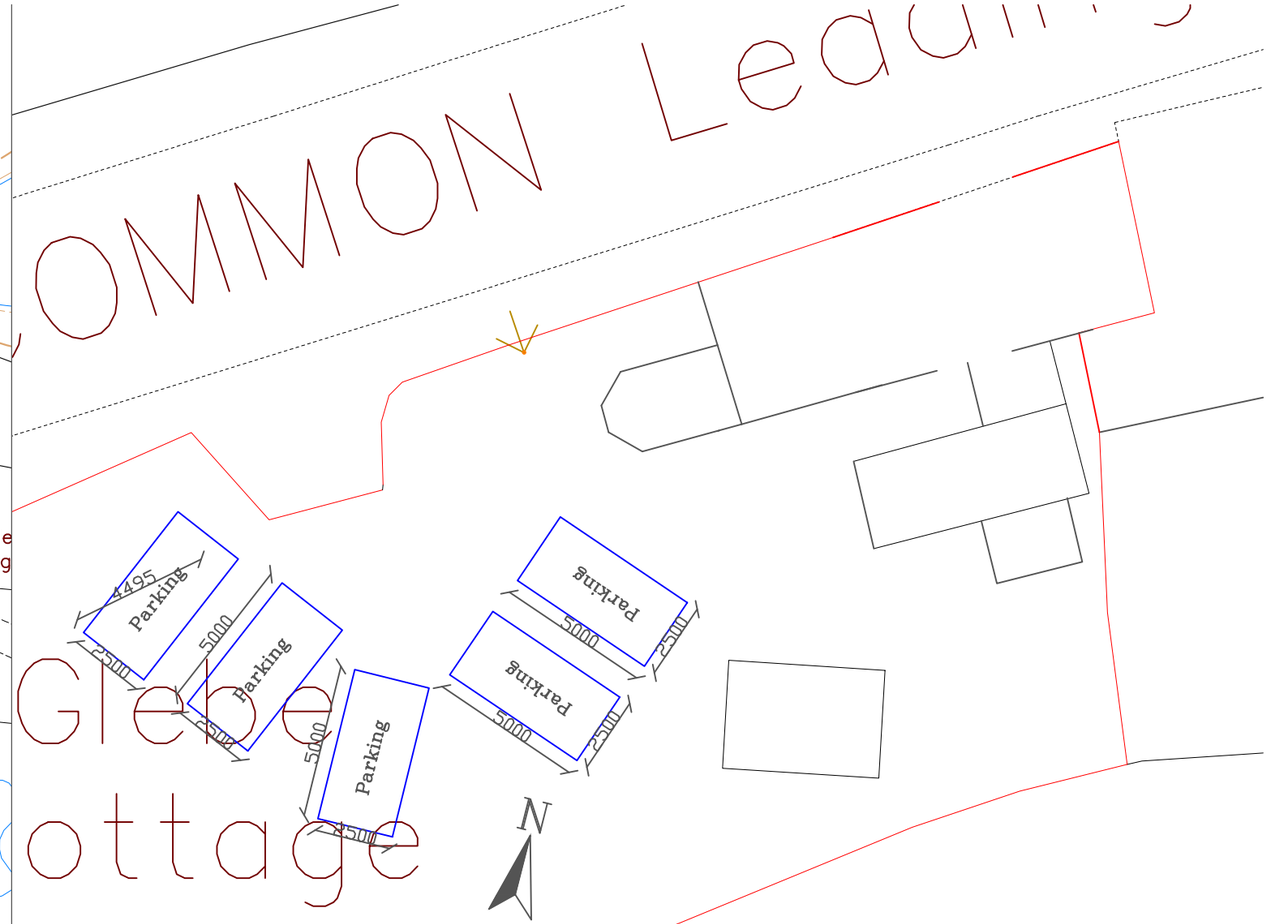

No	Revision	Date

Client
Mr. S. Hopkinson

Project
Glebe Cottage
Peckleton
Leicestershire,
LE9 7RF

Drawing Title
Site location Plan
Existing dwelling

Date. 17/05/11	Scale. 1: 200@A3 1: 1250@A3
Drawing No. A3/04/a	Status: Planning

Plan Drawing Services
01530 24 37 31

THIS DRAWING IS THE COPYRIGHT OF PLAN DRAWING SERVICES AND MAY ONLY BE REPRODUCED BY LOCAL AUTHORITY FOR RECORD OR DECISION PURPOSES, NOT BY OTHERS WITHOUT WRITTEN CONSENT.