SIDE VIEW

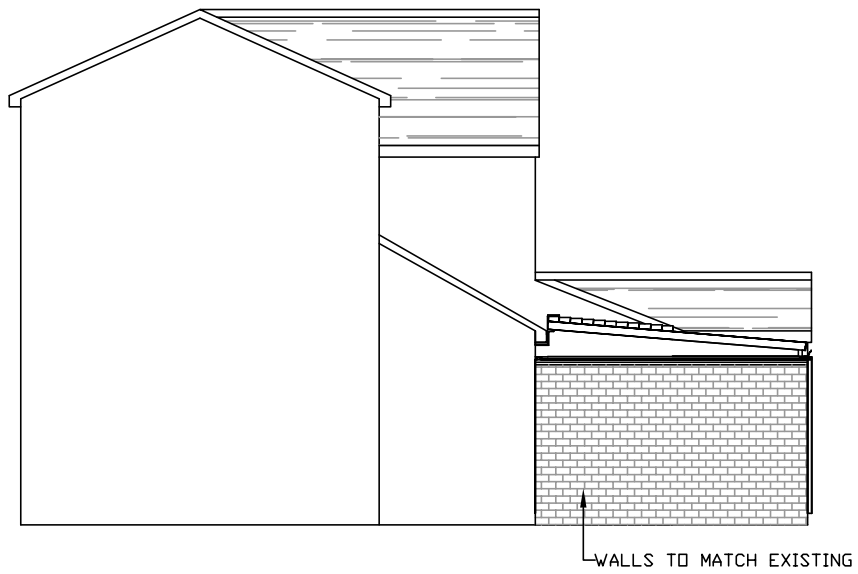

REAR VIEW

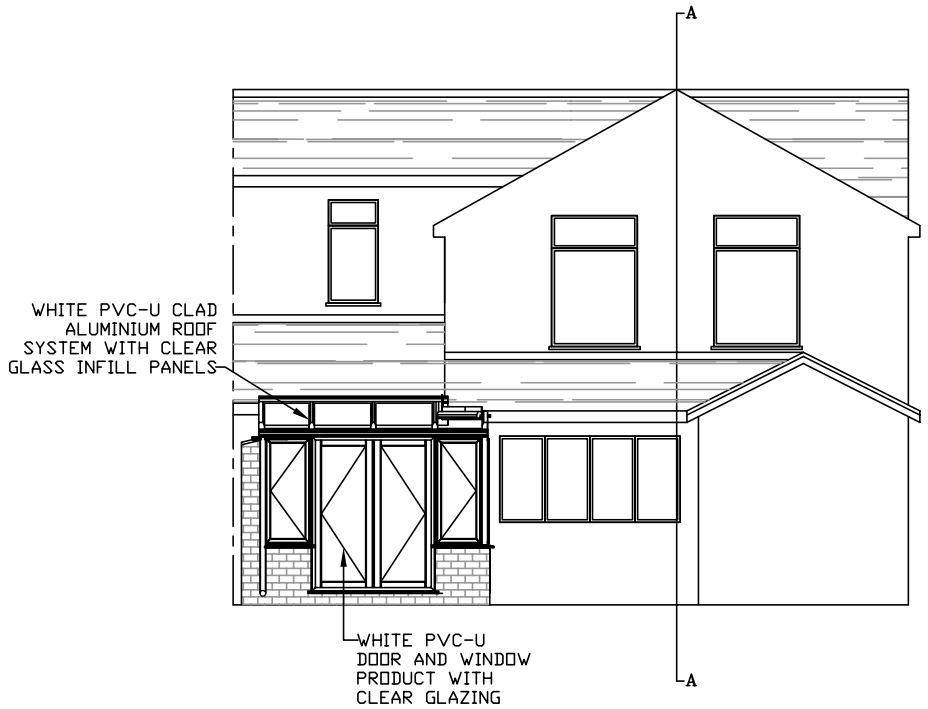

SIDE VIEW

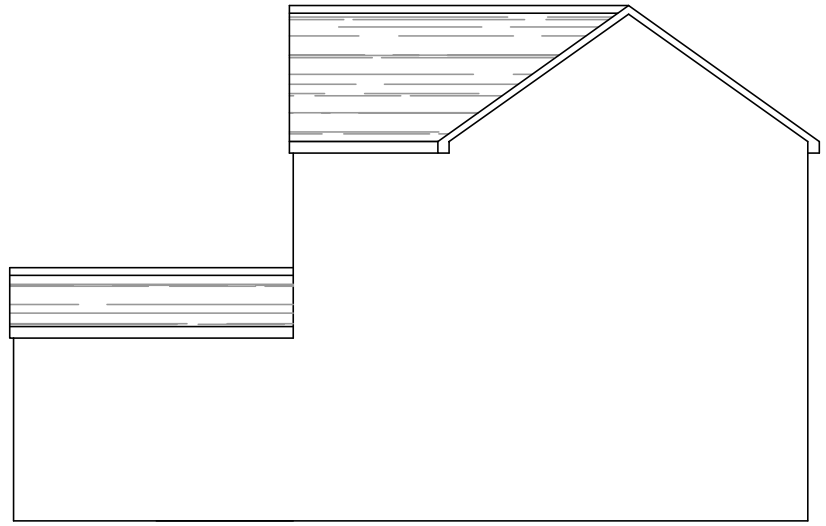

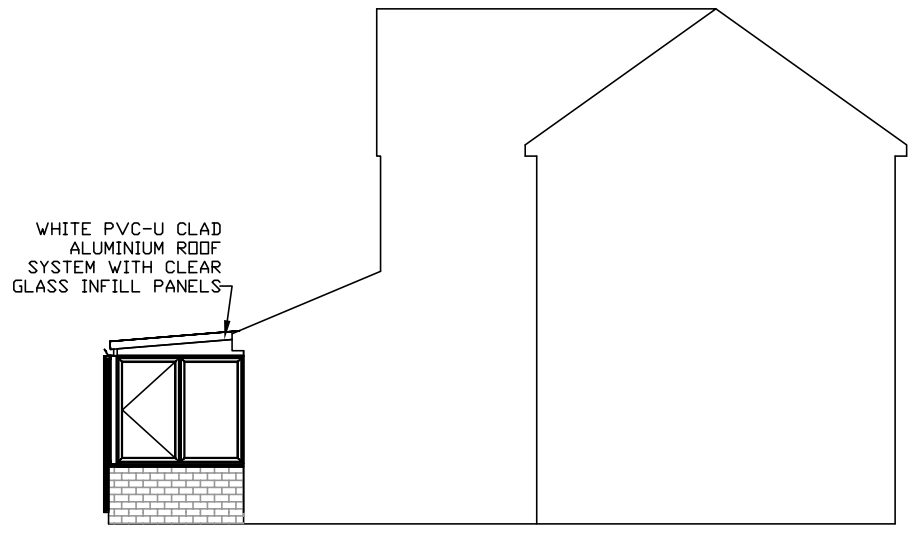

SECTION A-A

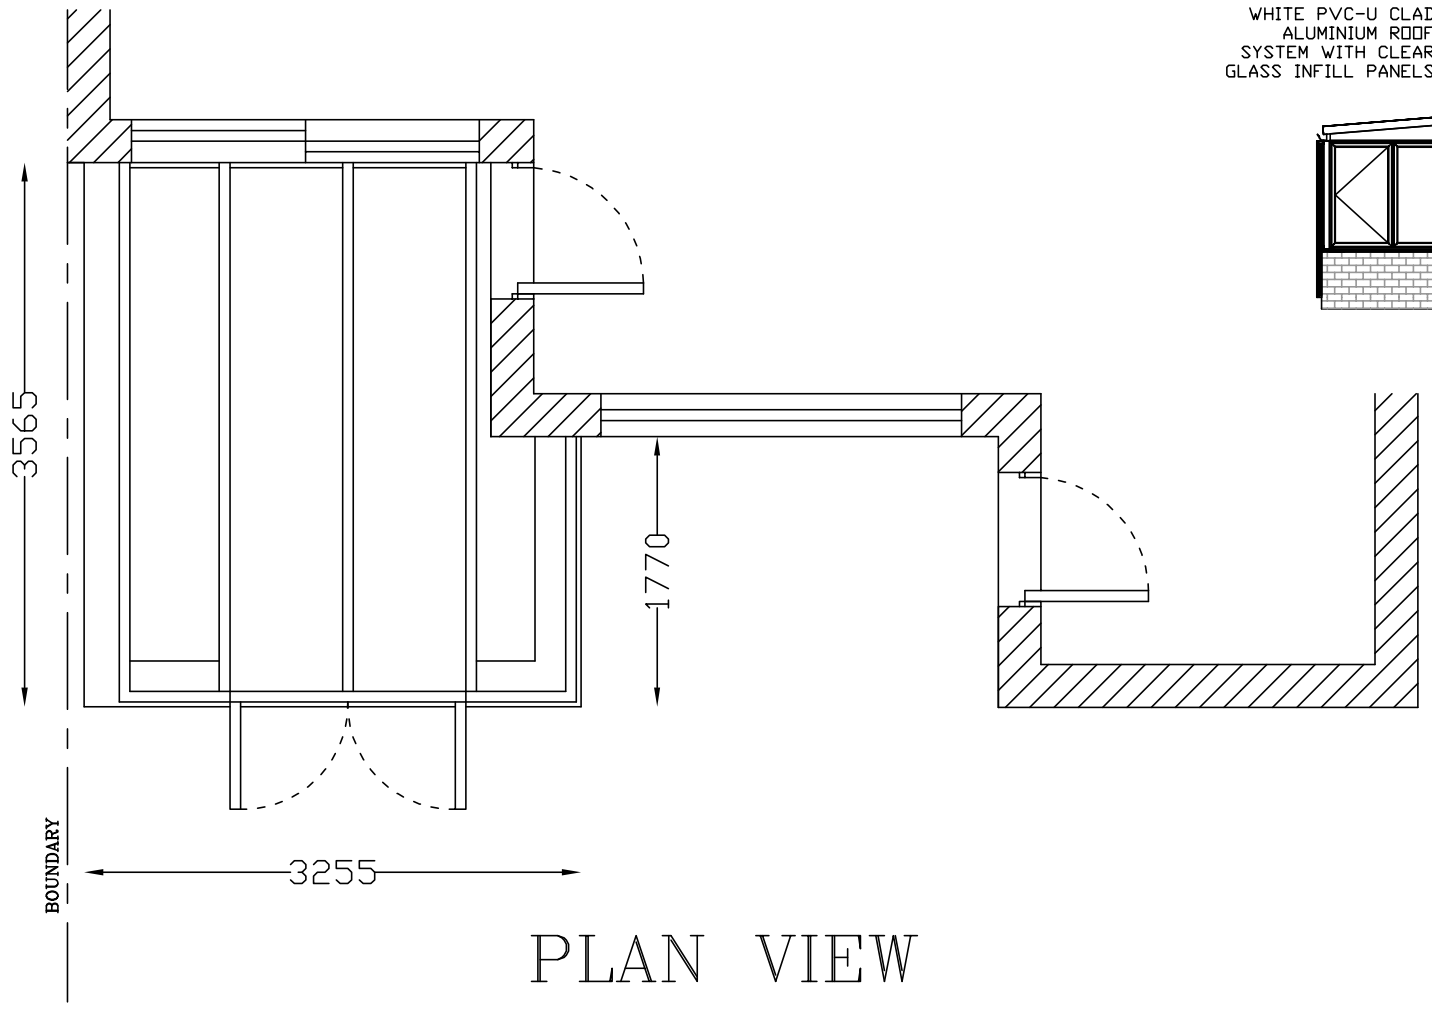

PLAN VIEW

(1:100) (1:50)

PAPER SIZE A3

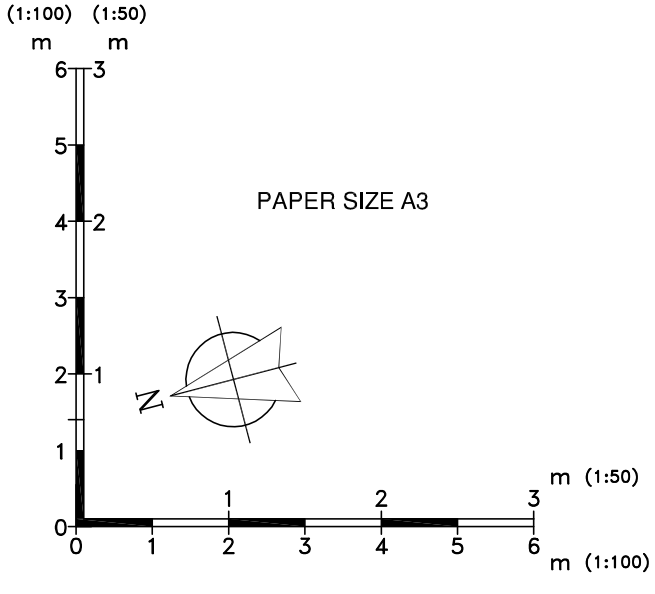

Proposed Plan

Drawing No: 3863/01	Pag Ref No: EM0603AN
Title: FORD 120 STATION ROAD EARL SHILTON LEICESTER LEICESTERSHIRE LE9 7GB	Drawn: S. Ahmed
	Scale: 1:100 / 1:50

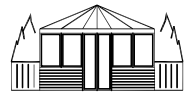

EVEREST CONSERVATORIES
UNIT 7
NORTH ORBITAL COMMERCIAL PARK,
NAPSBURY LANE,
ST ALBANS
AL1 1XB

Date: 05/08/2009