


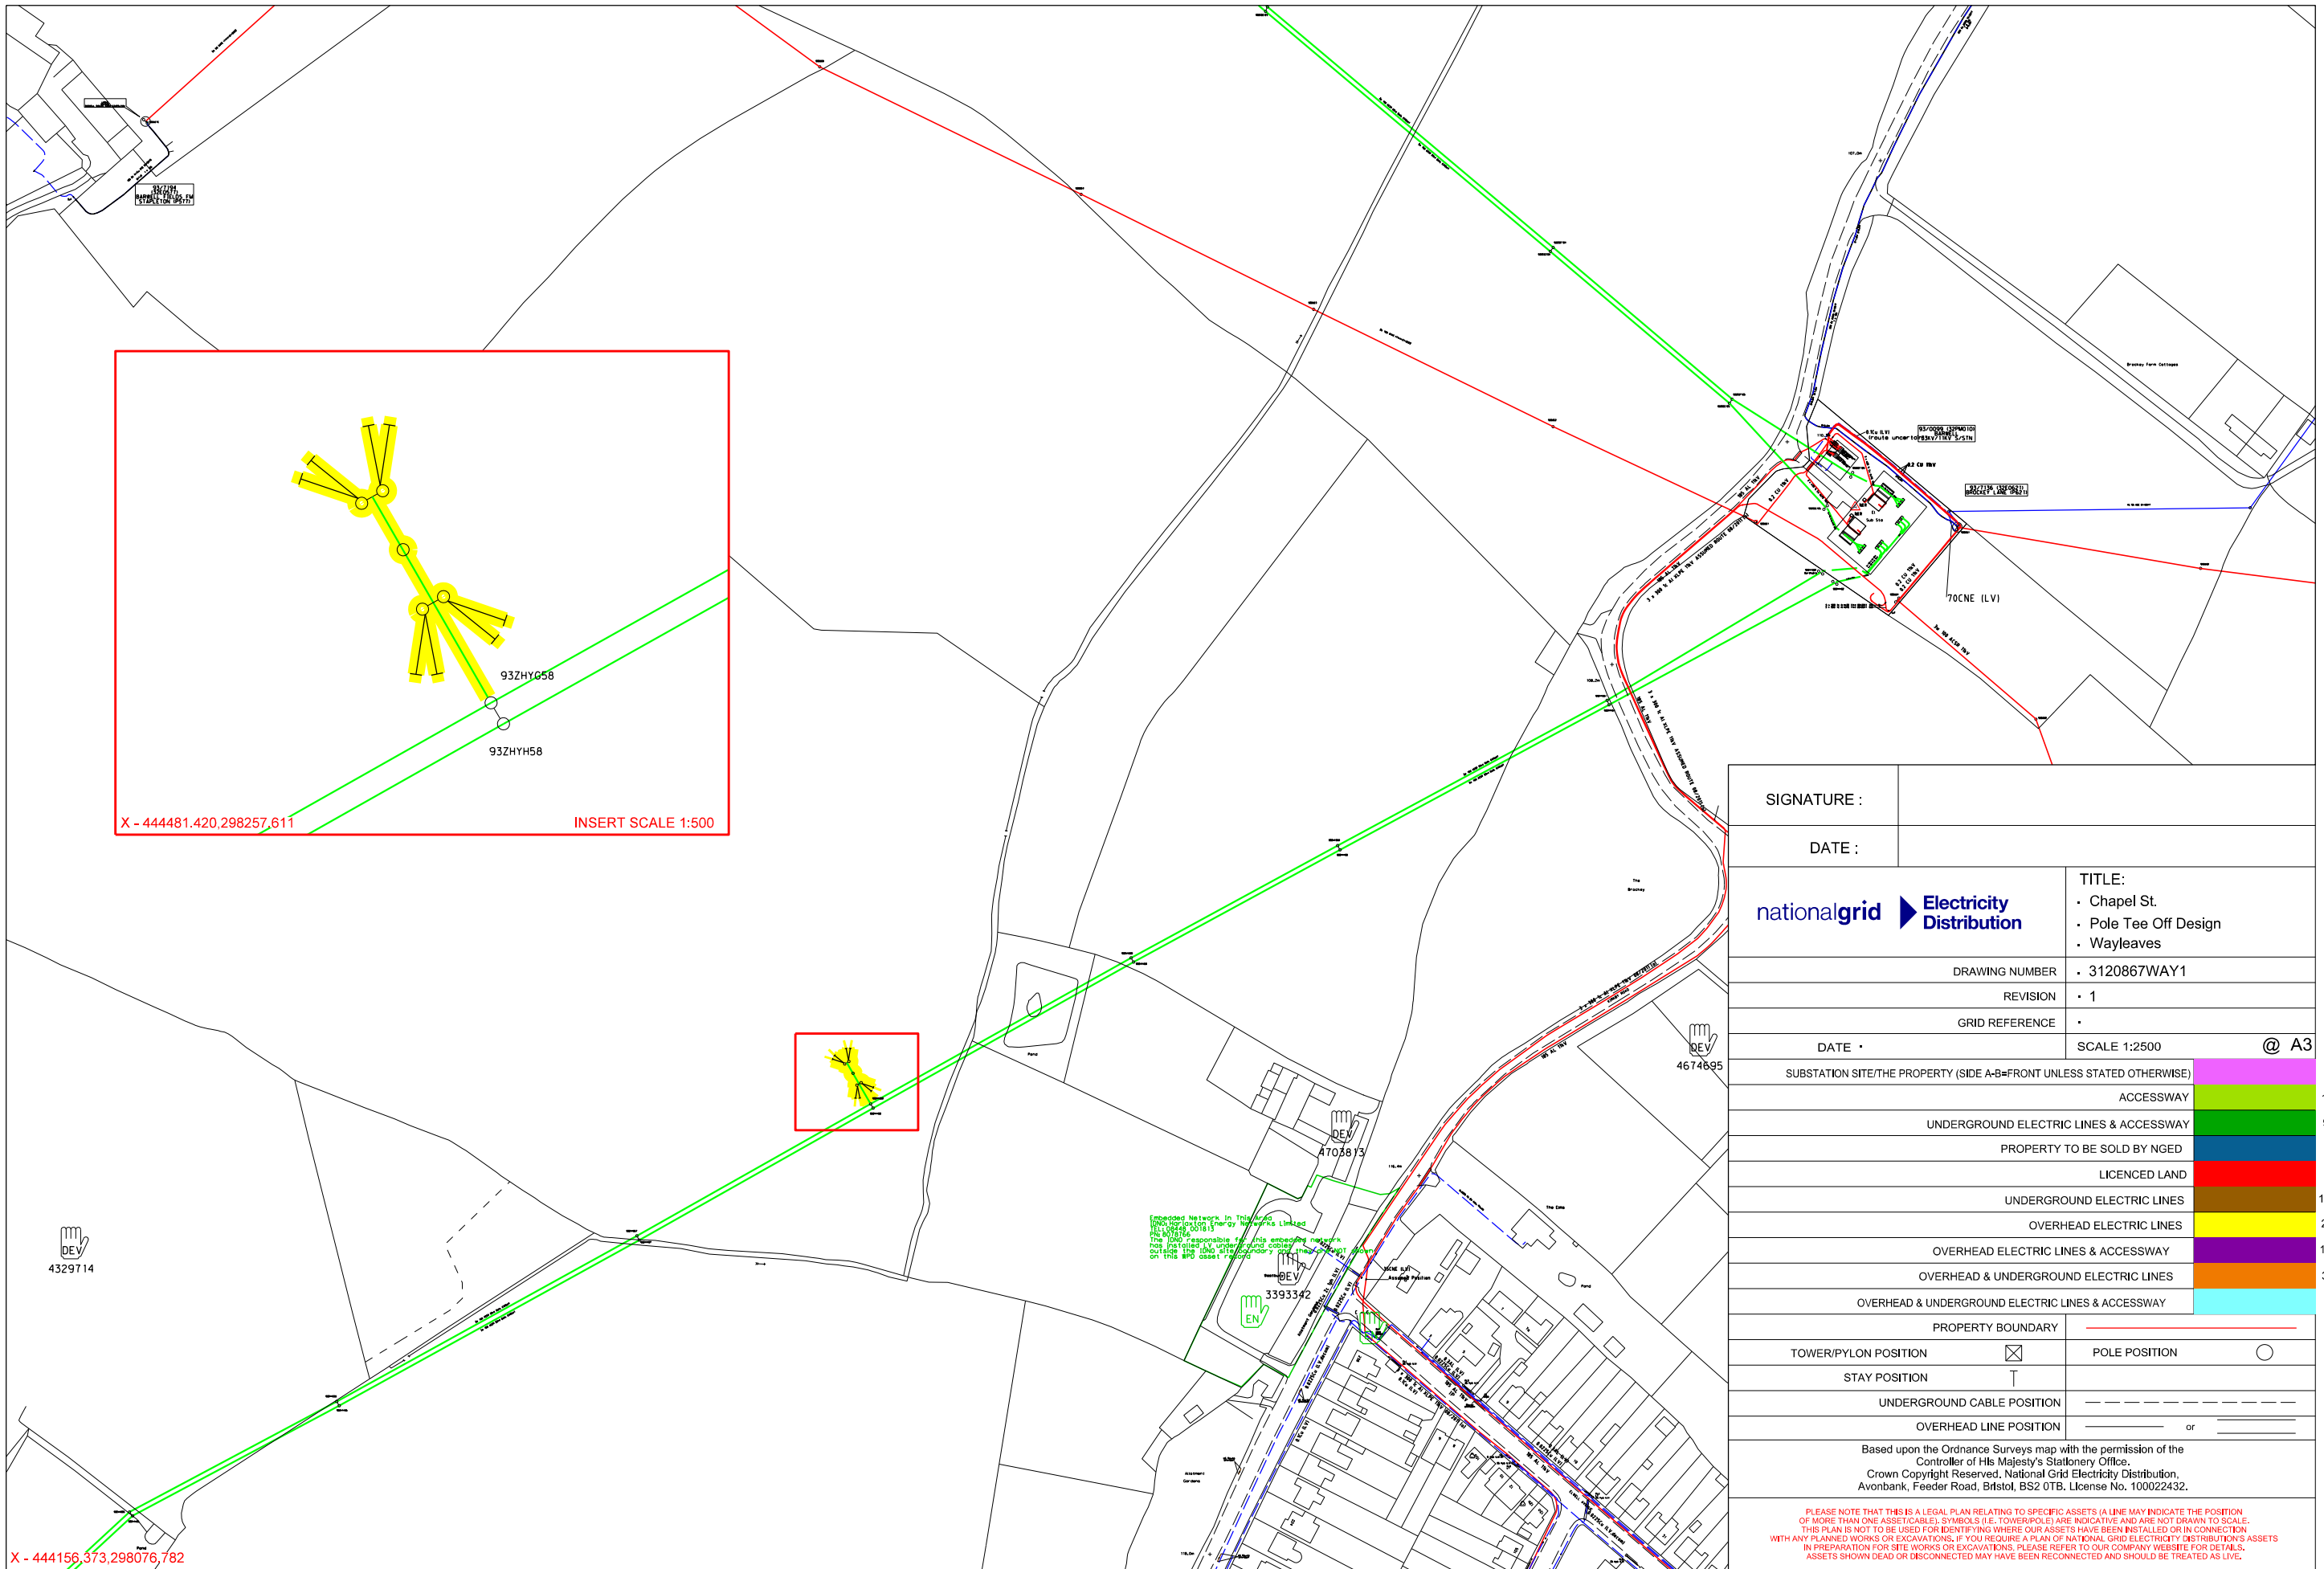

SIGNATURE :	
DATE :	
nationalgrid Electricity Distribution	TITLE: • Chapel St. • Pole Tee Off Design • Wayleaves
DRAWING NUMBER	• 3120867WAY1
REVISION	• 1
GRID REFERENCE	•
DATE	SCALE 1:2500 @ A3
SUBSTATION SITE/THE PROPERTY (SIDE A-B=FRONT UNLESS STATED OTHERWISE)	5
ACCESSWAY	11
UNDERGROUND ELECTRIC LINES & ACCESSWAY	98
PROPERTY TO BE SOLD BY NGED	17
LICENCED LAND	3
UNDERGROUND ELECTRIC LINES	118
OVERHEAD ELECTRIC LINES	20
OVERHEAD ELECTRIC LINES & ACCESSWAY	13
OVERHEAD & UNDERGROUND ELECTRIC LINES	30
OVERHEAD & UNDERGROUND ELECTRIC LINES & ACCESSWAY	7
PROPERTY BOUNDARY	
TOWER/PYLON POSITION	POLE POSITION
STAY POSITION	
UNDERGROUND CABLE POSITION	
OVERHEAD LINE POSITION	or
Based upon the Ordnance Surveys map with the permission of the Controller of His Majesty's Stationery Office, Crown Copyright Reserved, National Grid Electricity Distribution, Avonbank, Feeder Road, Bristol, BS2 0TB. License No. 100022432.	
PLEASE NOTE THAT THIS IS A LEGAL PLAN RELATING TO SPECIFIC ASSETS (A LINE MAY INDICATE THE POSITION OF MORE THAN ONE ASSET/CABLE). SYMBOLS (I.E. TOWER/POLE) ARE INDICATIVE AND ARE NOT DRAWN TO SCALE. THIS PLAN IS NOT TO BE USED FOR IDENTIFYING WHERE OUR ASSETS HAVE BEEN INSTALLED OR IN CONNECTION WITH ANY PLANNED WORKS OR EXCAVATIONS. IF YOU REQUIRE A PLAN OF NATIONAL GRID ELECTRICITY DISTRIBUTION'S ASSETS IN PREPARATION FOR SITE WORKS OR EXCAVATIONS, PLEASE REFER TO OUR COMPANY WEBSITE FOR DETAILS. ASSETS SHOWN DEAD OR DISCONNECTED MAY HAVE BEEN RECONNECTED AND SHOULD BE TREATED AS LIVE.	

PLEASE NOTE: This plan ONLY shows assets owned by National Grid Electricity Distribution (NGED), Electricity assets owned by National Grid Electricity Transmission (NGET) and IDNO's (Independent Network Operators) MAY be present in this area.

Keyblock Revision 13/09/2022

