Notes:

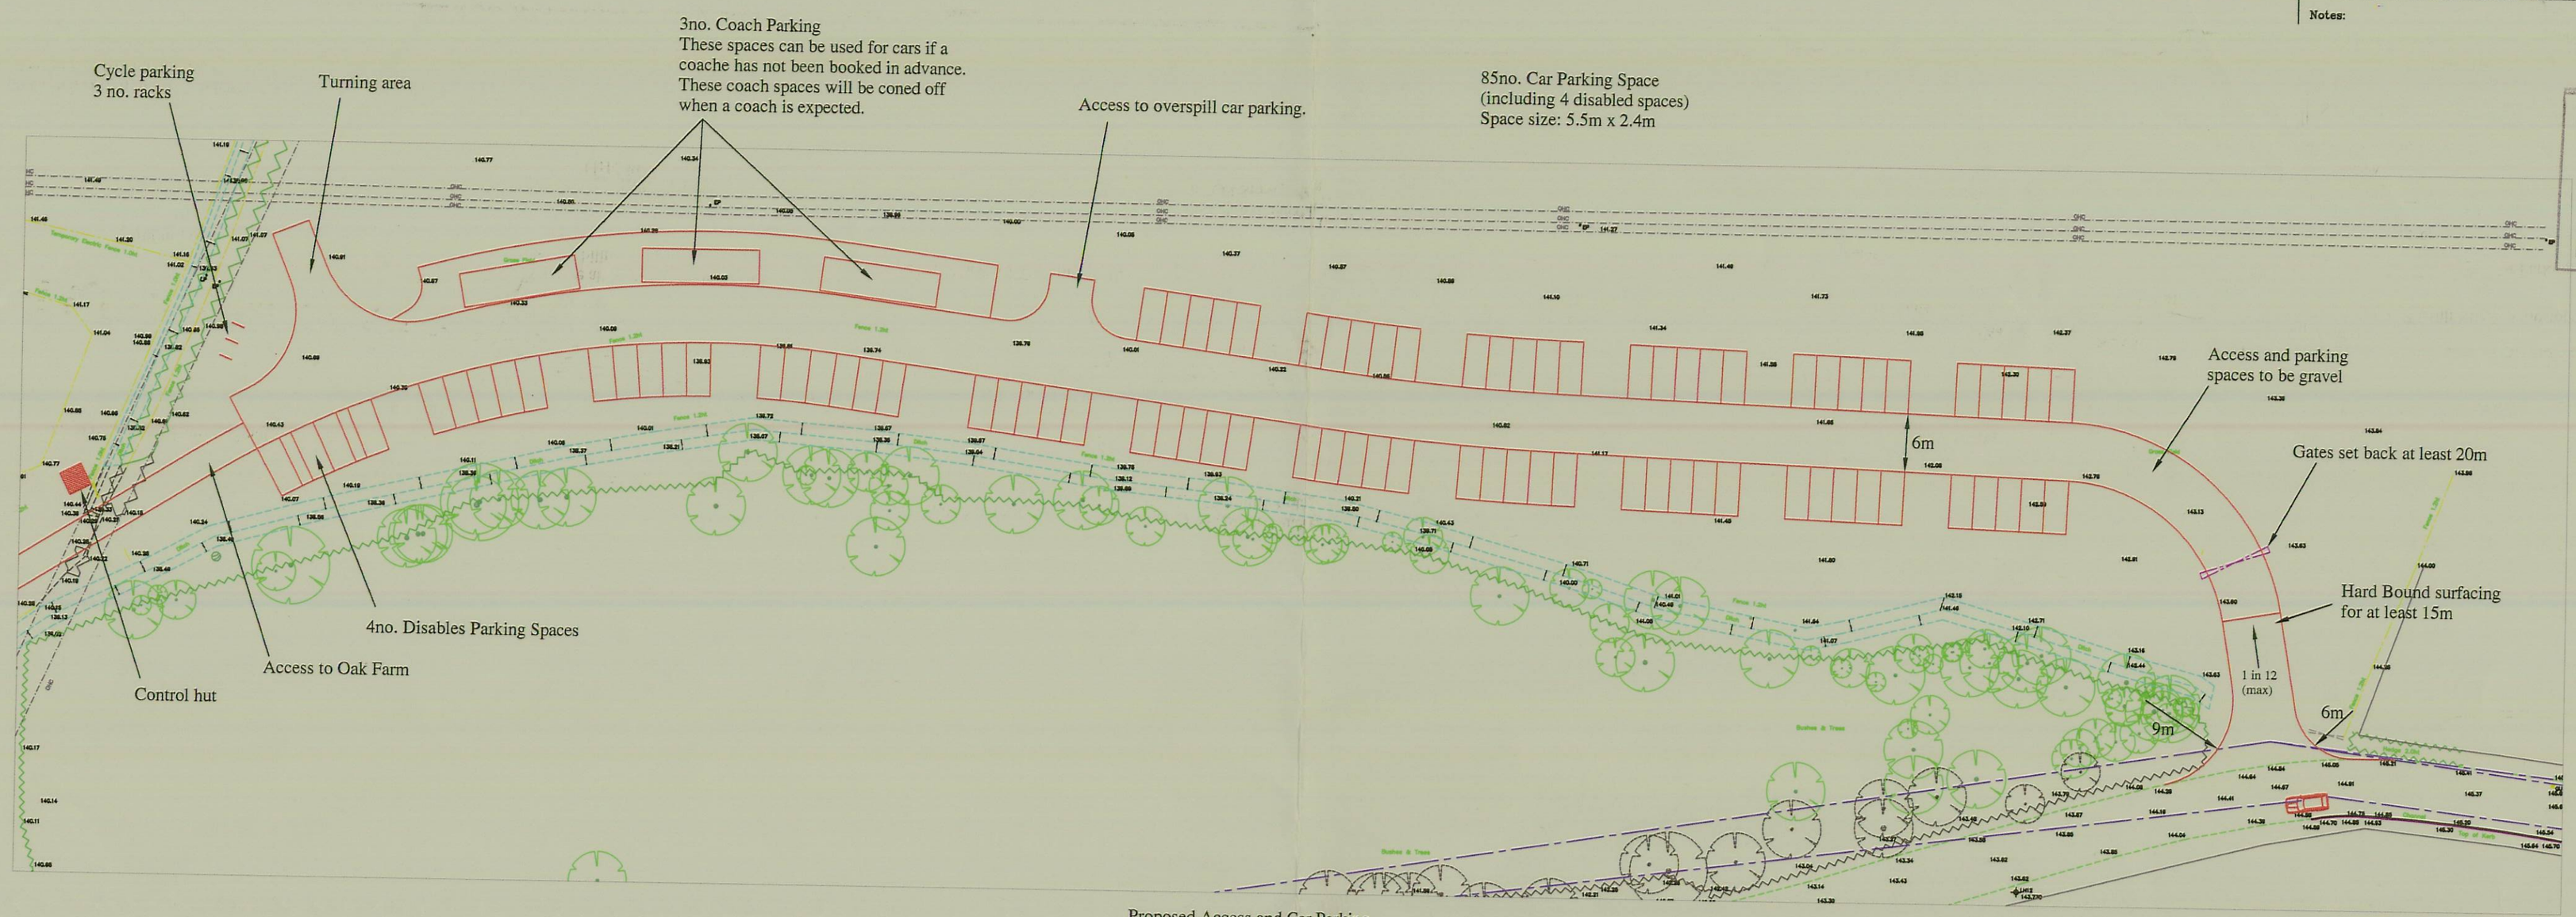

Proposed Access and Car Parking
(1:500)

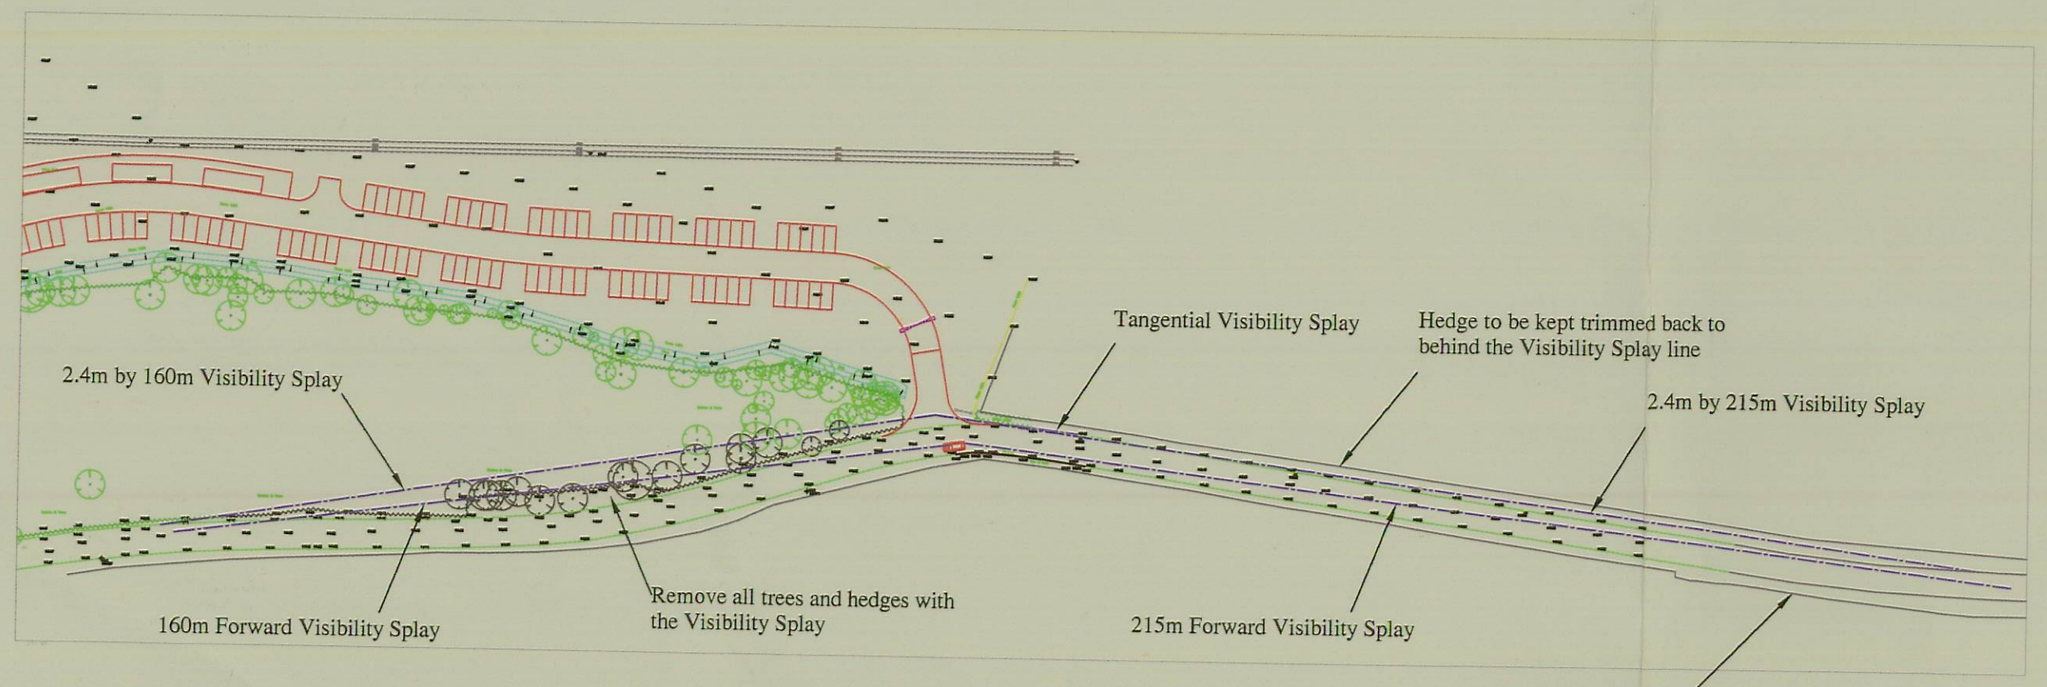

Proposed General Layout
(1:1250)

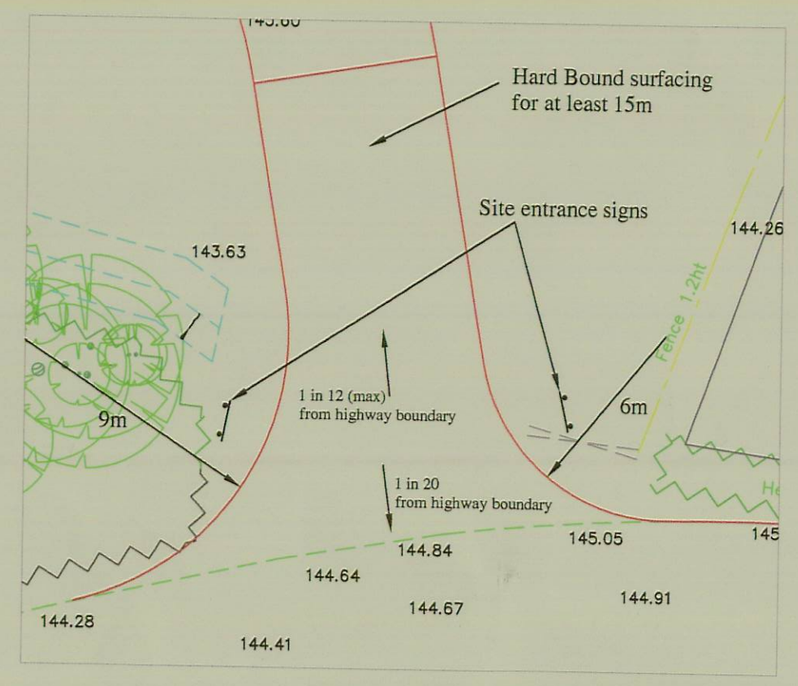

Proposed Access
(1:200)

© Crown copyright. All rights reserved.
Licence No. AL 100032091

A - General revisions 04/10

Revisions:

This drawing is protected under copyright, no copies to be taken unless agreed in writing by Edwards & Edwards Consultancy Ltd

Edwards & Edwards Consultancy Ltd
HIGHWAY PLANNING AND DESIGN
42 Buckingham Road, Coalville,
Leicestershire. LE67 4PA
e-mail : eae.email@yahoo.co.uk

Client
J Bruntz and W Upton

Project
Oak Farm, Heathh Road, Barlestone

Title
Proposed Access and Car Parking

Drawing No.
2212/1 A

Scale
See Drawing

Date
March 2010

Drawn By
G Edwards