© Crown Copyright 2009. All rights reserved. Licence number 100020449

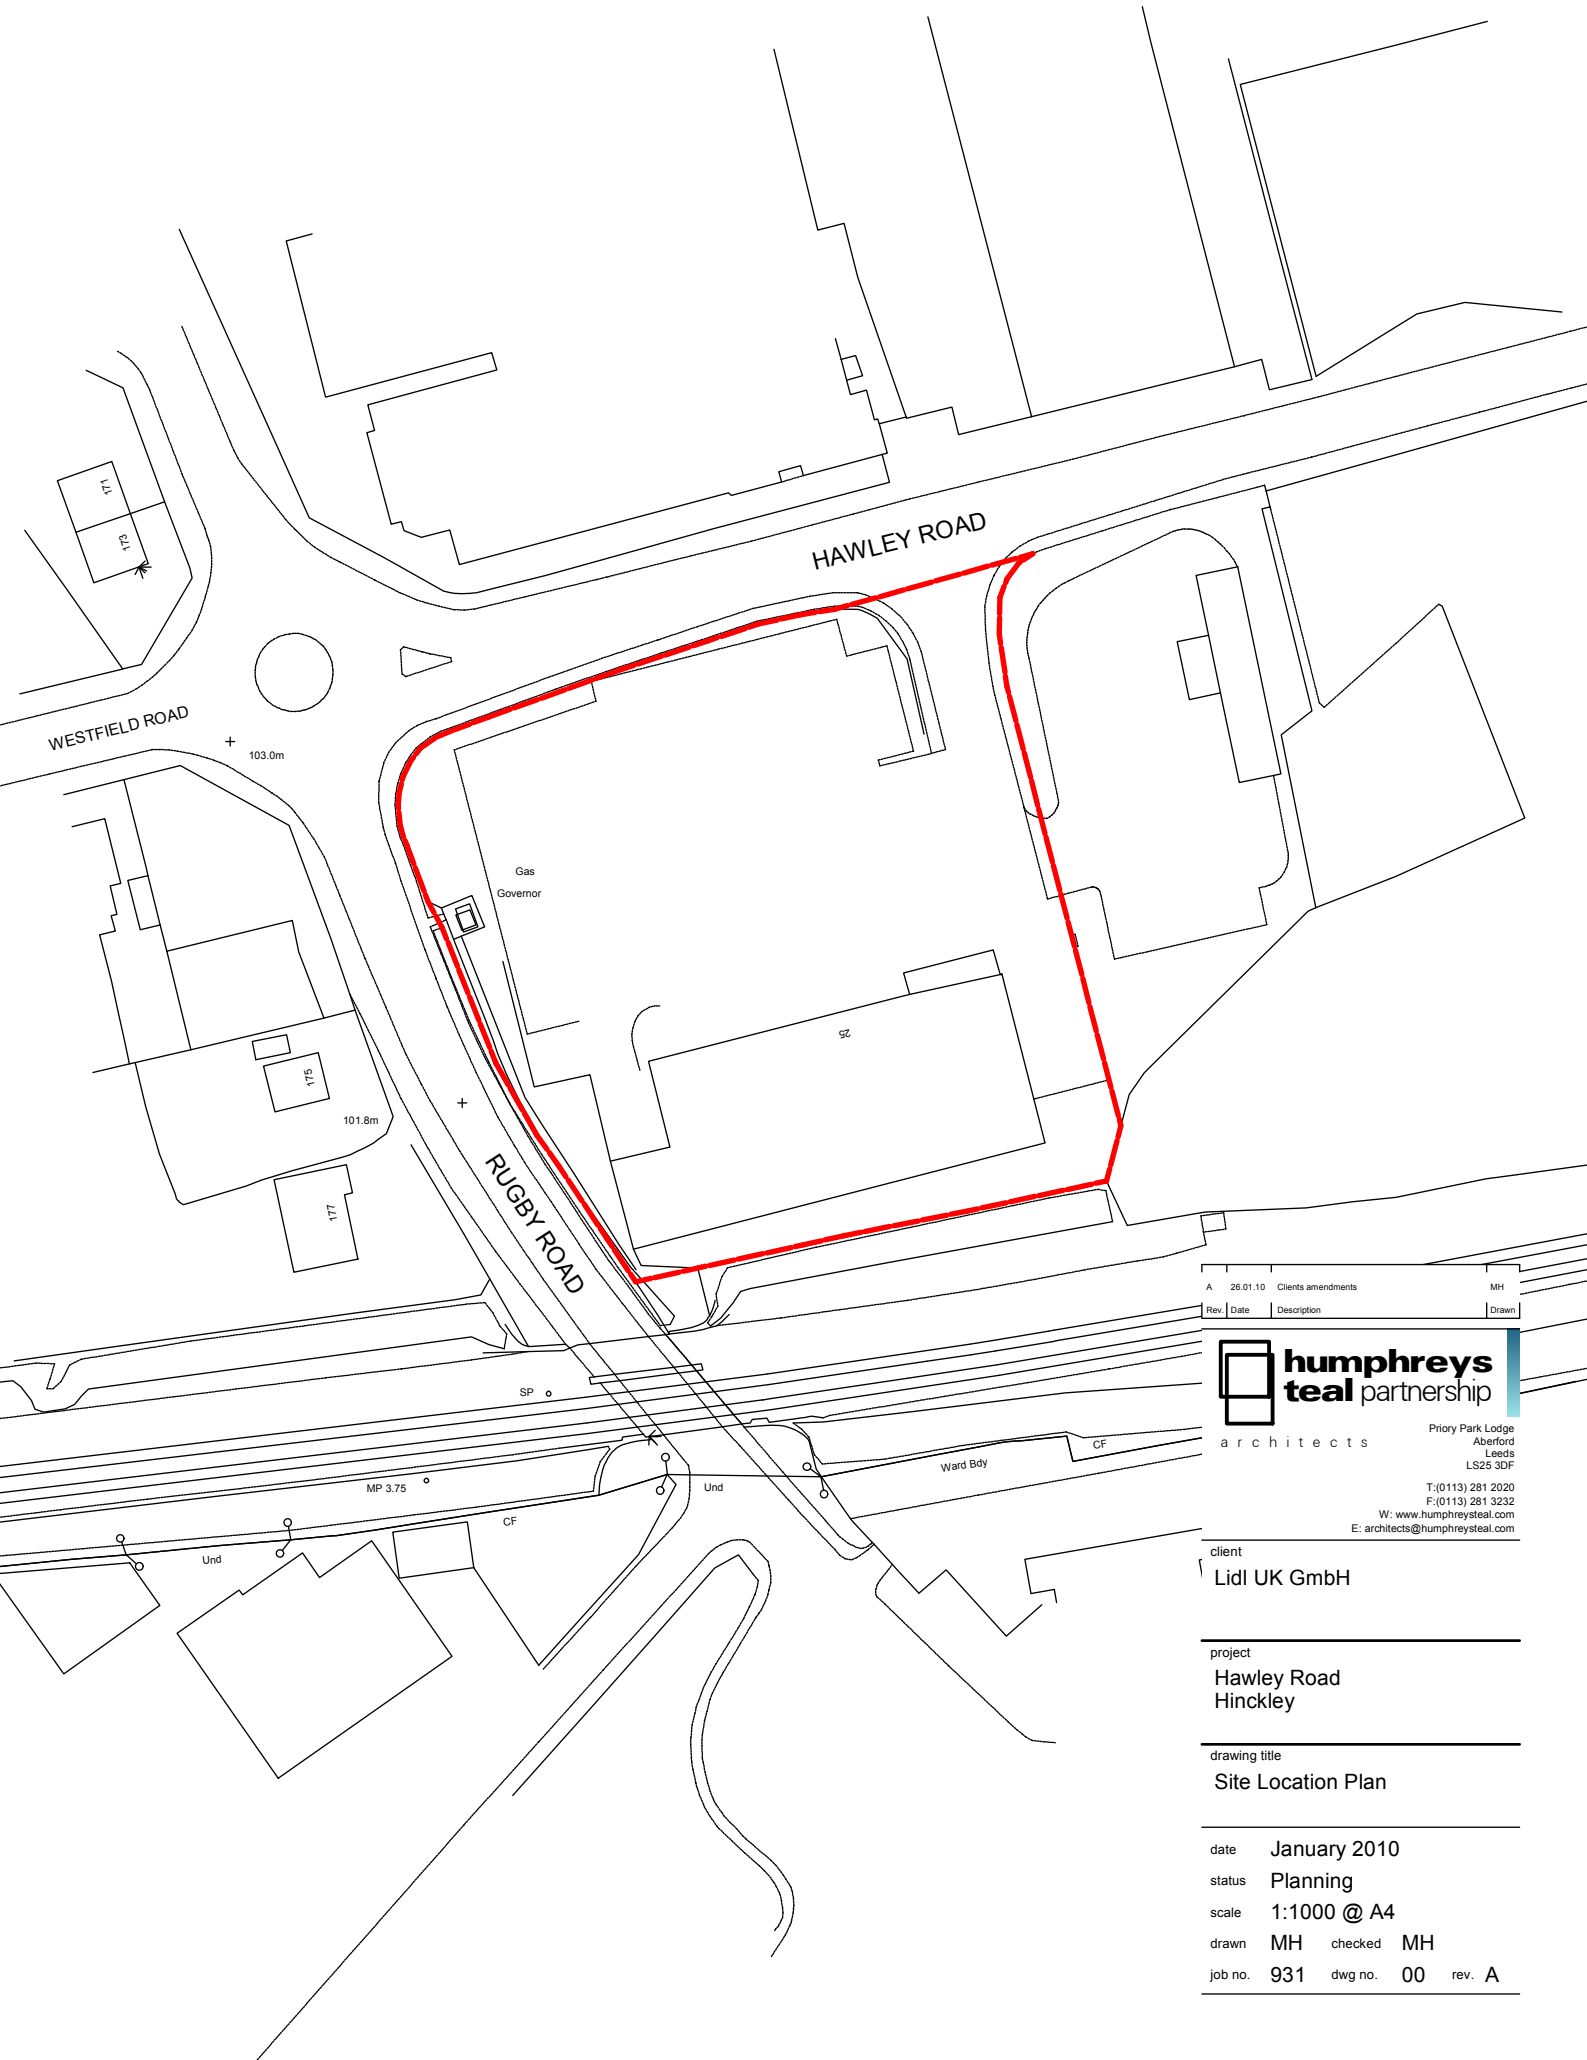

Rev.	Date	Description	Drawn
A	26.01.10	Clients amendments	MH

humphreys teal partnership
architects
Priory Park Lodge
Aberford
Leeds
LS25 3DF
T:(0113) 281 2020
F:(0113) 281 3232
W: www.humphreysteal.com
E: architects@humphreysteal.com

client
Lidl UK GmbH

project
Hawley Road
Hinckley

drawing title
Site Location Plan

date	January 2010				
status	Planning				
scale	1:1000 @ A4				
drawn	MH	checked	MH		
job no.	931	dwg no.	00	rev.	A